


NOTE:
Site boundary to be confirmed by Client

NOTE: All dimensions to be checked on site. Do not scale this drawing. All discrepancies should be reported to R.Hughes Architectural Studio. Copyright: 2024 R.Hughes Architectural Studio. This drawing and this design are copyright of R.Hughes Architectural Studio. This drawing is not to be used or copied without written consent.

REVISIONS:		
REVISION	DESCRIPTION	DATE
1	Bird and bat box locations updated	04/02/2025

STATUS: Planning

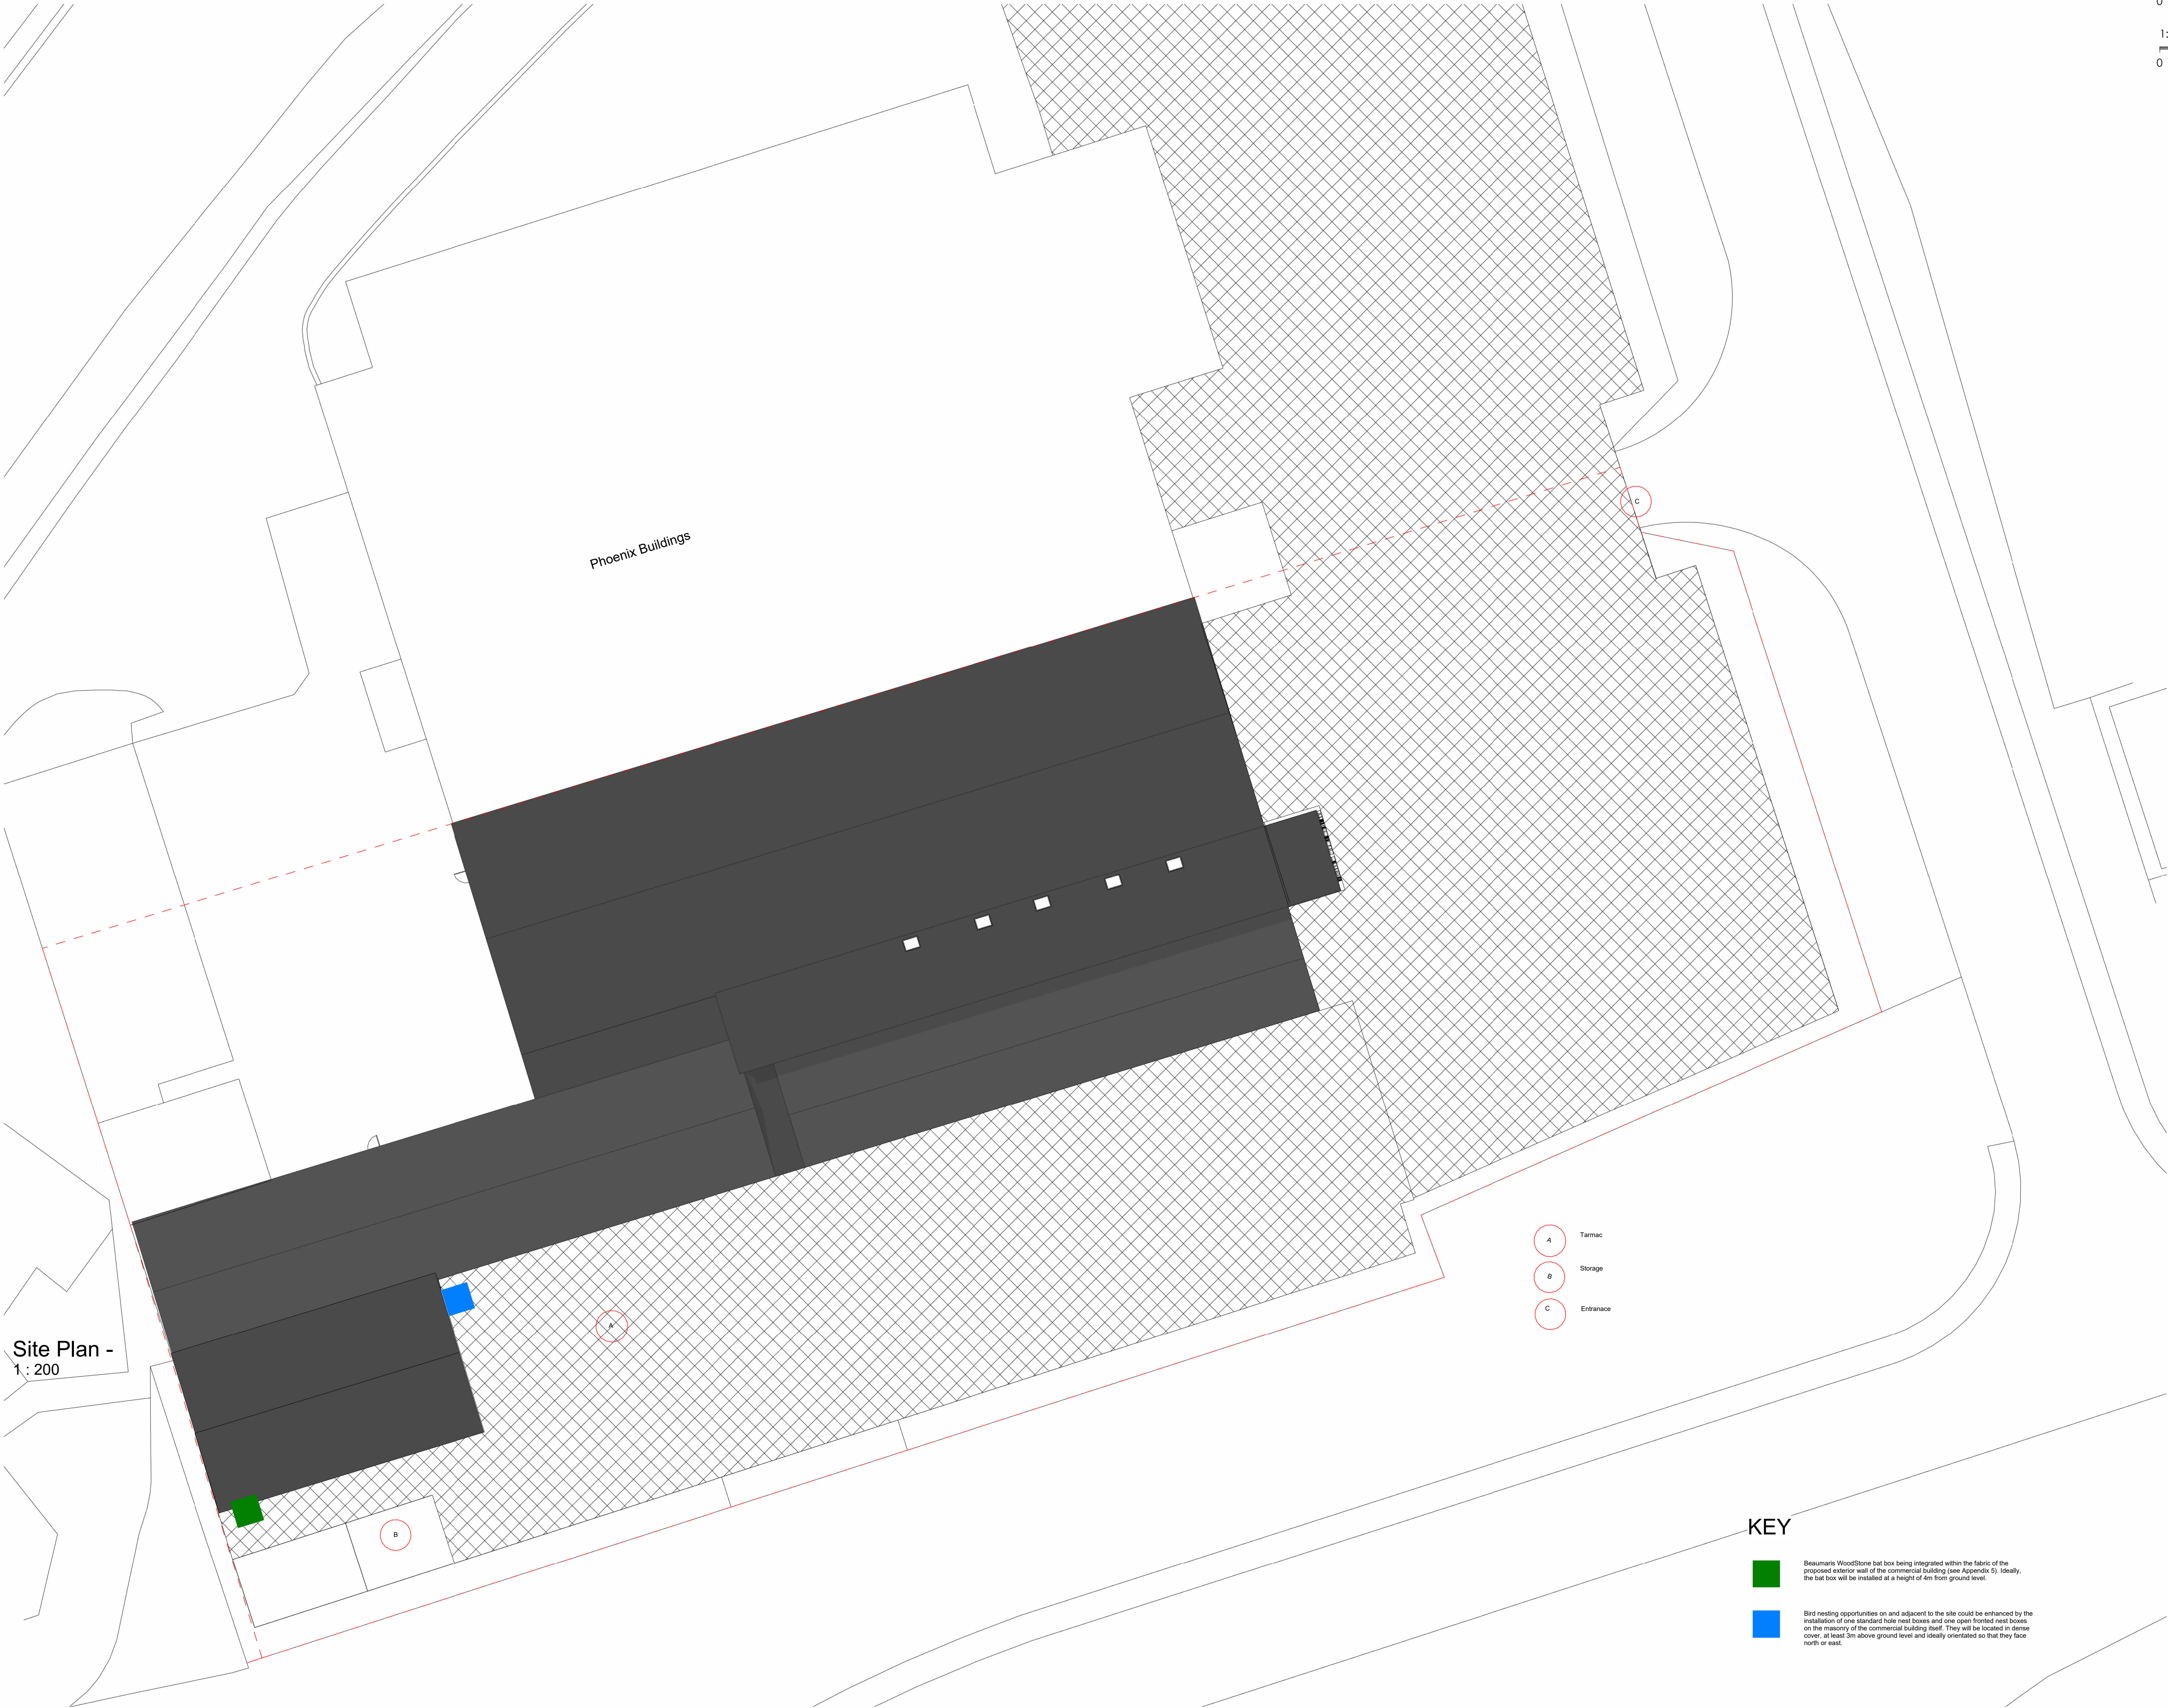

R.Hughes Architectural Studio,
Platform, Bute St, Cardiff CF10 5LE
Enquiries@rhughesarchitecturalstudio.com
02922 530246

CLIENT: Smart Electrical Systems Ltd
Goat Mill Rd, Dowdals, Merthyr Tydfil CF48 3TD

TITLE: Proposed Site Plan

DRAWN:	CHECKED:	APPROVED:	REVISION:
WP	RD	RH	1
SHEET:	SCALE:	DATE:	
PL002-2	1 : 200@A1	21/11/2024	

KEY

- Beaumais WoodStone bat box being integrated within the fabric of the proposed exterior wall of the commercial building (see Appendix 5). Ideally, the bat box will be installed at a height of 4m from ground level.
- Bird nesting opportunities on and adjacent to the site could be enhanced by the installation of one standard hole nest boxes and one open fronted nest boxes on the masonry of the commercial building itself. They will be located in dense cover, at least 5m above ground level and ideally orientated so that they face north or east.