


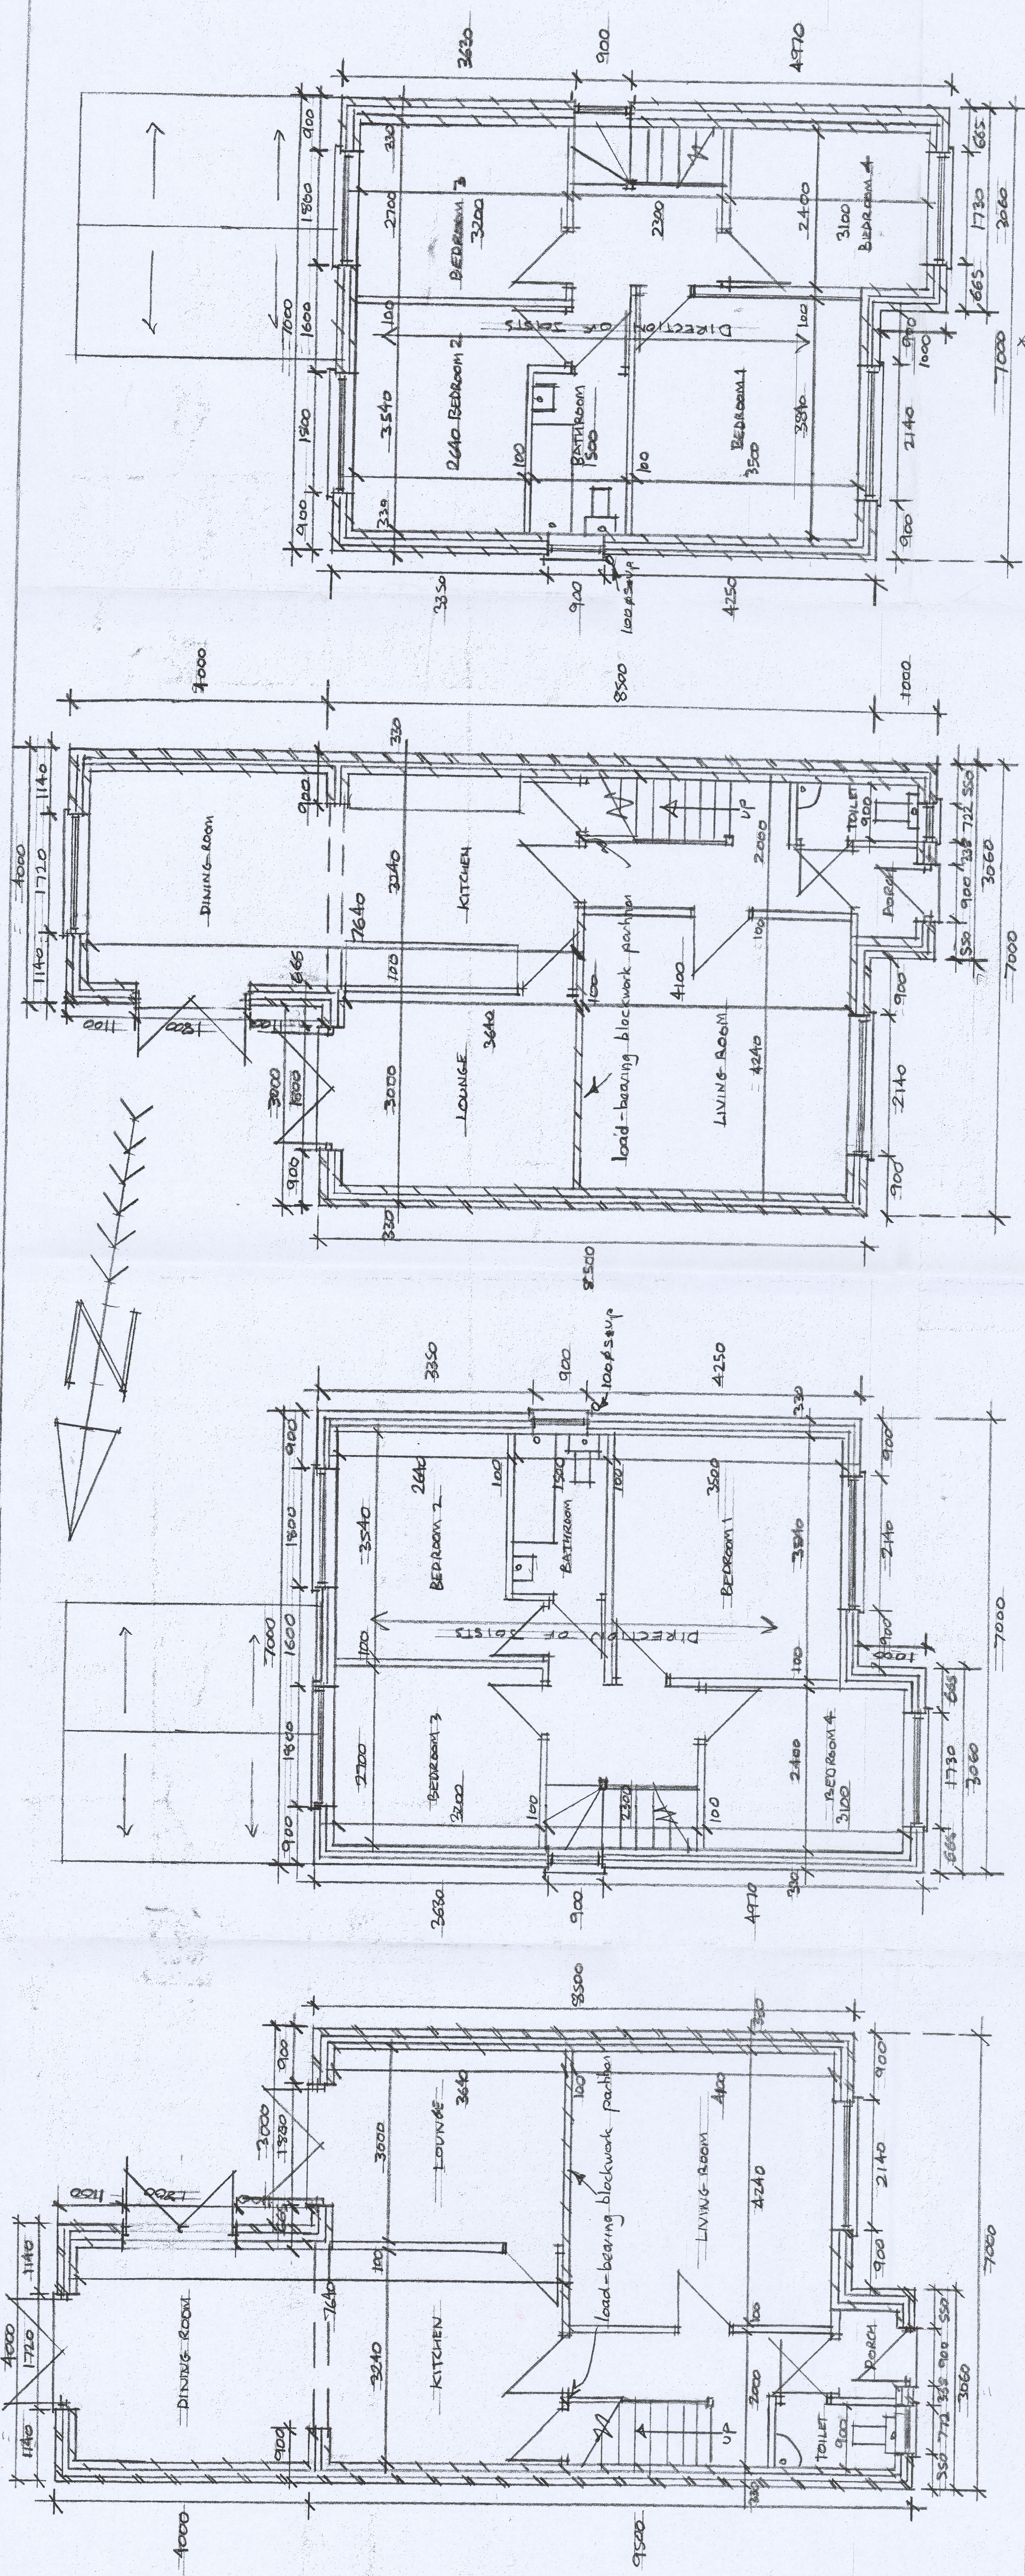


PROPOSED GROUND FLOOR (PLOT 1)

PROPOSED FIRST FLOOR (AOTI)

100

PROPOSED FIRST FLOOR

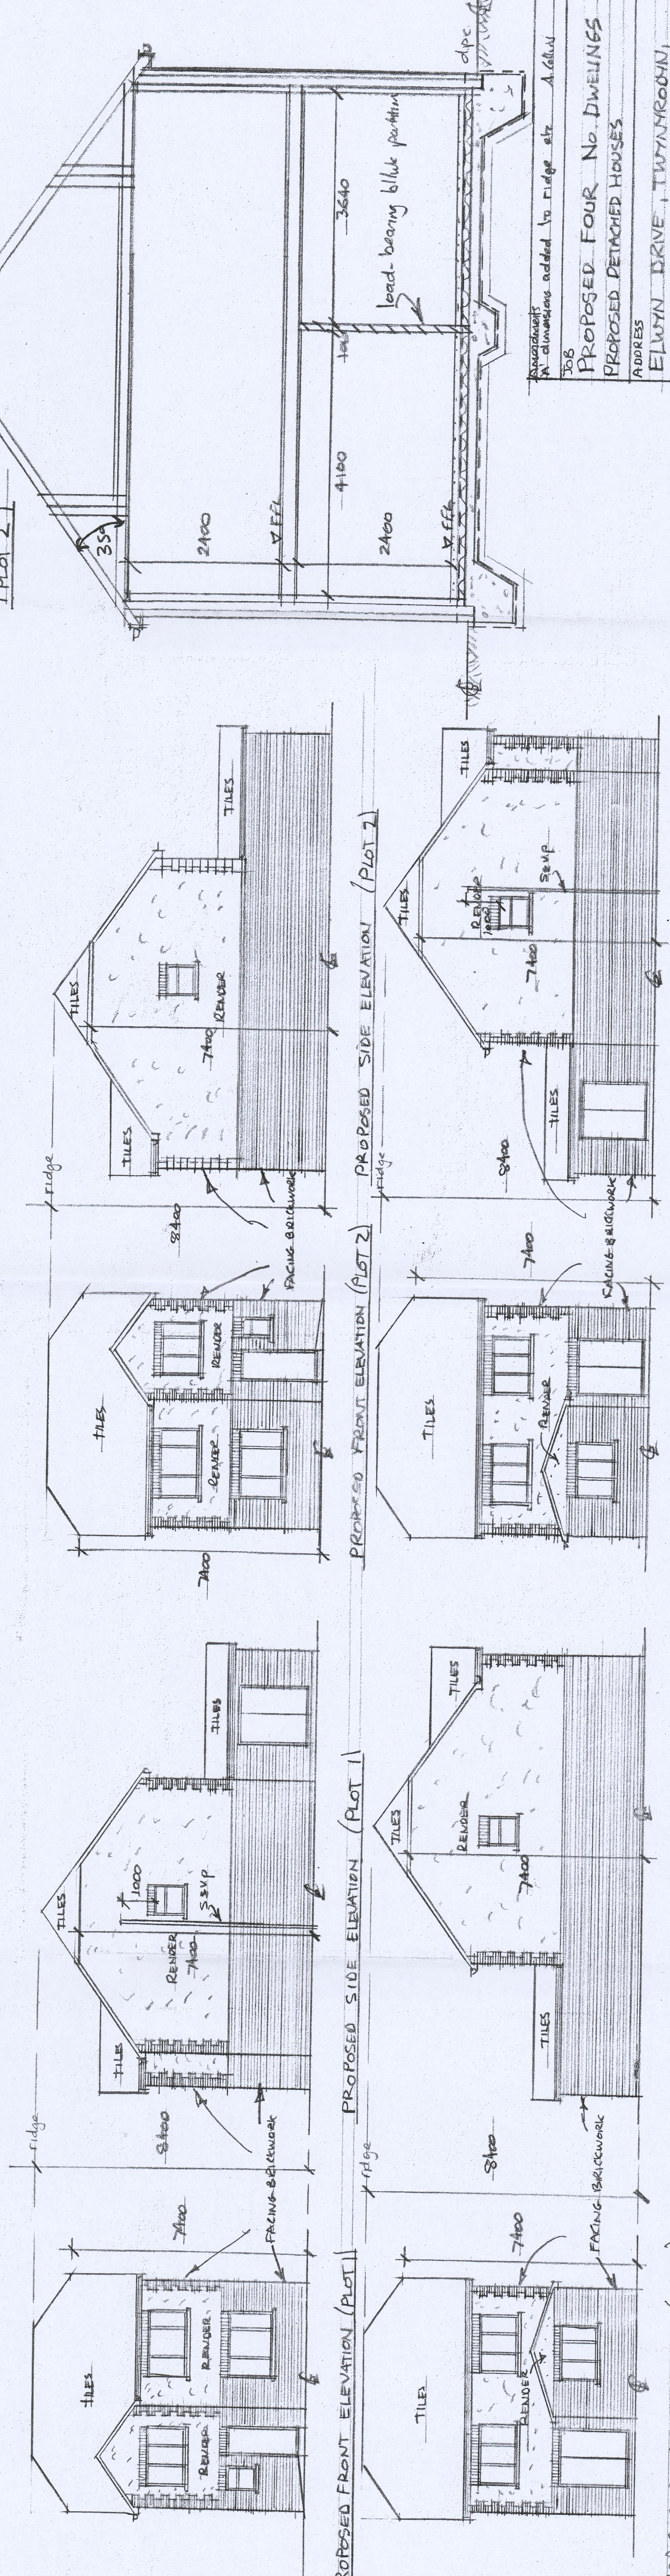

PROPOSED REAR ELEVATION (PLOT)

PROPOSED SIDE ELEVATION (PLOT 1)

PROPOSED REAR ELEVATION (PLOT 2)

PROPOSED SIDE ELEVATION / PLOT 2

Additional dimensions added to ridge etc A.G.W.L.

JOB

PROPOSED FOUR NO. DWELINGS
PROPOSED DETACHED HOUSES

ADDRESS

ELGIN DRIVE, TWYNMOON,
MERTHAR TIDFIL, CFA-70NS

	SCALE	DATE	DRAWN BY
DRIVING No. Sheet 4	1:50, 1:100	FEB 2022	A. COLLINS

MARCH 2022