

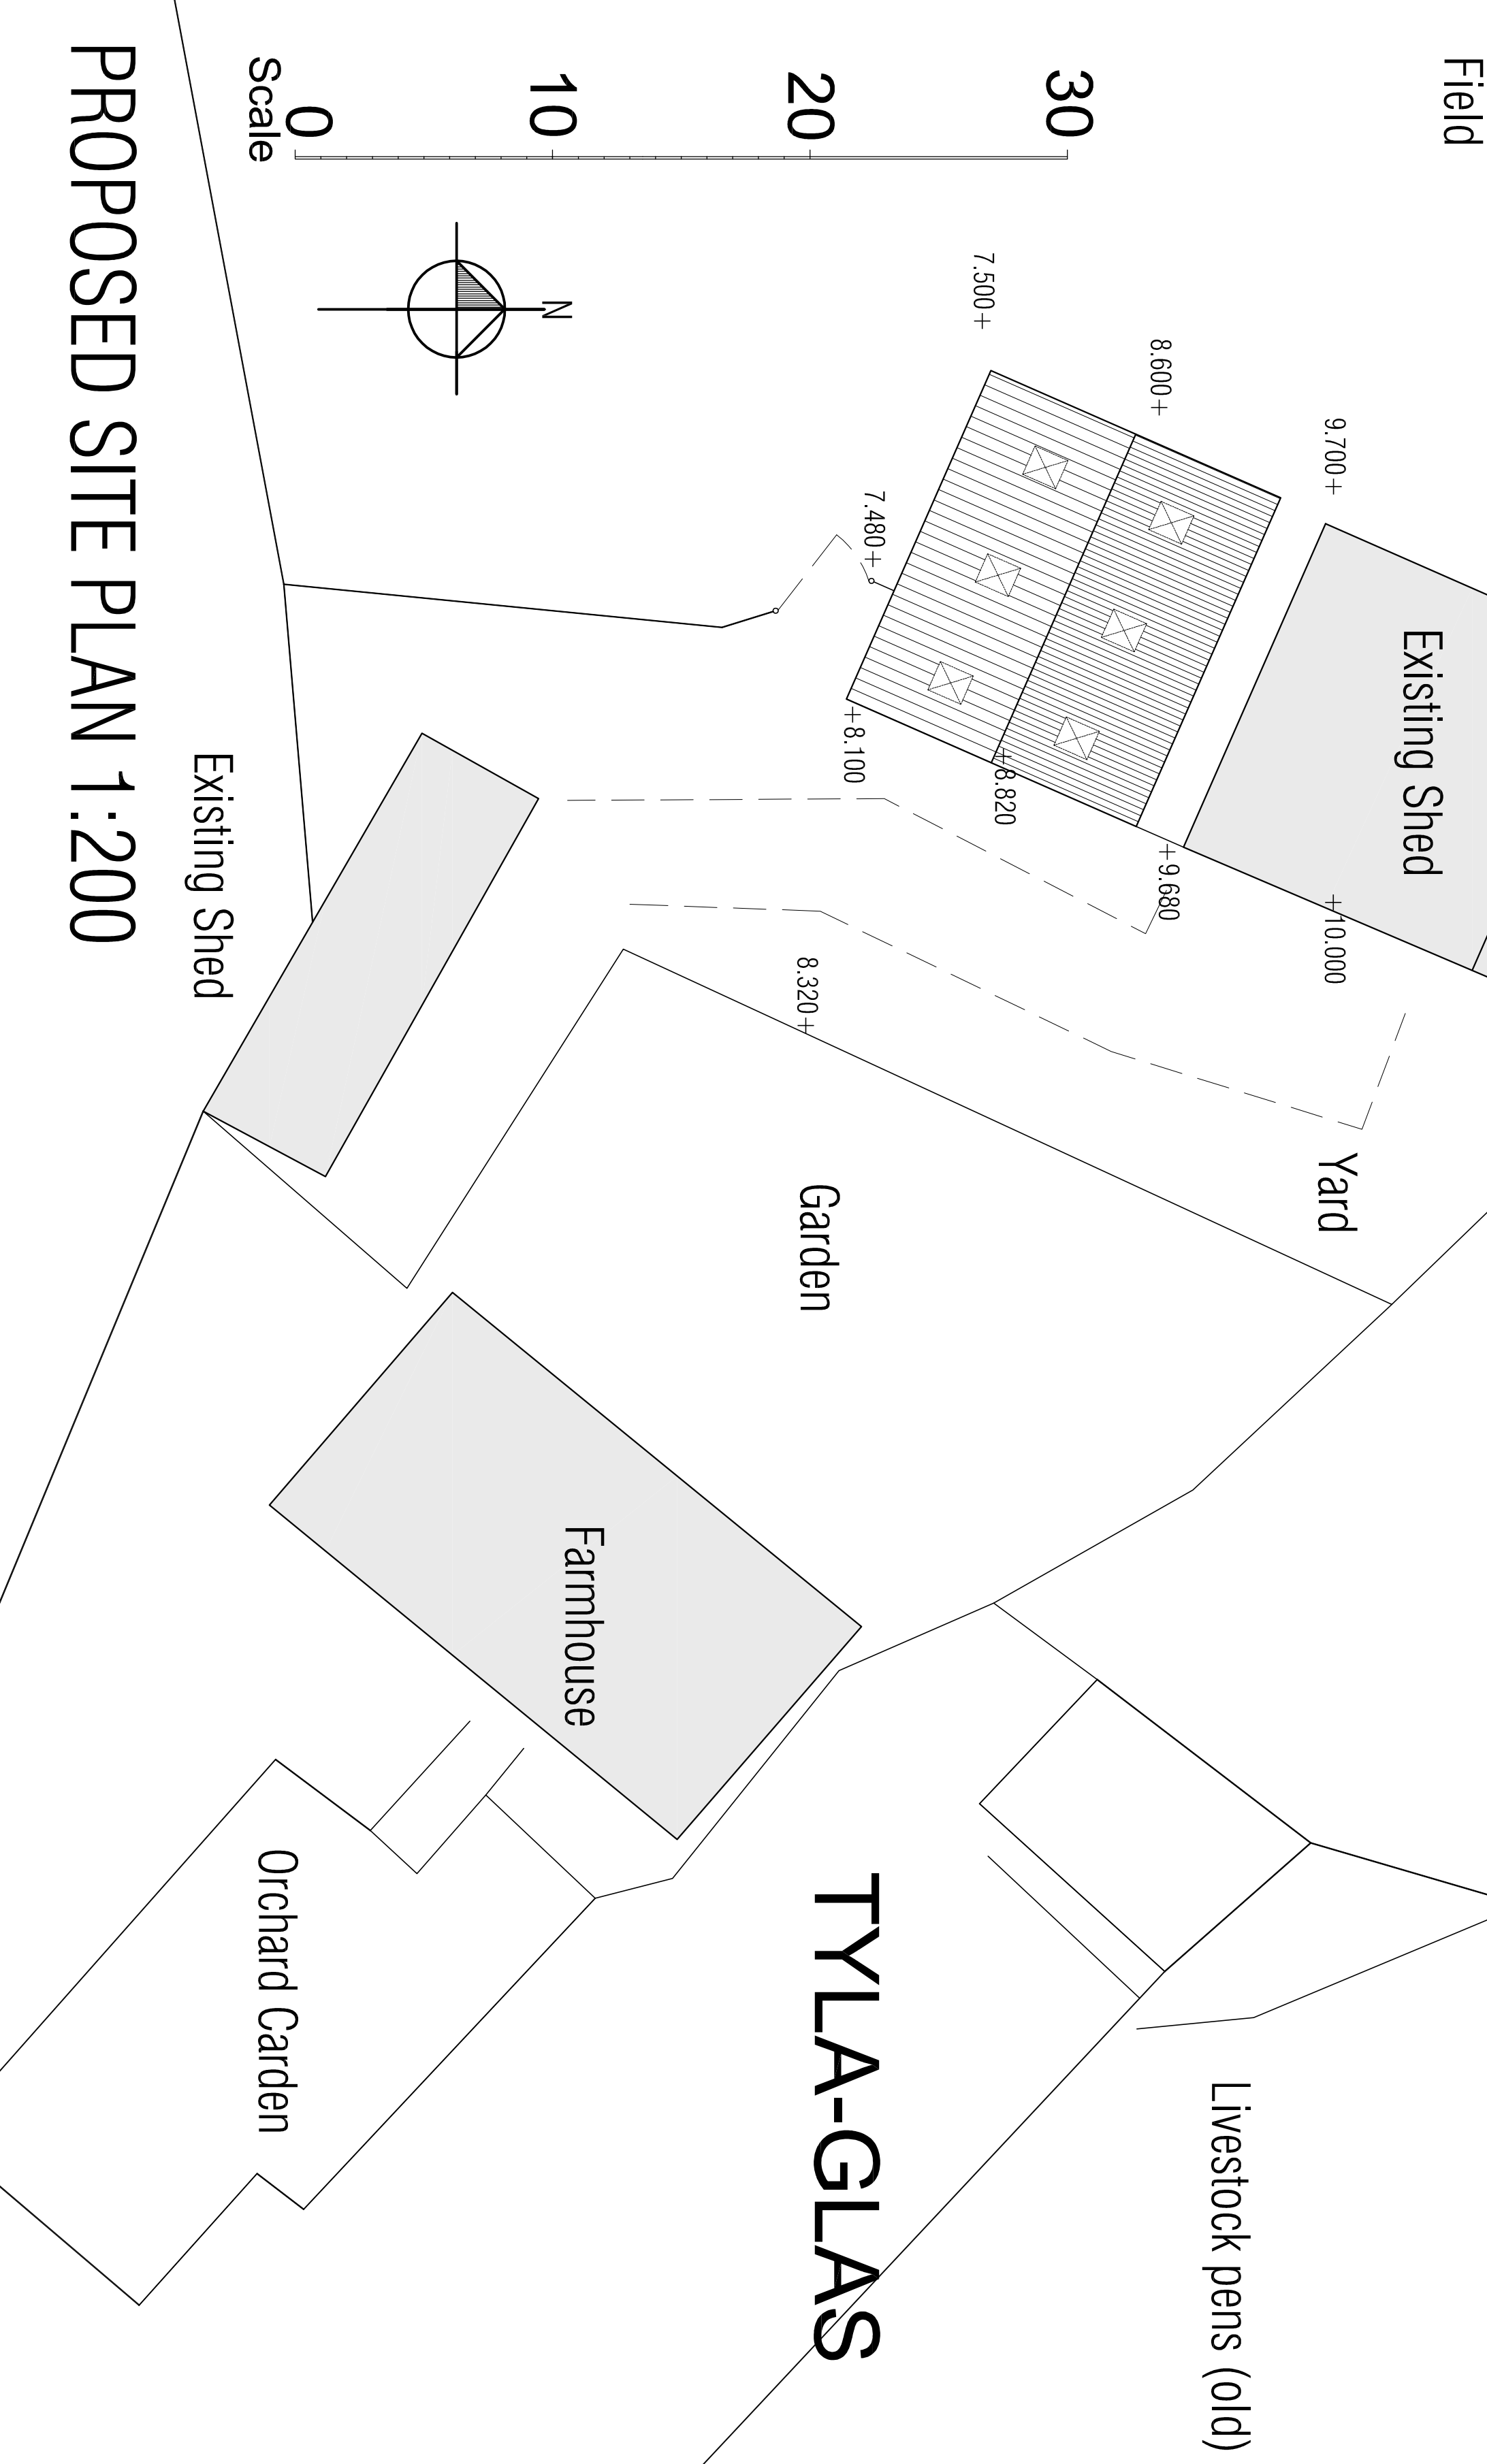
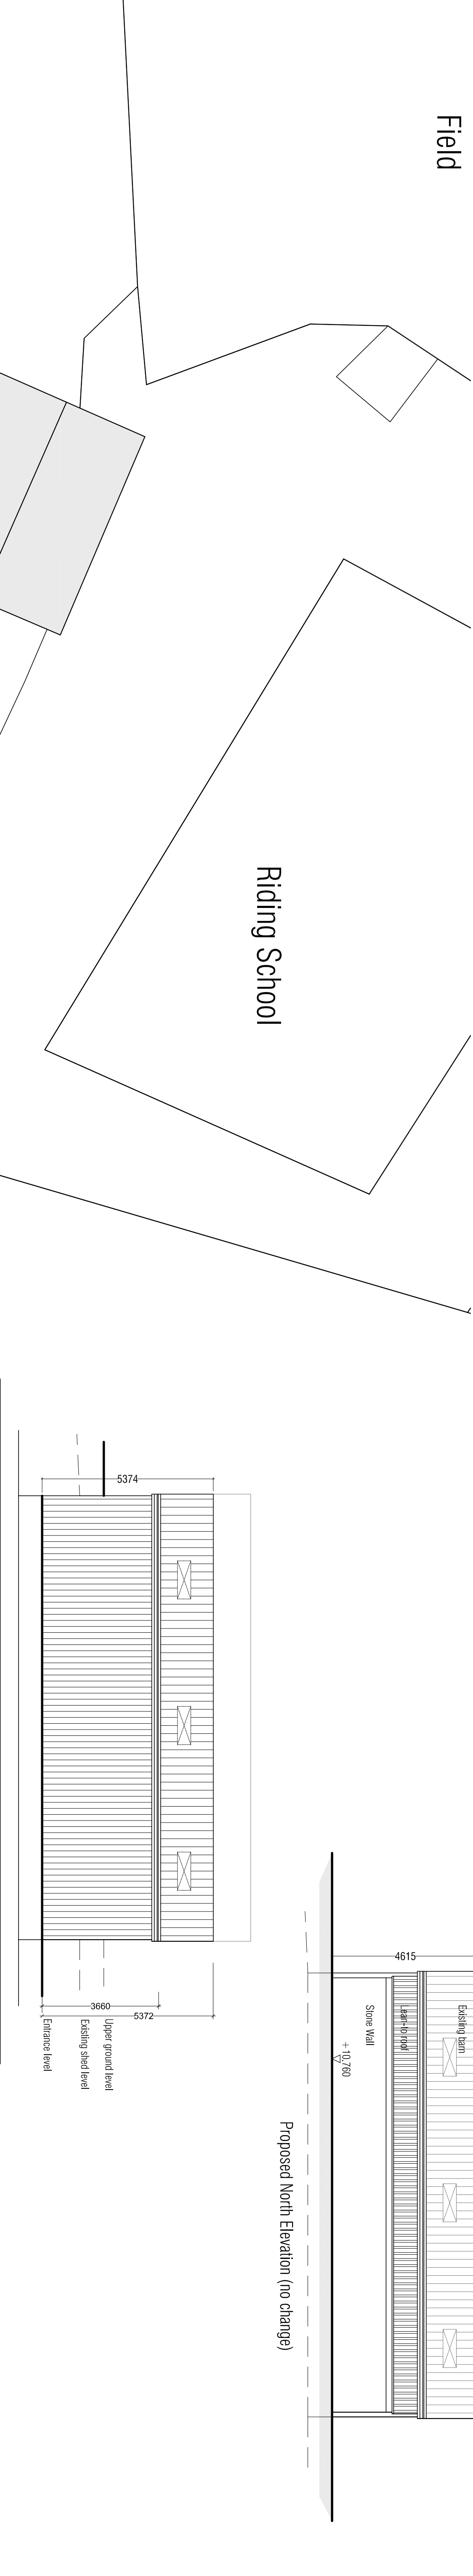
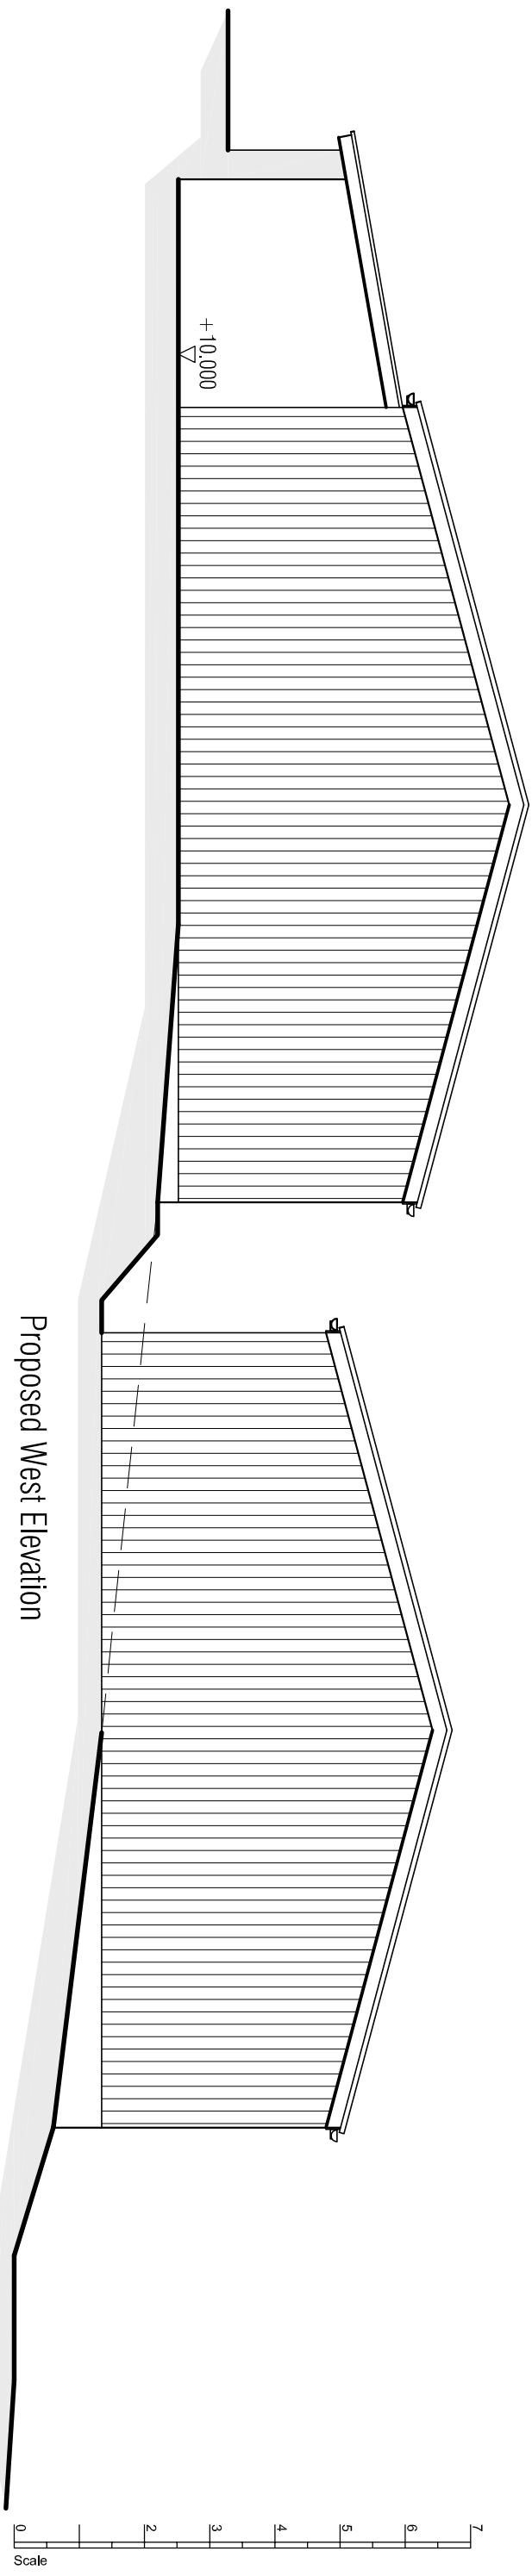
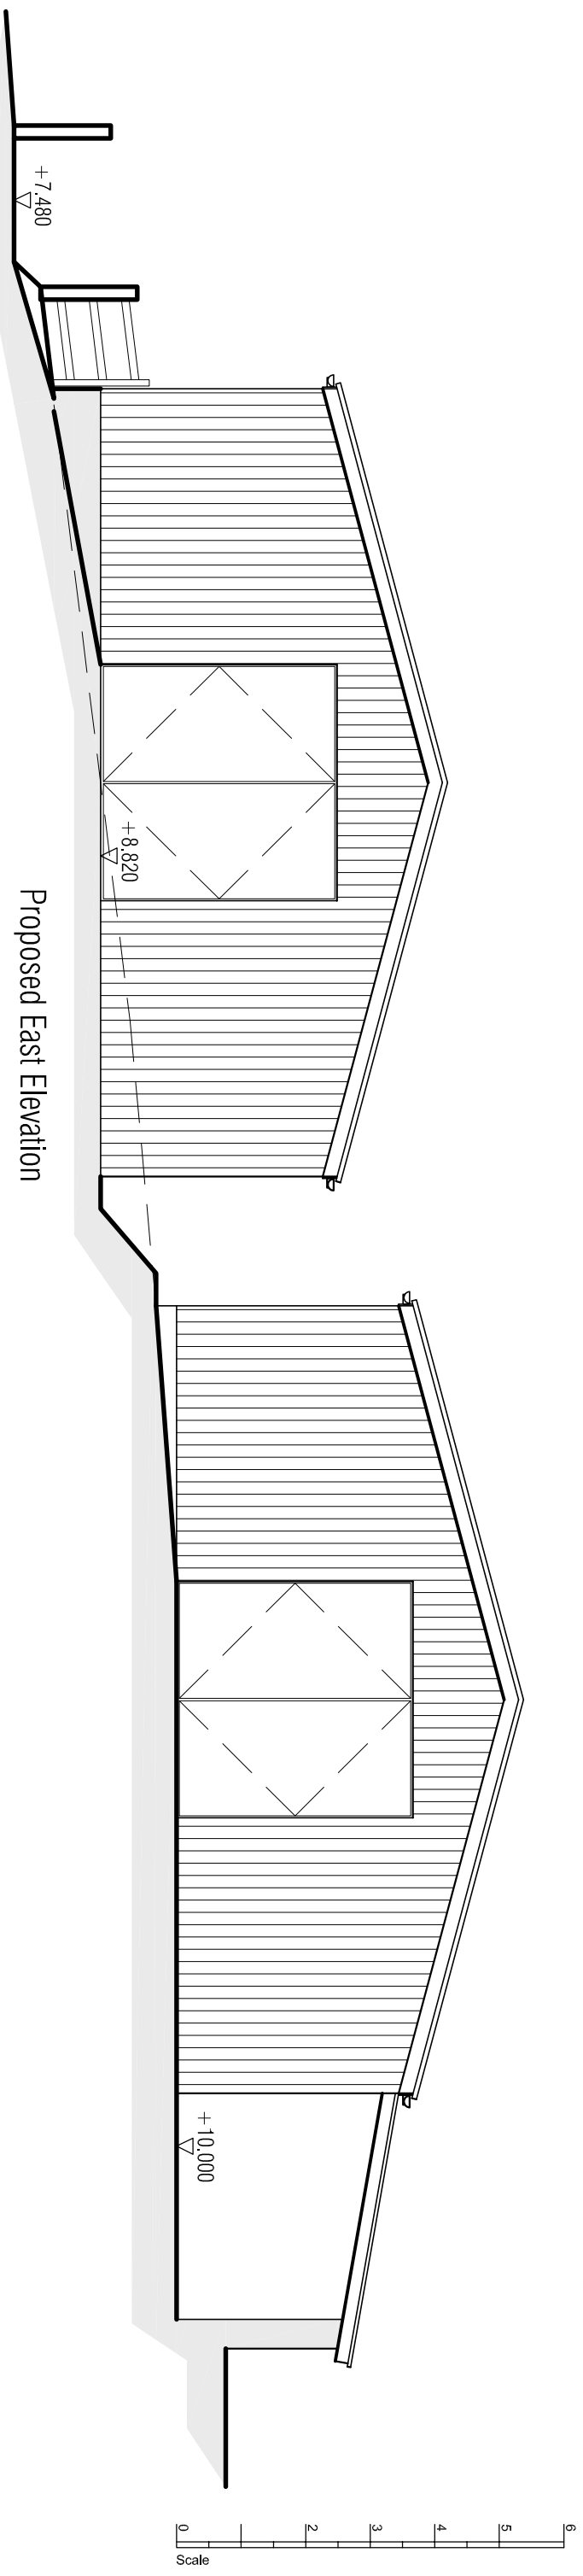


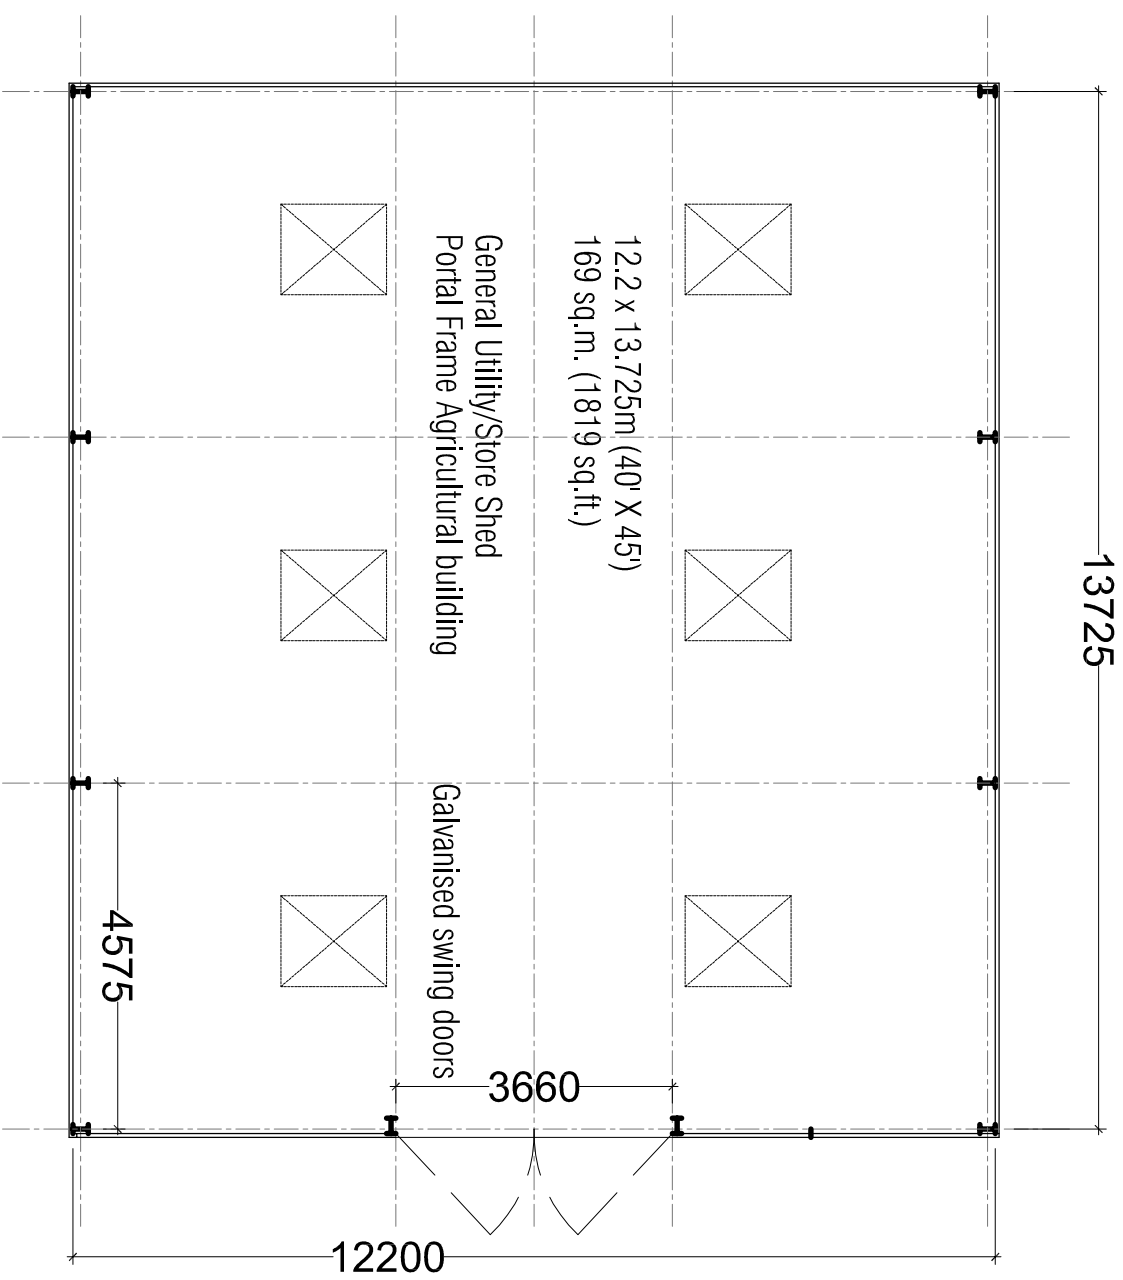

- NOTES: Proposed
- Walls - Green coated profile metal sheeting.
 - Roofing - 15' profile 6, cement fibre sheet.
 - Doors - Galvanized
 - Rainwater goods - deep flow Upvc

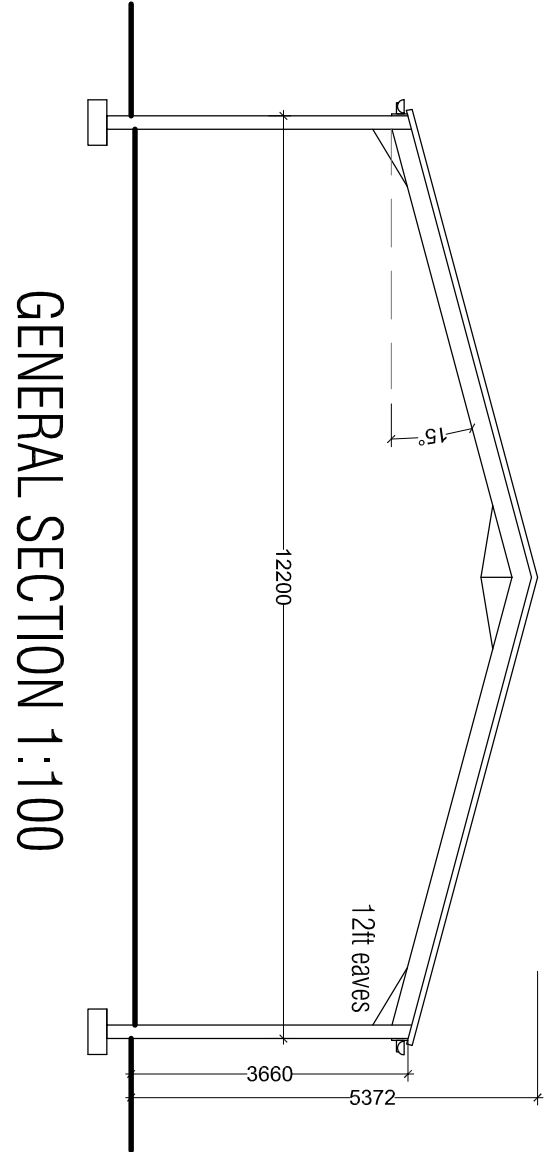

CLIENT: K. Thomas			
PROJECT: Tyla-glas Farm Bedding CF46 GSN			
SHEET TITLE: Proposed Site Plan, Elevations, Plan.			
General Utility Building			
SCALE: 1:100 on A1	DATE: Sep 24	DRAWN: RAP	
DRAWING No 072 04	REV		