



200045
MTCBC
PLANNING DEPARTMENT
24 FEB 2020
RECEIVED

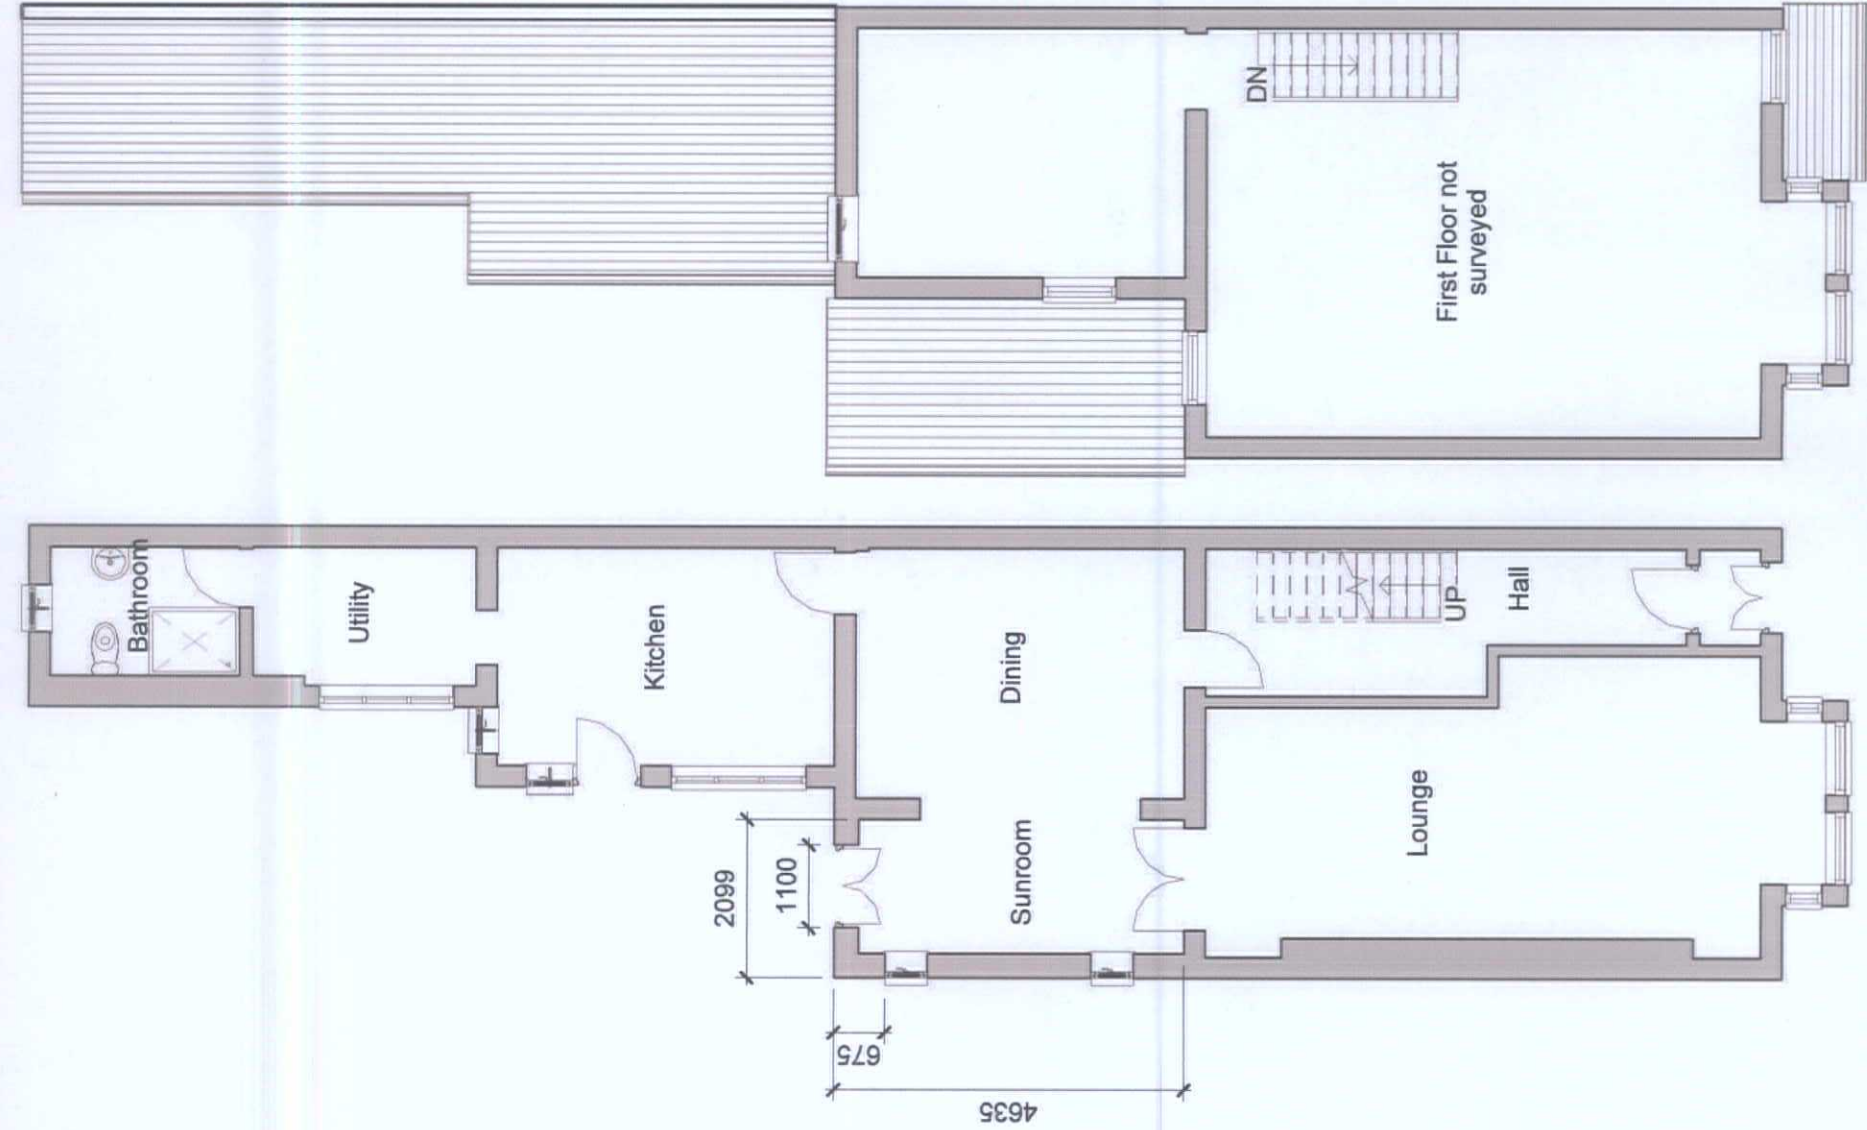


Proposed Ground Floor

Proposed First Floor

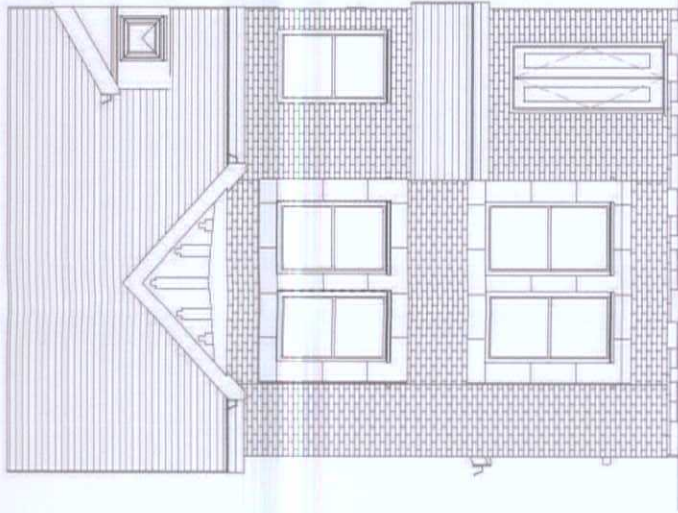


Proposed Front Elevation

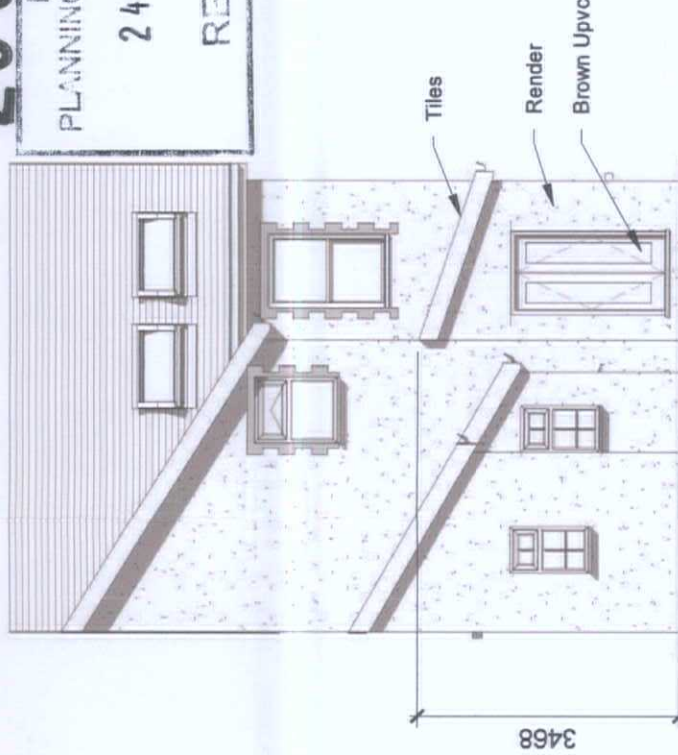

Proposed Rear Elevation

MERTHYR TYDFIL
COUNTY BOROUGH COUNCIL
Town & Country Planning Act 1990
PERMISSION GRANTED SUBJECT TO CONDITIONS
30 MAR 2020
J. JONES
BA(Hons) BTP M.R.T.P.I
HEAD OF TOWN PLANNING
Brown timber with
Sandstone cill

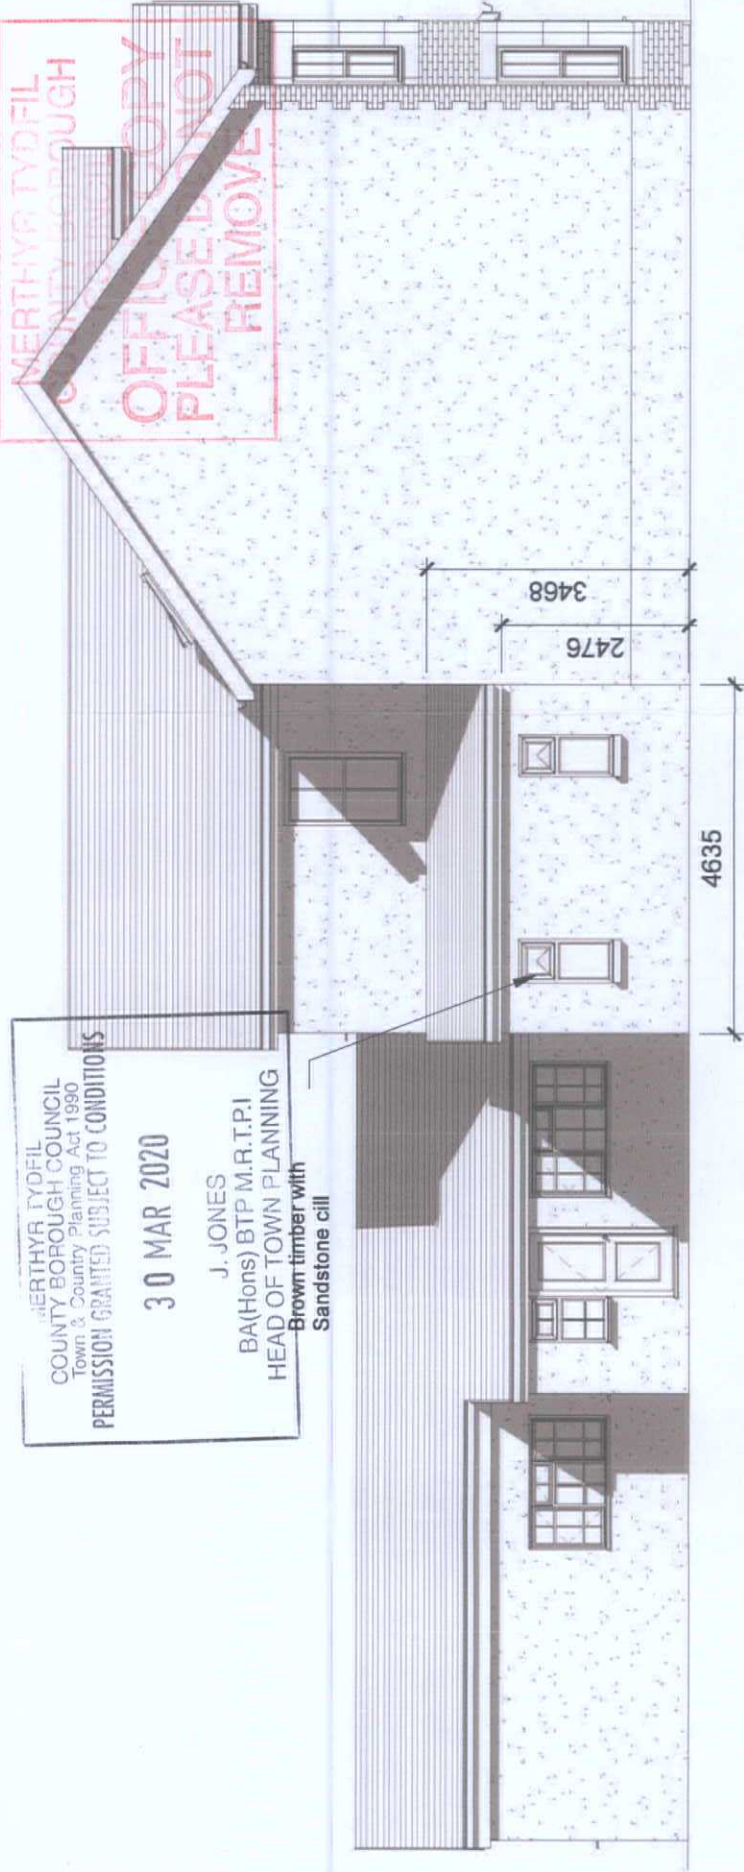

Proposed Side 1 Elevation

Proposed Element	Materials and finishes
Roof	Interlocking concrete tiles
Walls	Render
Doors	White PVCu (New - Brown)
Windows	White PVCu (New - Brown)
Fascias & Soffits	White PVCu
Gutters & downpipes	White PVCu
Boundary	Block Wall and timber fence

PROJECT	SHEET	Proposed plans and elevations
Single storey rear extension	Address	27 Lancaster Villas, Merthyr Tydfil. CF47 8SN
INDIGO DESIGN (Part of 3dCADwales Ltd) 5 Ashlea Drive, Merthyr Tydfil, CF47 0NY Tel: 01685 385746 Mob: 07940913216 Email: enquiries@indigo-3d-design.co.uk	Checked by	JH
This Drawing is Copyright, Dimensions to be checked on site and not scaled from this drawing	Drawn by	PH
	Scale (@ A3)	1 : 100
PURPOSE OF ISSUE Planning Approval	Rev No	A
DRWAING NUMBER 20201031-02	Issue	
	Description	
	Date	14/02/2020