




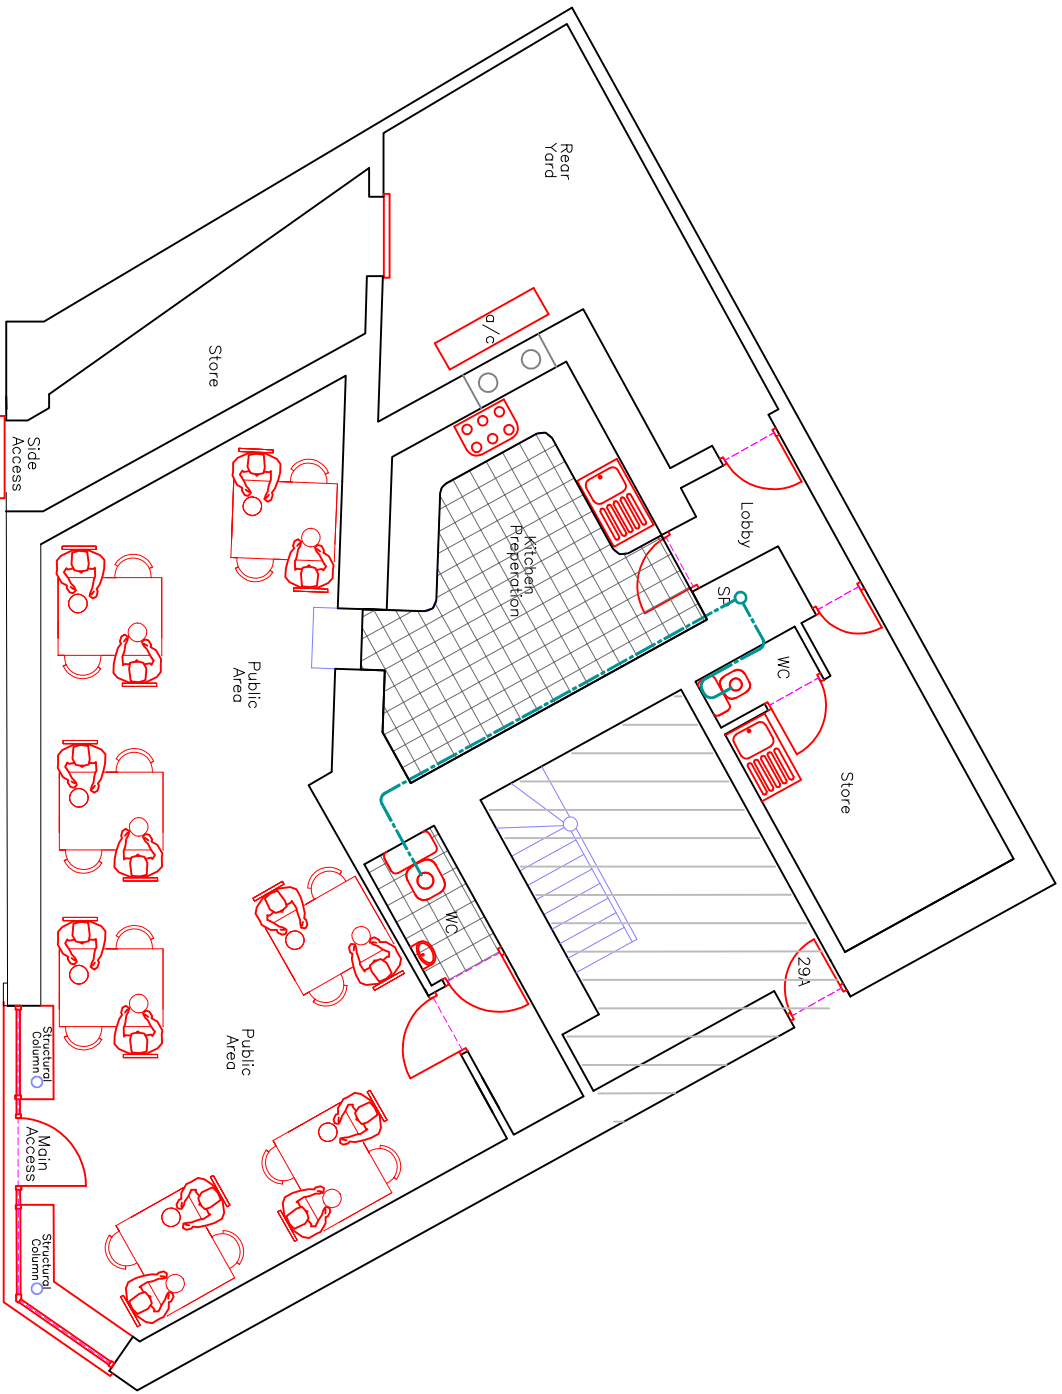


Proposed Ground Floor Plan

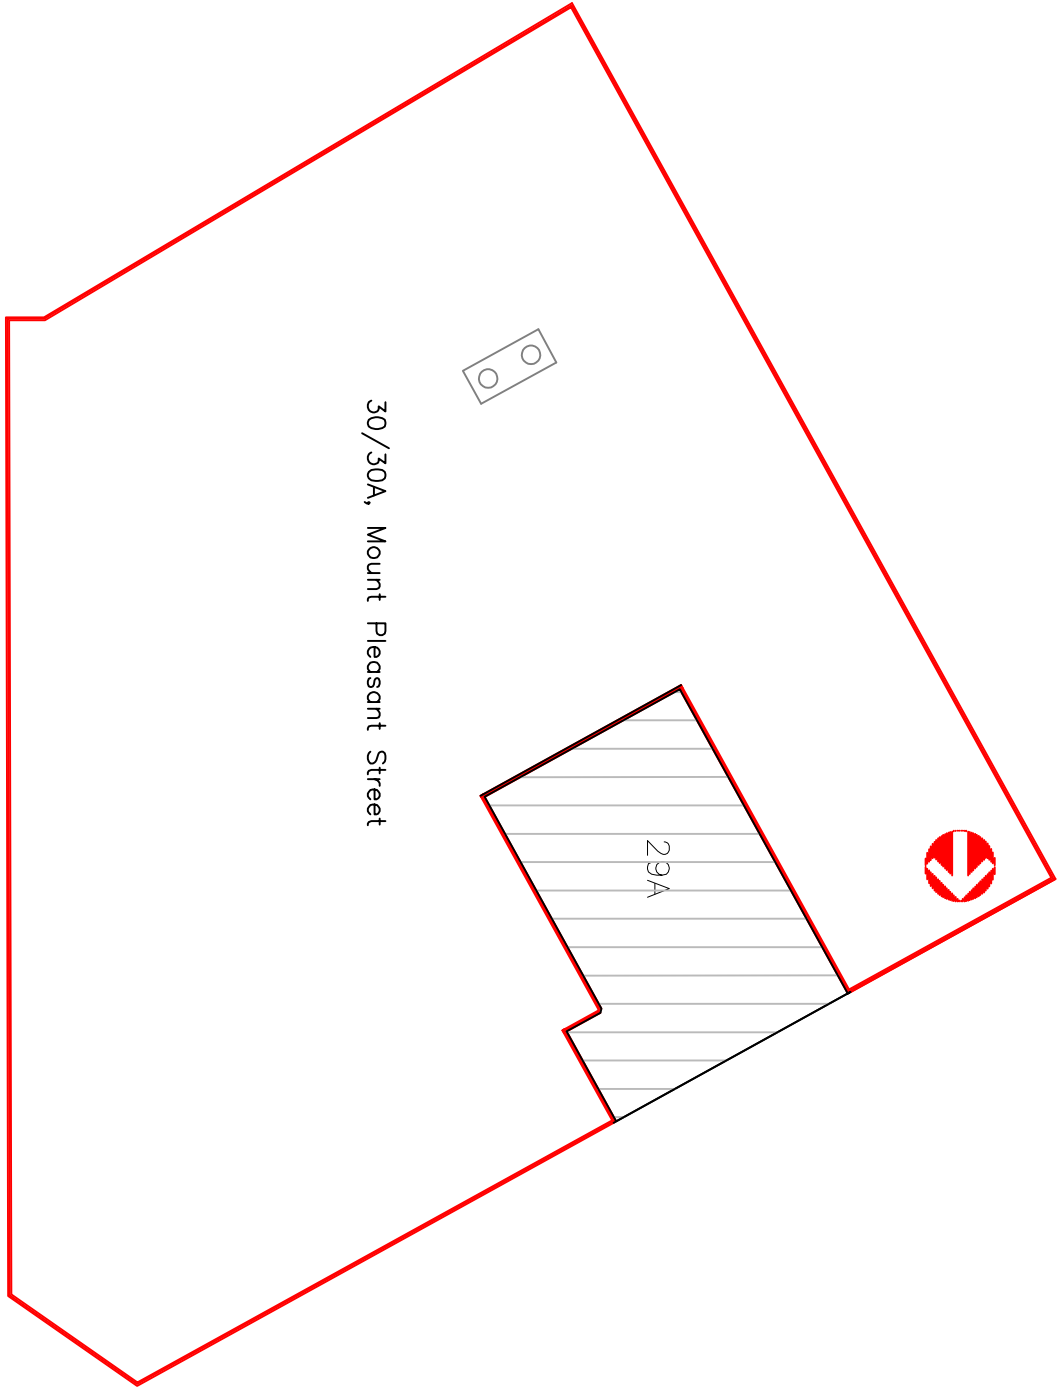


Proposed Site Plan
(No change)

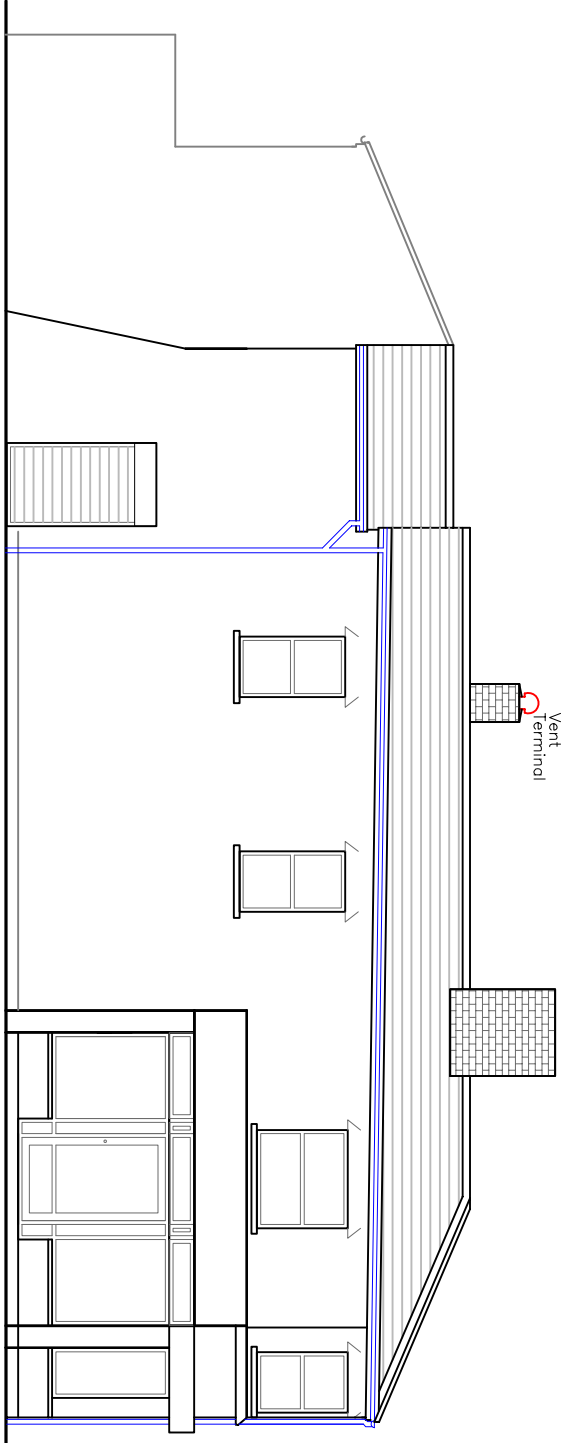


Proposed Front Elevation

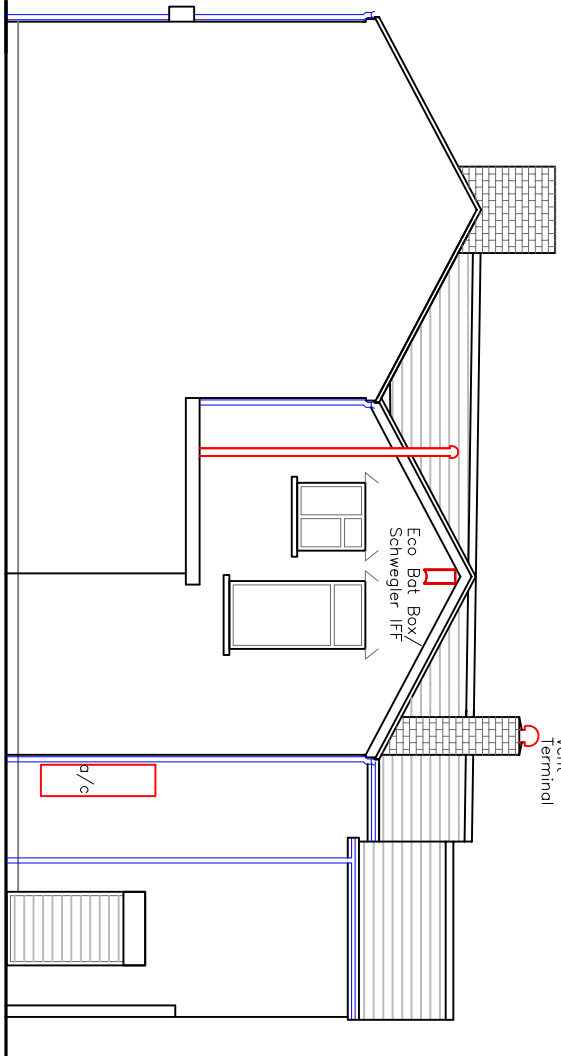


Proposed Rear Elevation

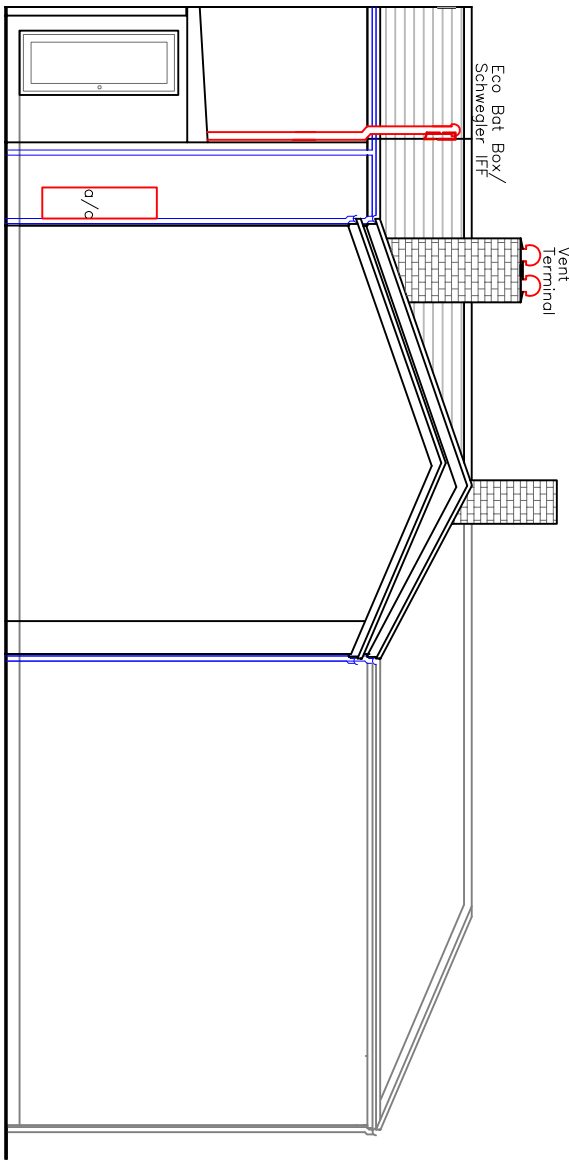

Proposed Side Elevation

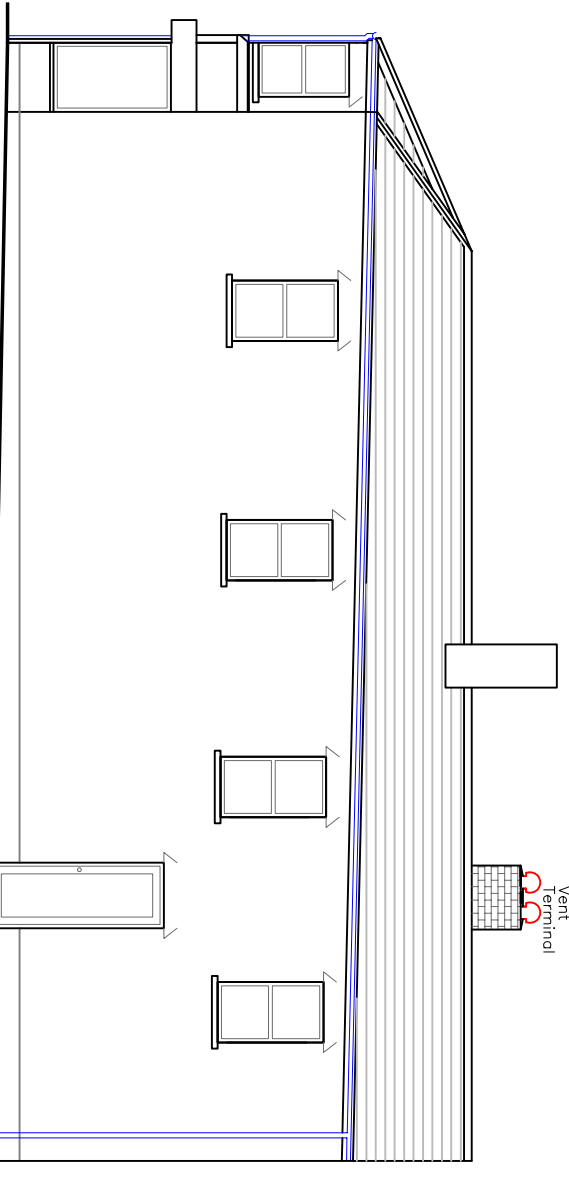

Proposed Side Elevation

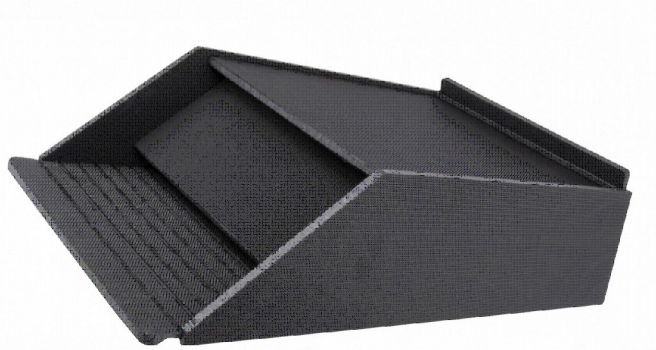

Eco Bat Box /
Schweiger IFF

Revision dated 15.02.2021			
Introduction of Bat box to west elev gable			
Revision dated 22.01.2021			
Changes to ventilation terminal			
Utopia Design			
Architectural Services			
Building Planning Application Support			
Paul Thomas: BSc. (Hons)			
Tel: 01685 556230, Mob: 07908 725065			
Issued Only for Purpose Indicated			
Drawing Status: FOR PLANNING/BUILD CONTROL PURPOSES ONLY			
Client			
30/30A, Victoria Street			
Dowlds			
Menthyr Tydfil			
CF48 3AF			
Project			
Proposed Change of Use from			
A1 to A3 Planning Class			
with External Vent Terminal			
& Alterations			
Drawn By		Scale	
PTI		A2	
Date		11.12.2020	
Title		Proposed Plans	
Elevations		Victoria Street 30,30A 02C	
1:100		Draw No	