


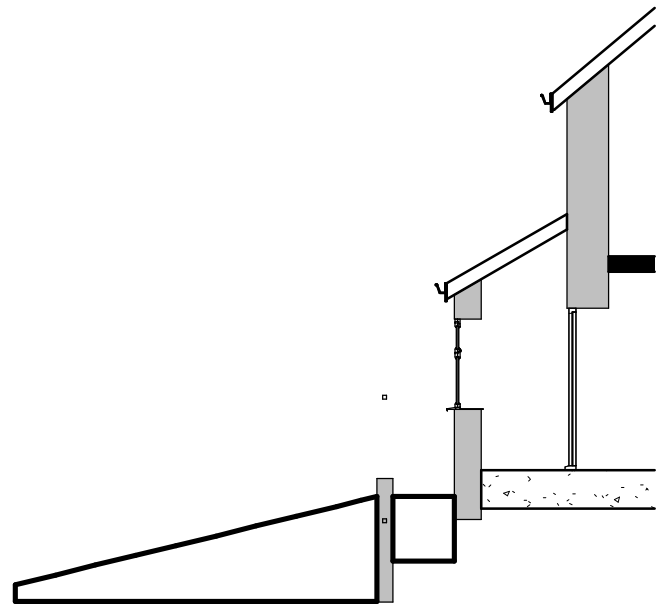


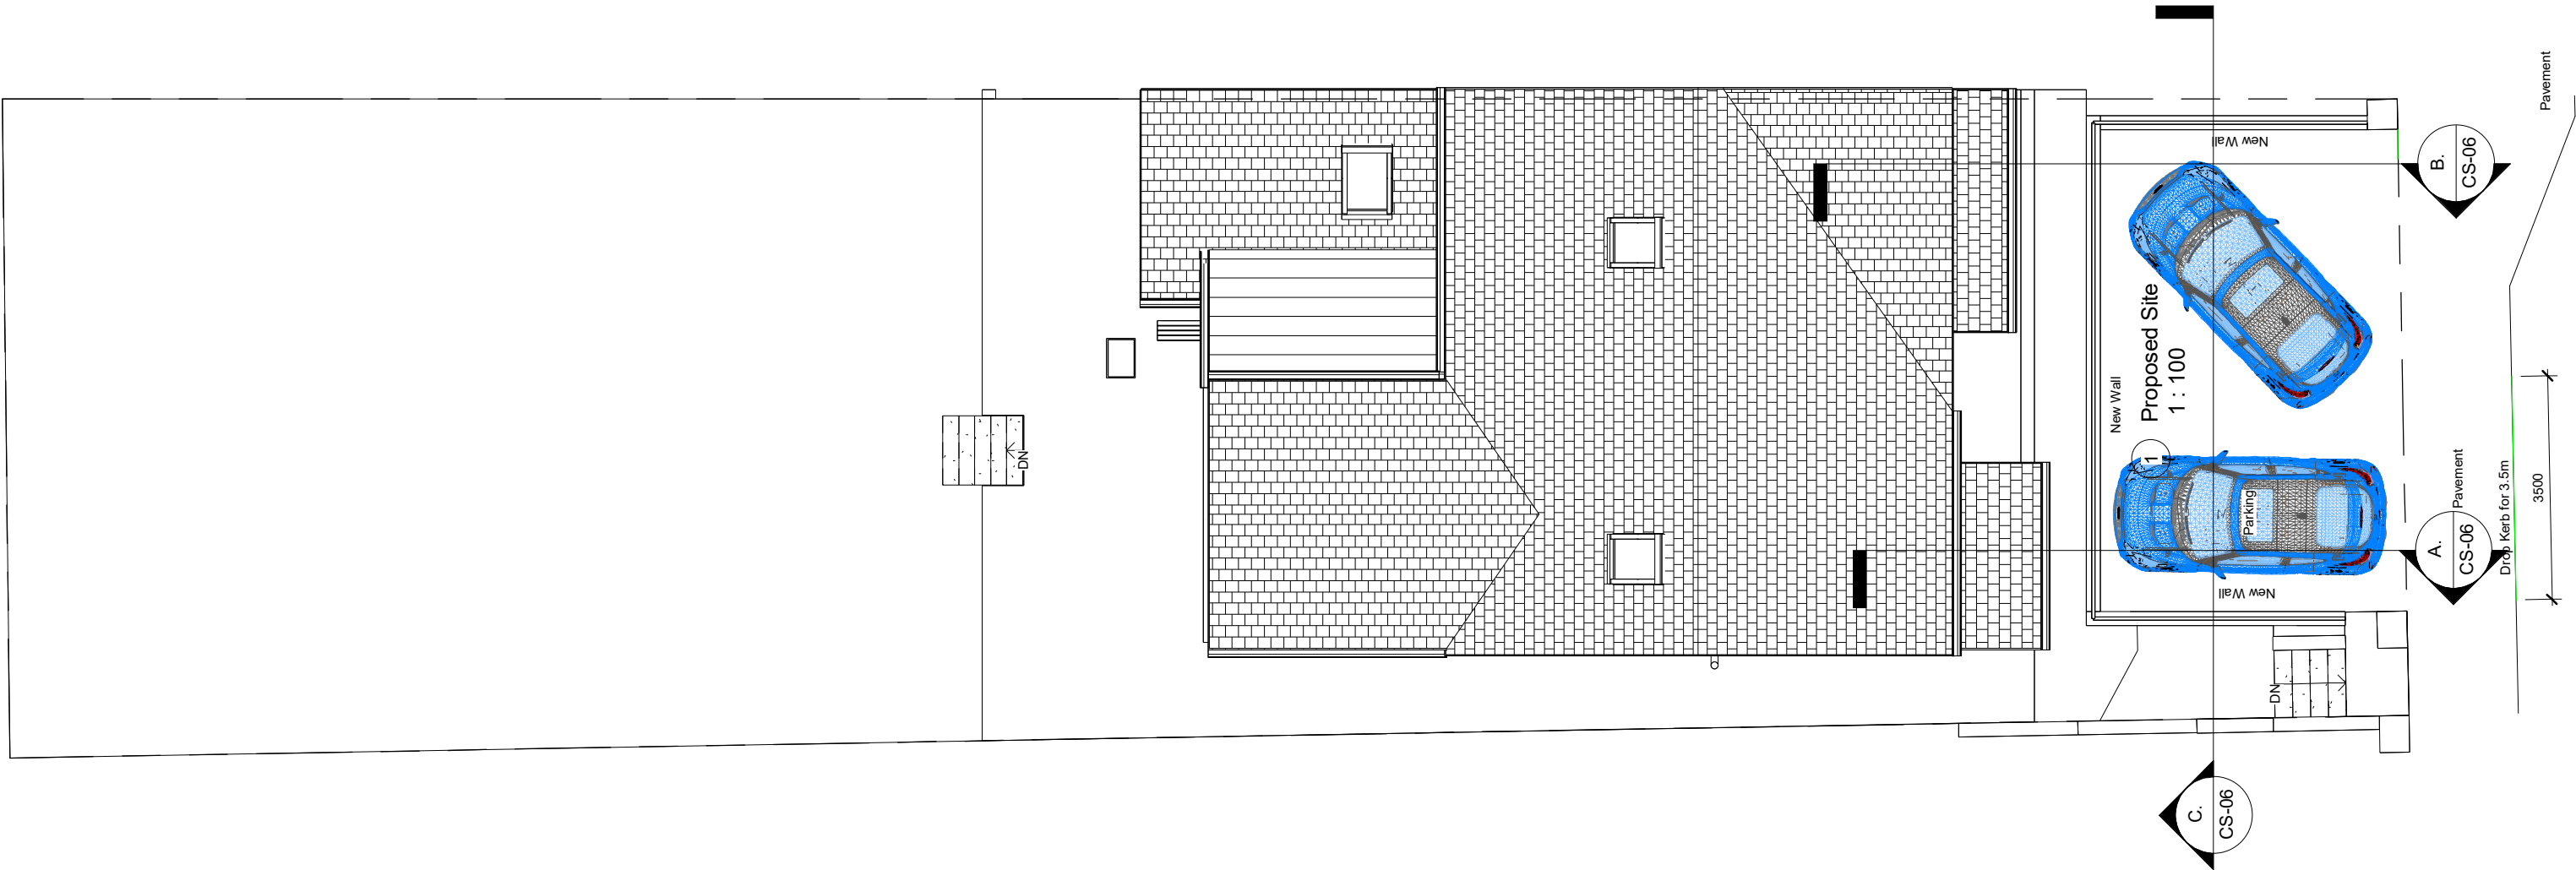

A. Proposed Front Garden Section C
1 : 100

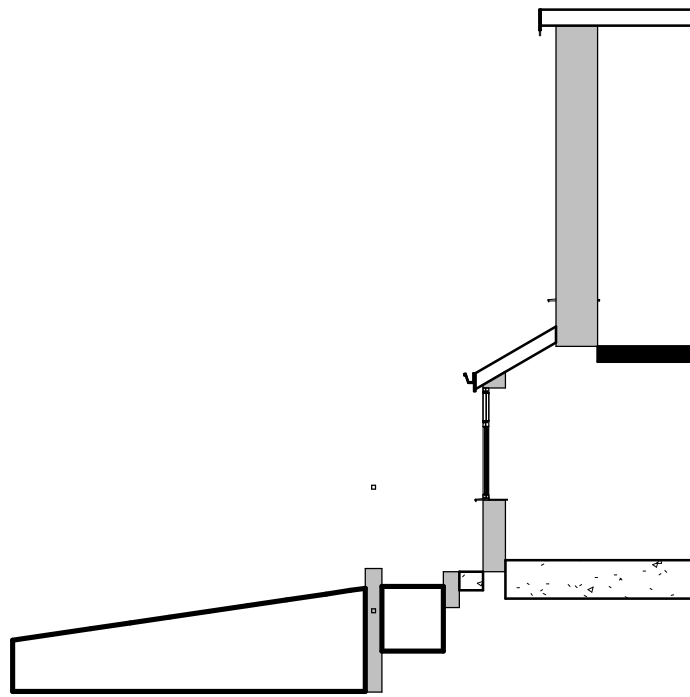

B. Proposed Front Garden Section B
1 : 100

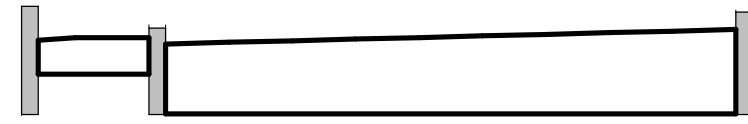

C. Proposed Front Garden Section A
1 : 100

INDIGO DESIGN (Part of 3dcadwales Ltd) 5 Ashlea Drive,
Merthyr Tydfil, CF47 0NY Tele 01685 385746 Mob -
07940913216 Email: philip@3dcadwales.co.uk

This Drawing is Copyright,
Dimensions to be checked
on site and not scaled from
this drawing



PURPOSE OF ISSUE	DRWAING NUMBER
Planning Approval	CS-06


PROJECT	Two storey rear extension
---------	---------------------------

SHEET	Proposed Site Plan & Sections
-------	-------------------------------


Address	12 Royal Crescent, Penydarren, Merthyr Tydfil, CF47 9LA
---------	--

Checked by	Drawn by	Scale (@ A3)
JH	PH	1 : 100

Rev No	Description	Date
A	Issue	07/03/2025
B	Parking amended	05/09/2025

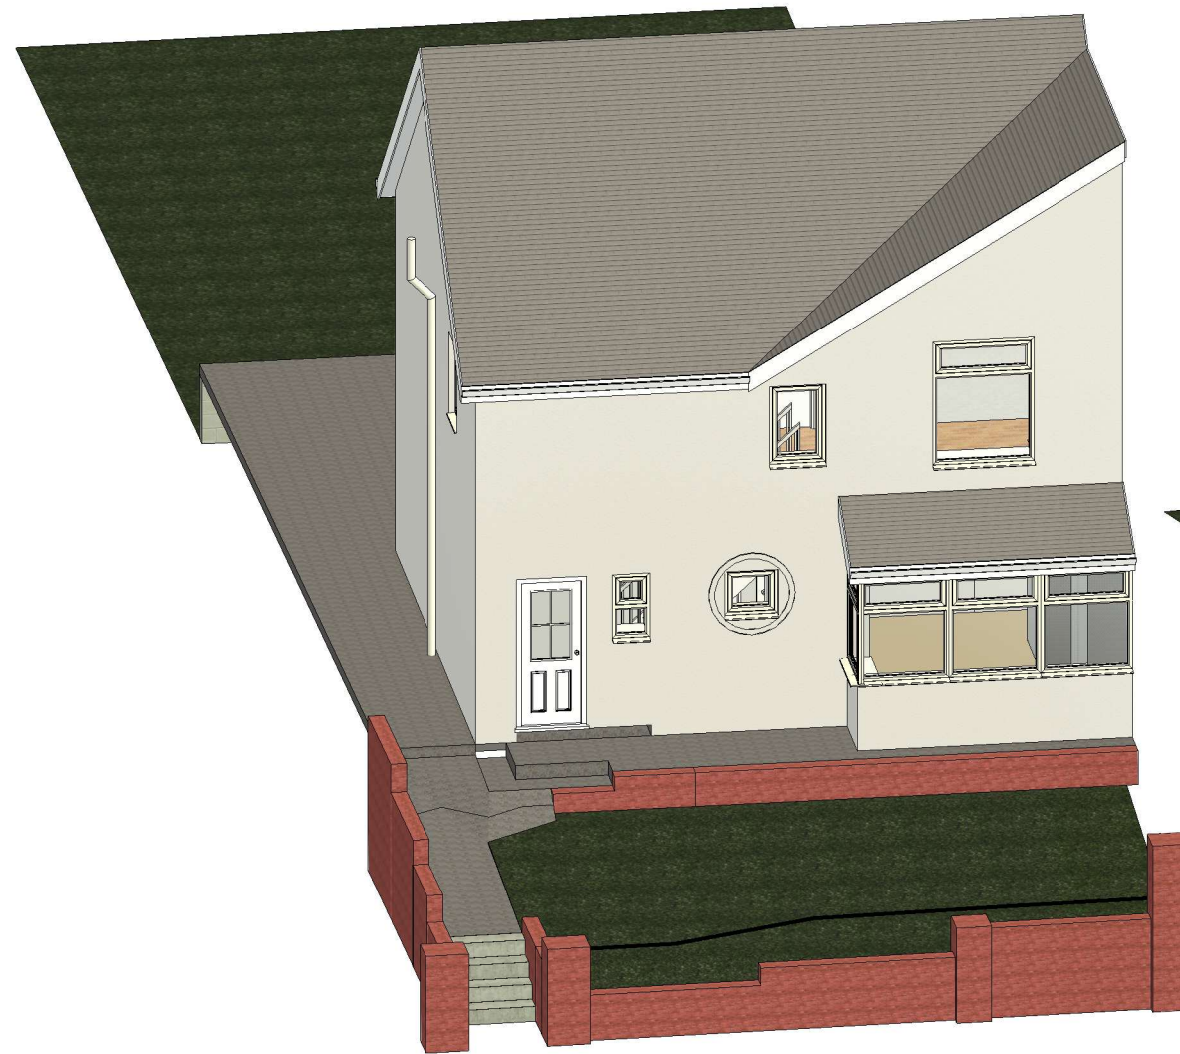

1 Existing Front Garden

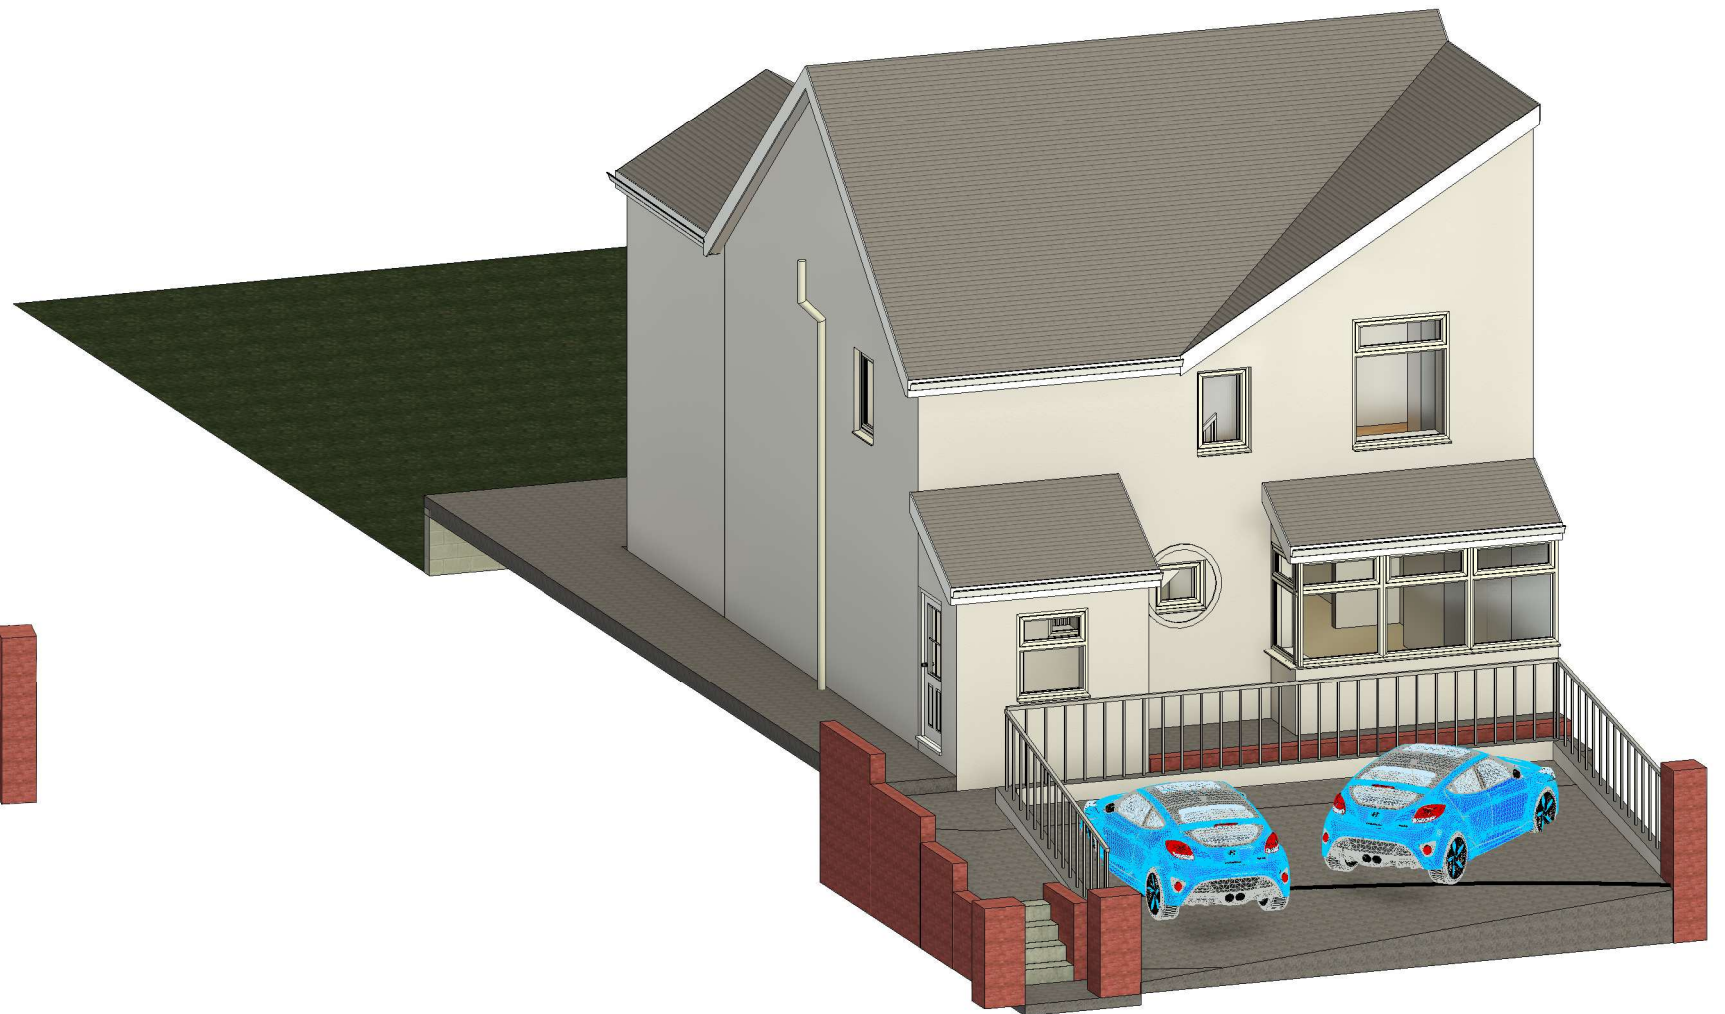

2 Proposed Parking

PROJECT Two storey rear extension	SHEET Illustrations Front Garden	This Drawing is Copyright, Dimensions to be checked on site and not scaled from this drawing		Checked by JH	Drawn by PH	Scale (@ A3)			
							Rev No	Description	Date
							A	Issue	07/03/2025
							B	Parking amended	05/09/2025
INDIGO DESIGN (Part of 3dcadwales Ltd) 5 Ashlea Drive, Merthyr Tydfil, CF47 0NY Tele 01685 385746 Mob - 07940913216 Email: philip@3dcadwales.co.uk	Address 12 Royal Crescent, Penydarren, Merthyr Tydfil, CF47 9LA	PURPOSE OF ISSUE Planning Approval	DRWAING NUMBER CS-07						