



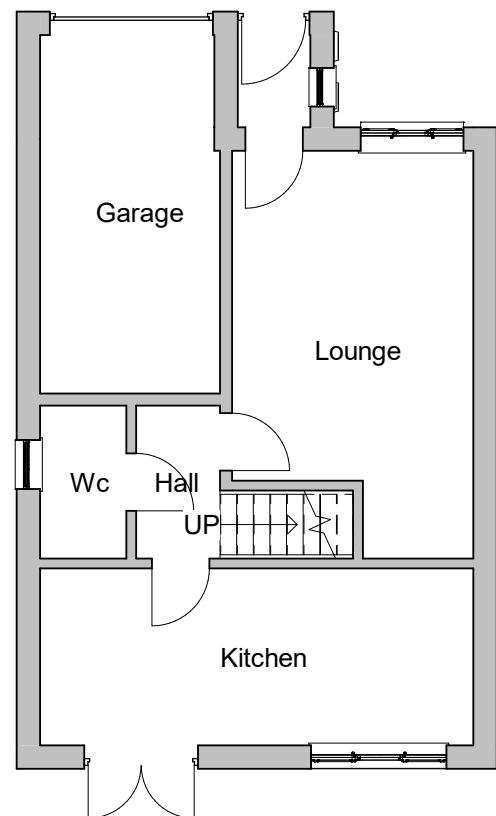


Existing Ground Floor

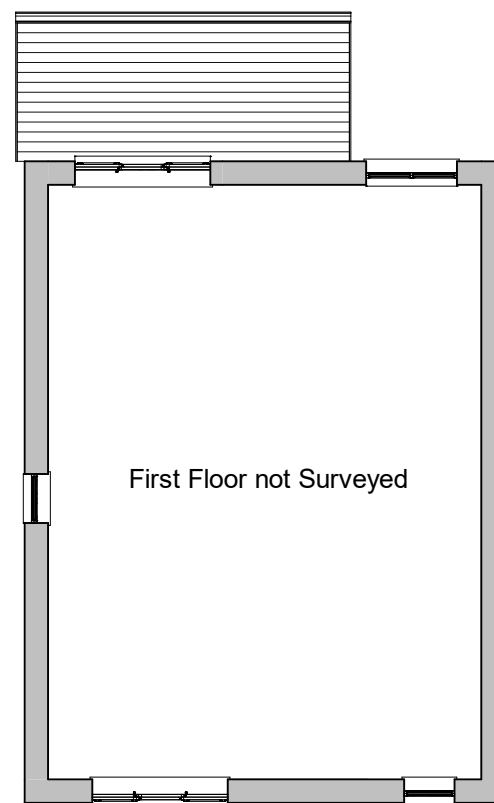


Existing First Floor




Existing Front Elevation

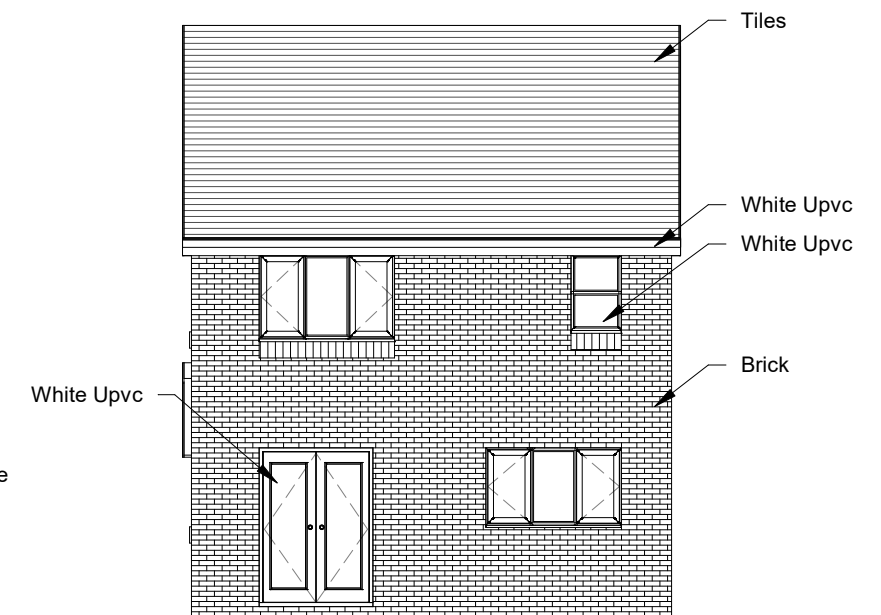


Existing Rear Elevation

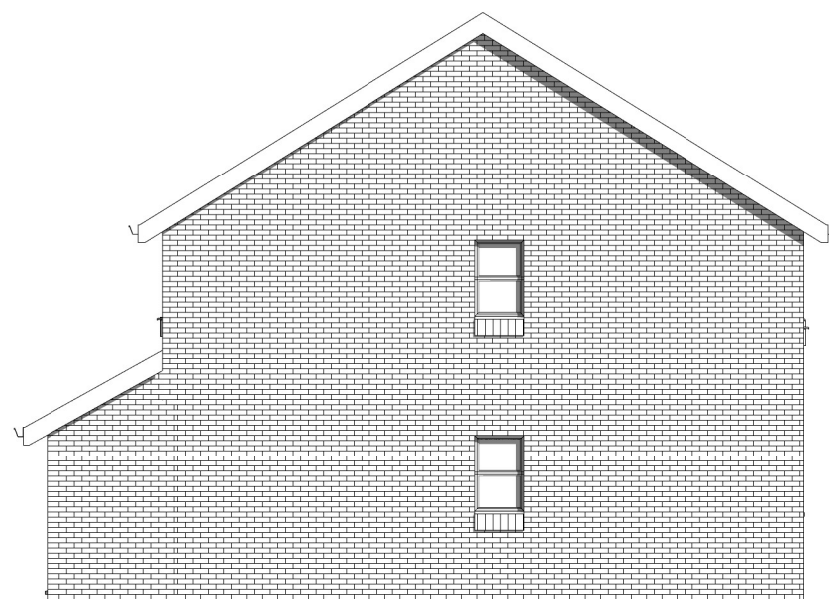

Existing Side 1 Elevation

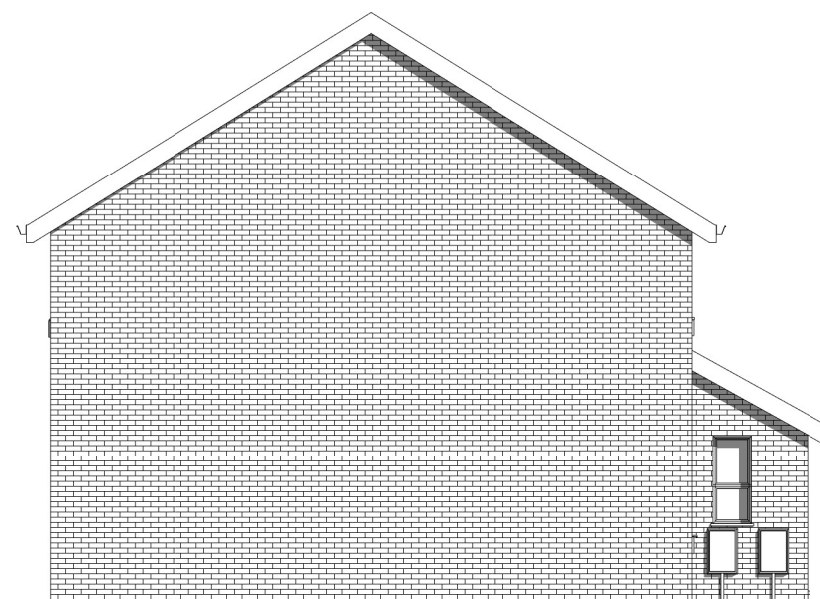

Existing Side 2 Elevation

 

Scale bar @ 1:100

INDIGO DESIGN (Part of 3dcadwales Ltd) 5 Ashlea Drive,
Merthyr Tydfil, CF47 0NY Tele 01685 385746 Mob -
07940913216 Email: enquiries@indigo-3d-design.co.uk

This Drawing is Copyright,
Dimensions to be checked
on site and not scaled from
this drawing



PURPOSE OF ISSUE	DRWAING NUMBER
Planning Approval	02023040-01


PROJECT	Single storey extension to rear
---------	---------------------------------

SHEET	Existing Plans and Elevations
-------	-------------------------------


Address	8 Hawthorn Drive, Merthyr Tydfil. CF47 0LZ
---------	---

Checked by	Drawn by	Scale (@ A3)
SH	JH	1 : 100

Rev No	Description	Date
A	Issue	20/02/2020

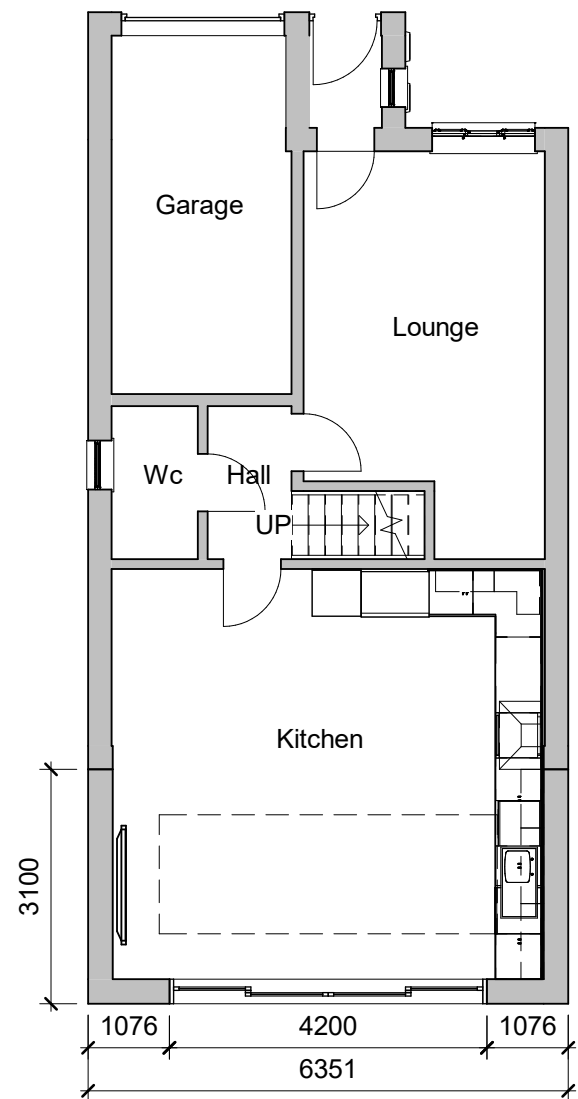


Proposed Ground Floor

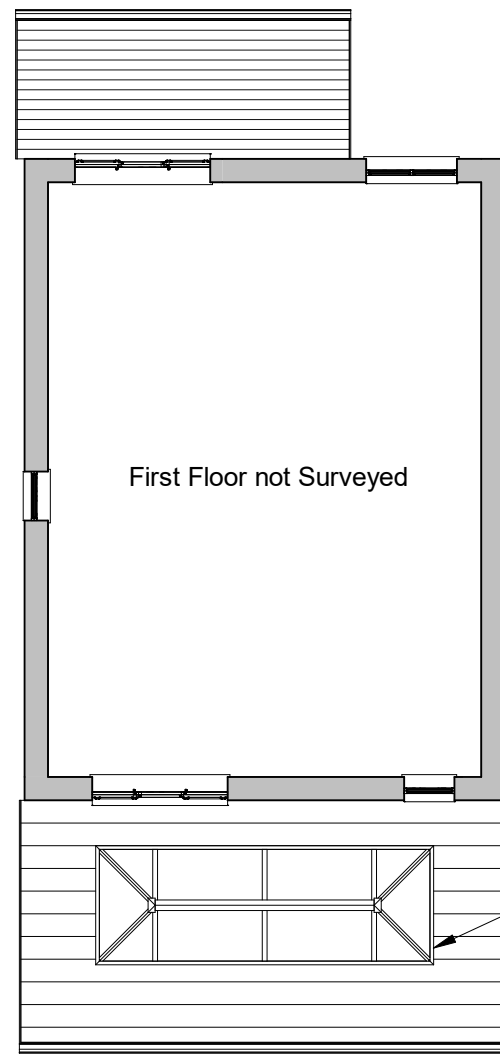


Proposed First Floor




Proposed Front Elevation

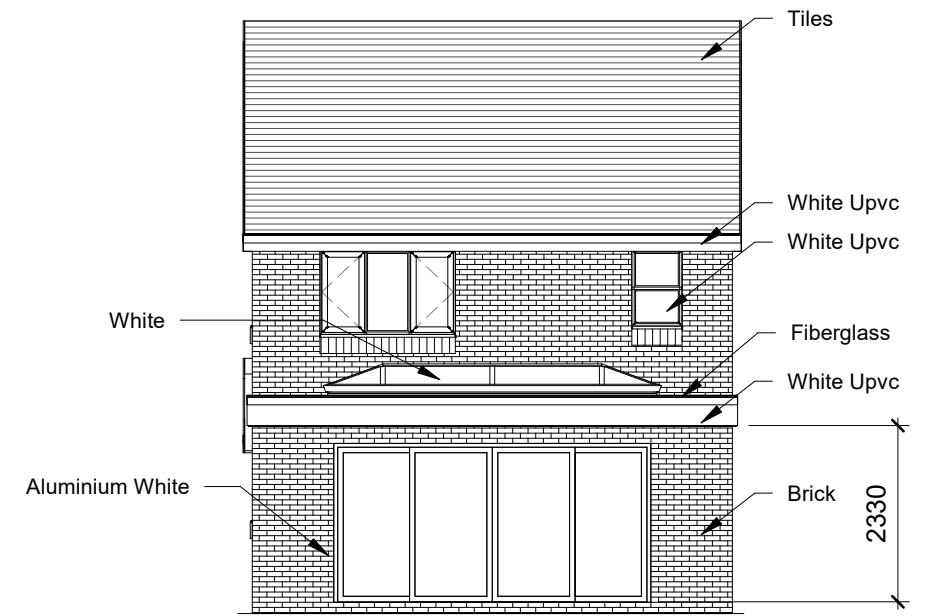


Proposed Rear Elevation

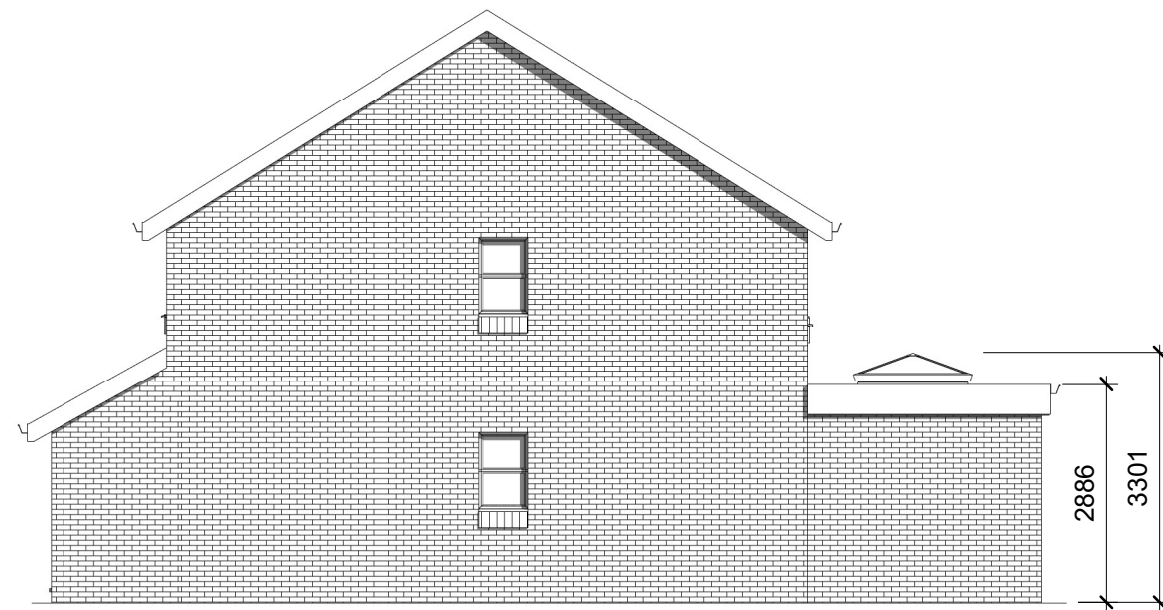

Proposed Side 1 Elevation

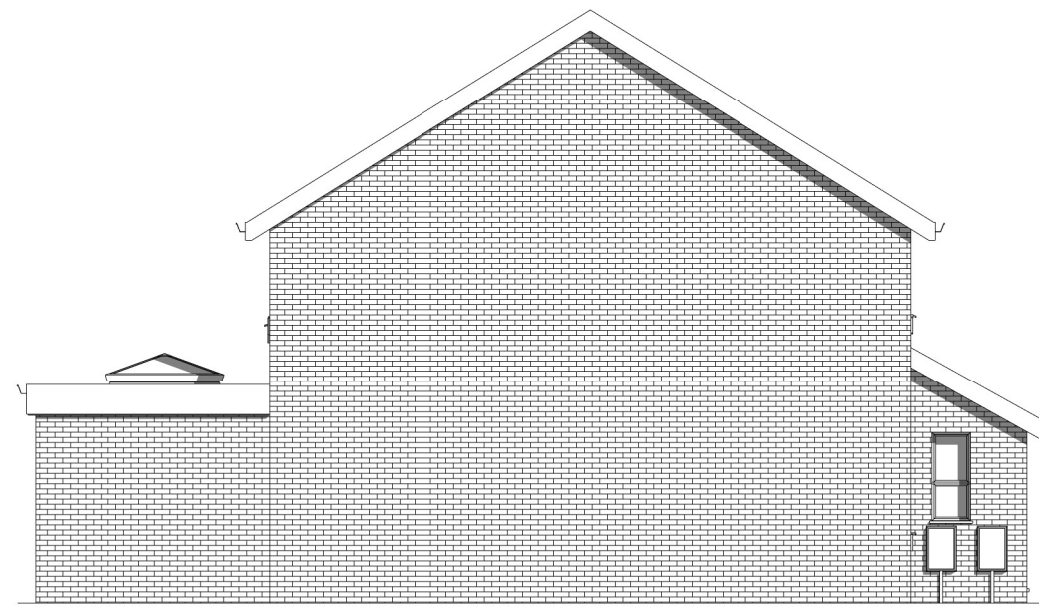

Proposed Side 2 Elevation

 

Scale bar @ 1:100

INDIGO DESIGN (Part of 3dcadwales Ltd) 5 Ashlea Drive, Merthyr Tydfil, CF47 0NY Tele 01685 385746 Mob - 07940913216 Email: enquiries@indigo-3d-design.co.uk

This Drawing is Copyright, Dimensions to be checked on site and not scaled from this drawing



PURPOSE OF ISSUE	DRWAING NUMBER
Planning Approval	02023040-02


PROJECT	Single storey extension to rear
---------	---------------------------------

SHEET	Proposed Plans and Elevations
-------	-------------------------------


Address	8 Hawthorn Drive, Merthyr Tydfil, CF47 0LZ
---------	--

Checked by	Drawn by	Scale (@ A3)
SH	JH	1 : 100

Rev No	Description	Date
A	Issue	20/02/2020

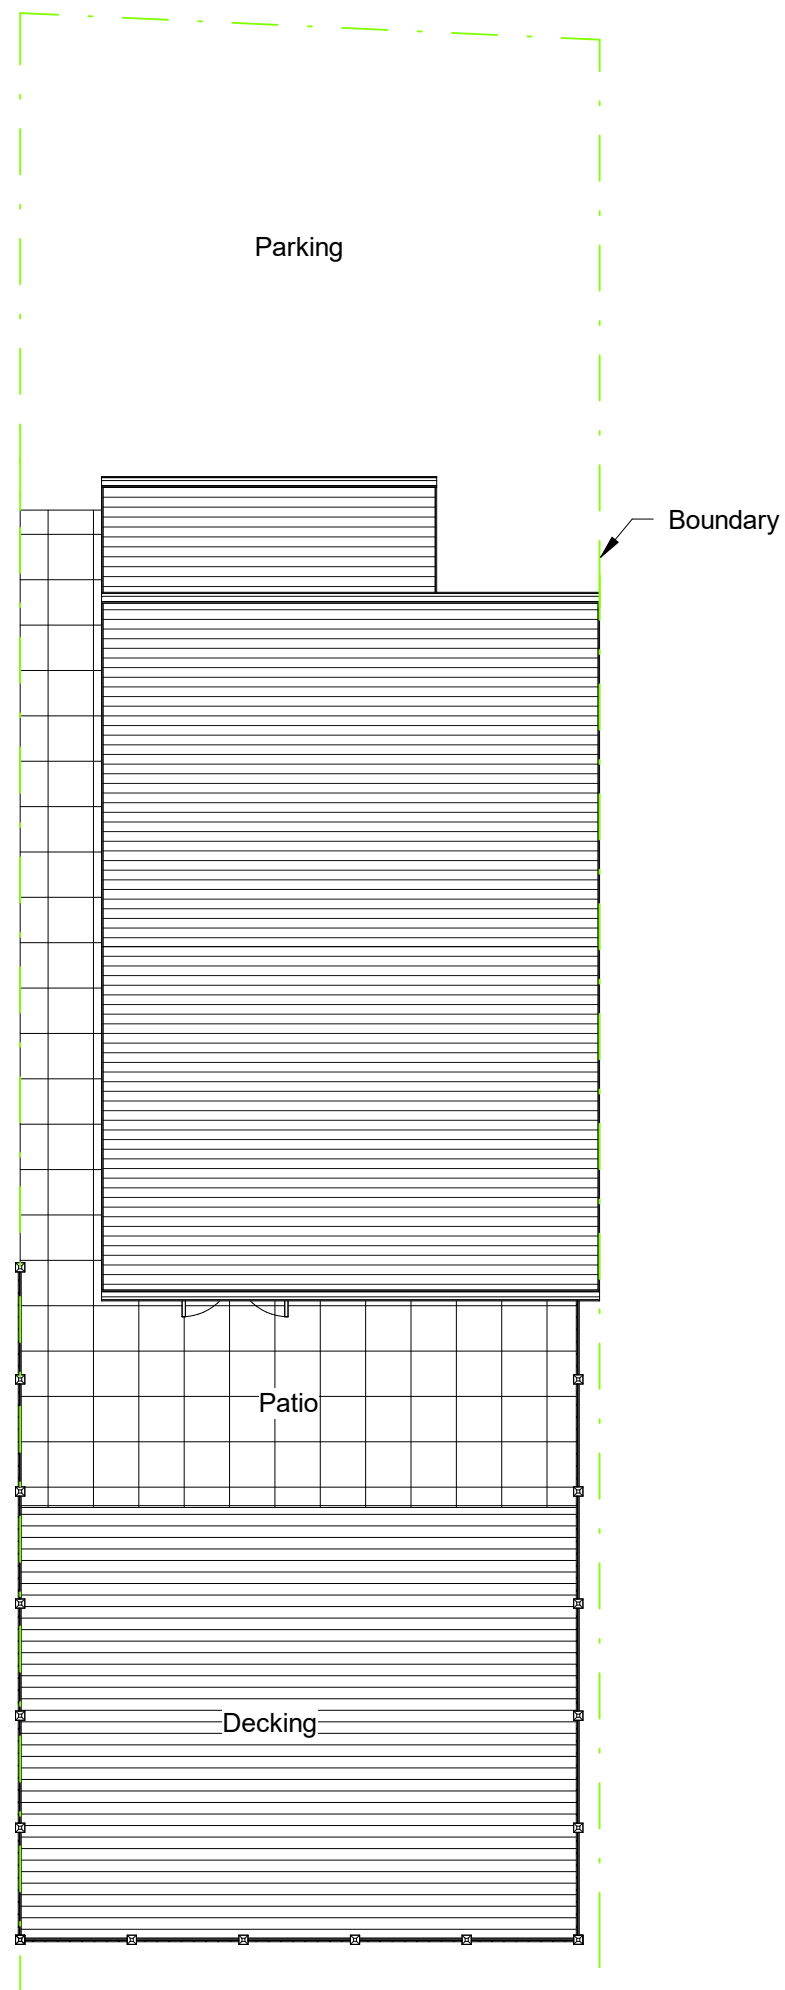

Existing Site

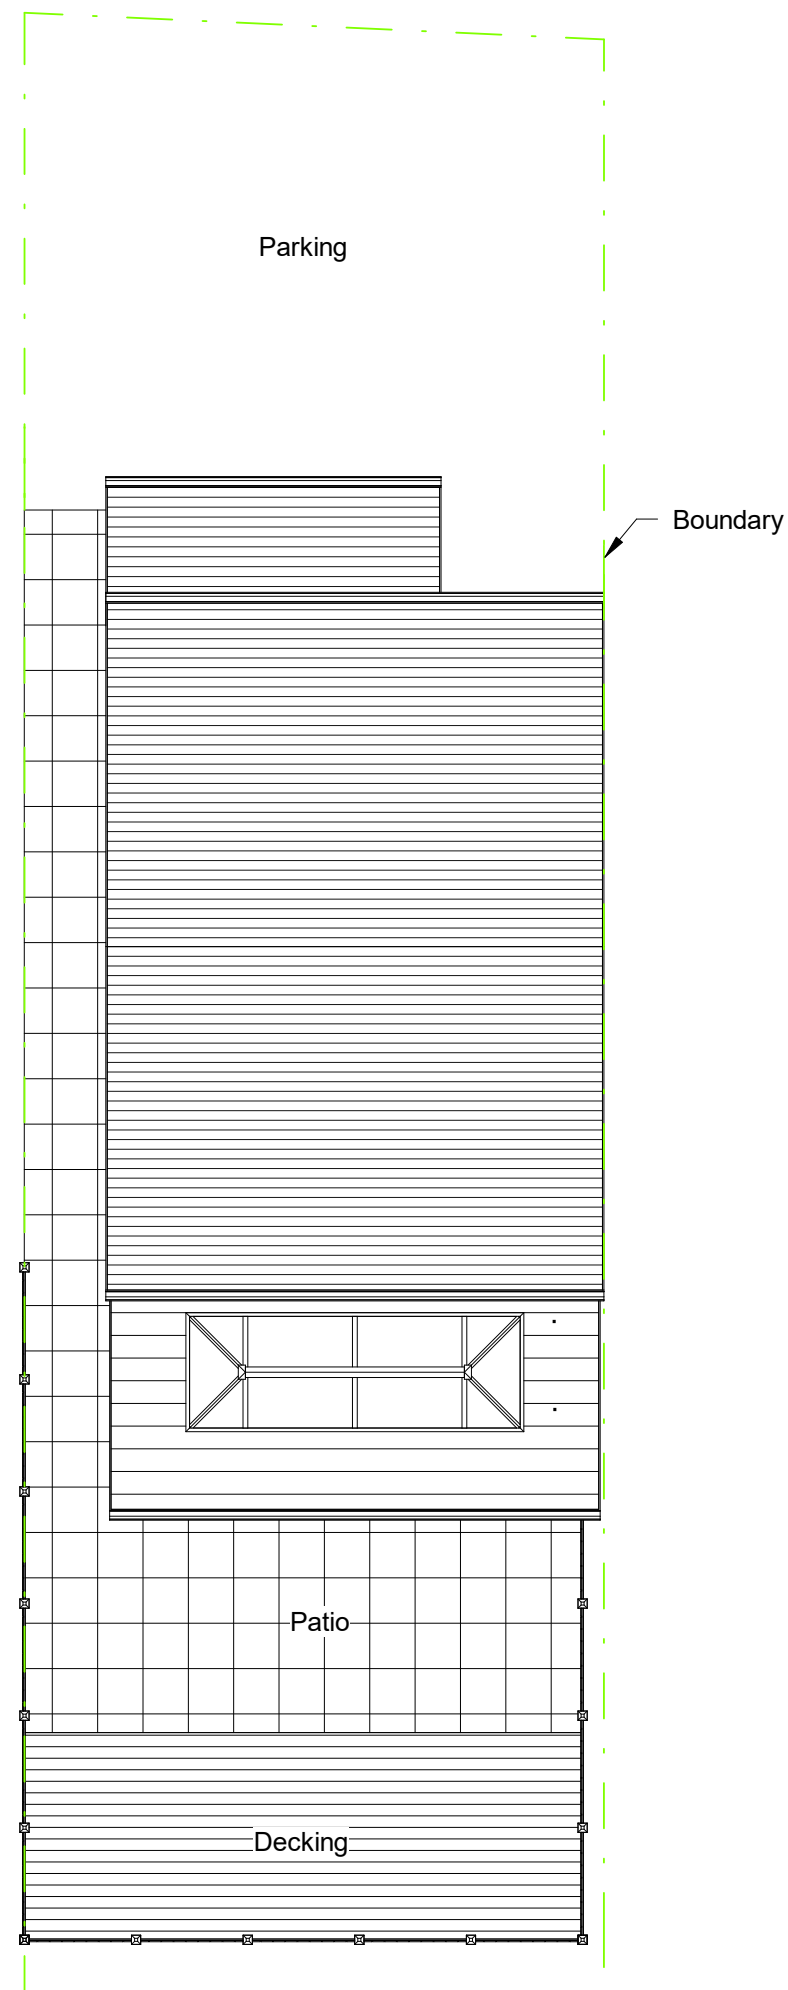

Proposed Site

INDIGO DESIGN (Part of 3dcadwales Ltd) 5 Ashlea Drive,
Merthyr Tydfil, CF47 0NY Tele 01685 385746 Mob -
07940913216 Email: enquiries@indigo-3d-design.co.uk

This Drawing is Copyright,
Dimensions to be checked
on site and not scaled from
this drawing



PURPOSE OF ISSUE	DRWAING NUMBER
Planning Approval	02023040-03

PROJECT	Single storey extension to rear
---------	---------------------------------

SHEET	Site Plans
-------	------------

Address	8 Hawthorn Drive, Merthyr Tydfil. CF47 0LZ
---------	---

Checked by	Drawn by	Scale (@ A3)
SH	JH	1 : 100

Rev No	Description	Date
A	Issue	20/02/2020