



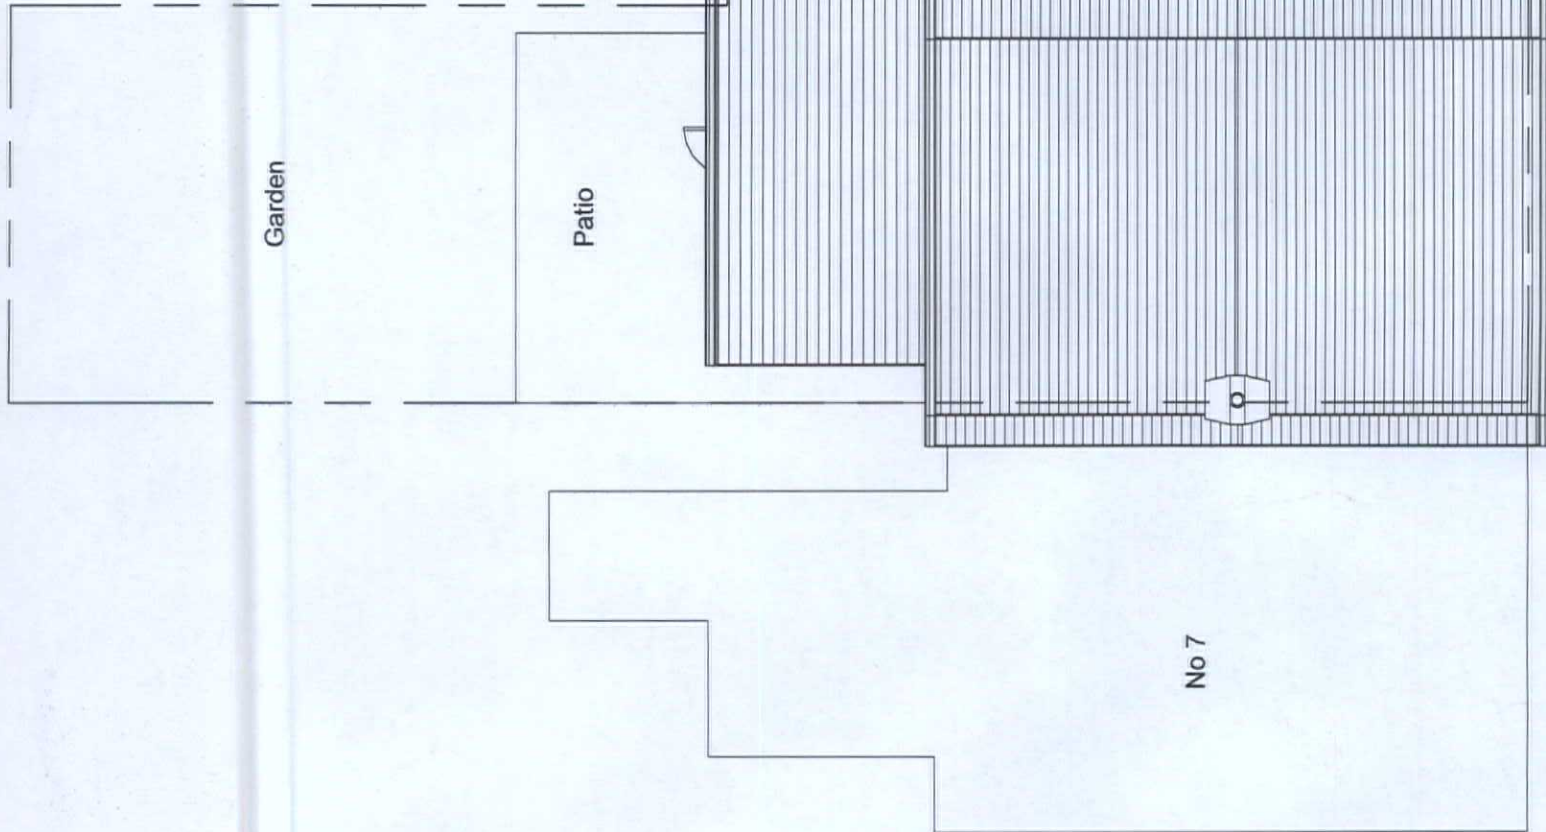

MERTHYR TYDFIL
COUNTY BOROUGH
COUNCIL
OFFICE COPY
PLEASE DO NOT
REMOVE

MTCBC
AMENDED PLANS
19 FEB 2021
RECEIVED

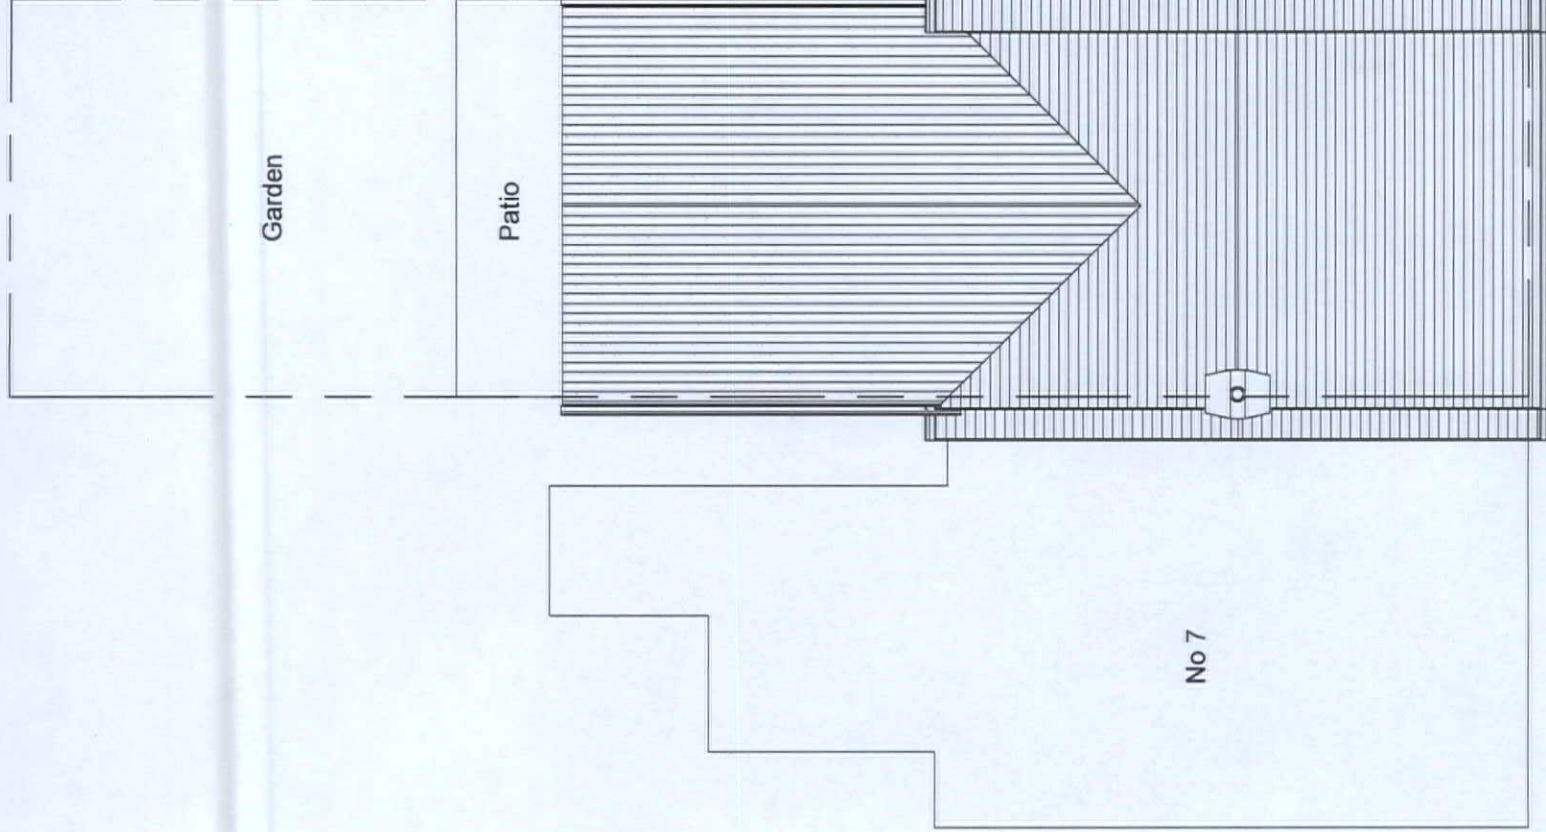

MERTHYR TYDFIL
COUNTY BOROUGH COUNCIL
Town & Country Planning Act 1990
PERMISSION GRANTED SUBJECT TO CONDITIONS
12 MAR 2021
J. JONES
BA(Hons) BTP M.R.T.P.I
HEAD OF TOWN PLANNING

210025




Paul James
Managing Director
Direct Line: 07870 565334
paul.james@ecasgroup.co.uk
www.ecasgroup.co.uk

The ECAS Group
UNIT 2
PLYMOUTH COURT
MERTHYR TYDFIL
CF47 0YS
Tel: 01656 365 485



ecas group

 

Ecas Property Services.
The Arches, Merthyr Tydfil, CF47 0YS.
Mob 07810 565334
Email: info@ecasgroup.co.uk

This Drawing is Copyright,
Dimensions to be checked on site
and not scaled from this drawing

PURPOSE OF ISSUE
Planning Approval

PROJECT
Two Storey Rear Extension

SHEET
Site Plans

CHECKED BY
JH

DRAWN BY
PH

DRAWING NUMBER
12021070-02

ADDRESS
**8 Russell Street Dowlais Merthyr Tydfil
CF48 3BG**

Rev No	Issue	Description	Date
A	Issue		07/01/2020
B	Roof amended		19/02/2021

SCALE (@ A3)
1 : 100