



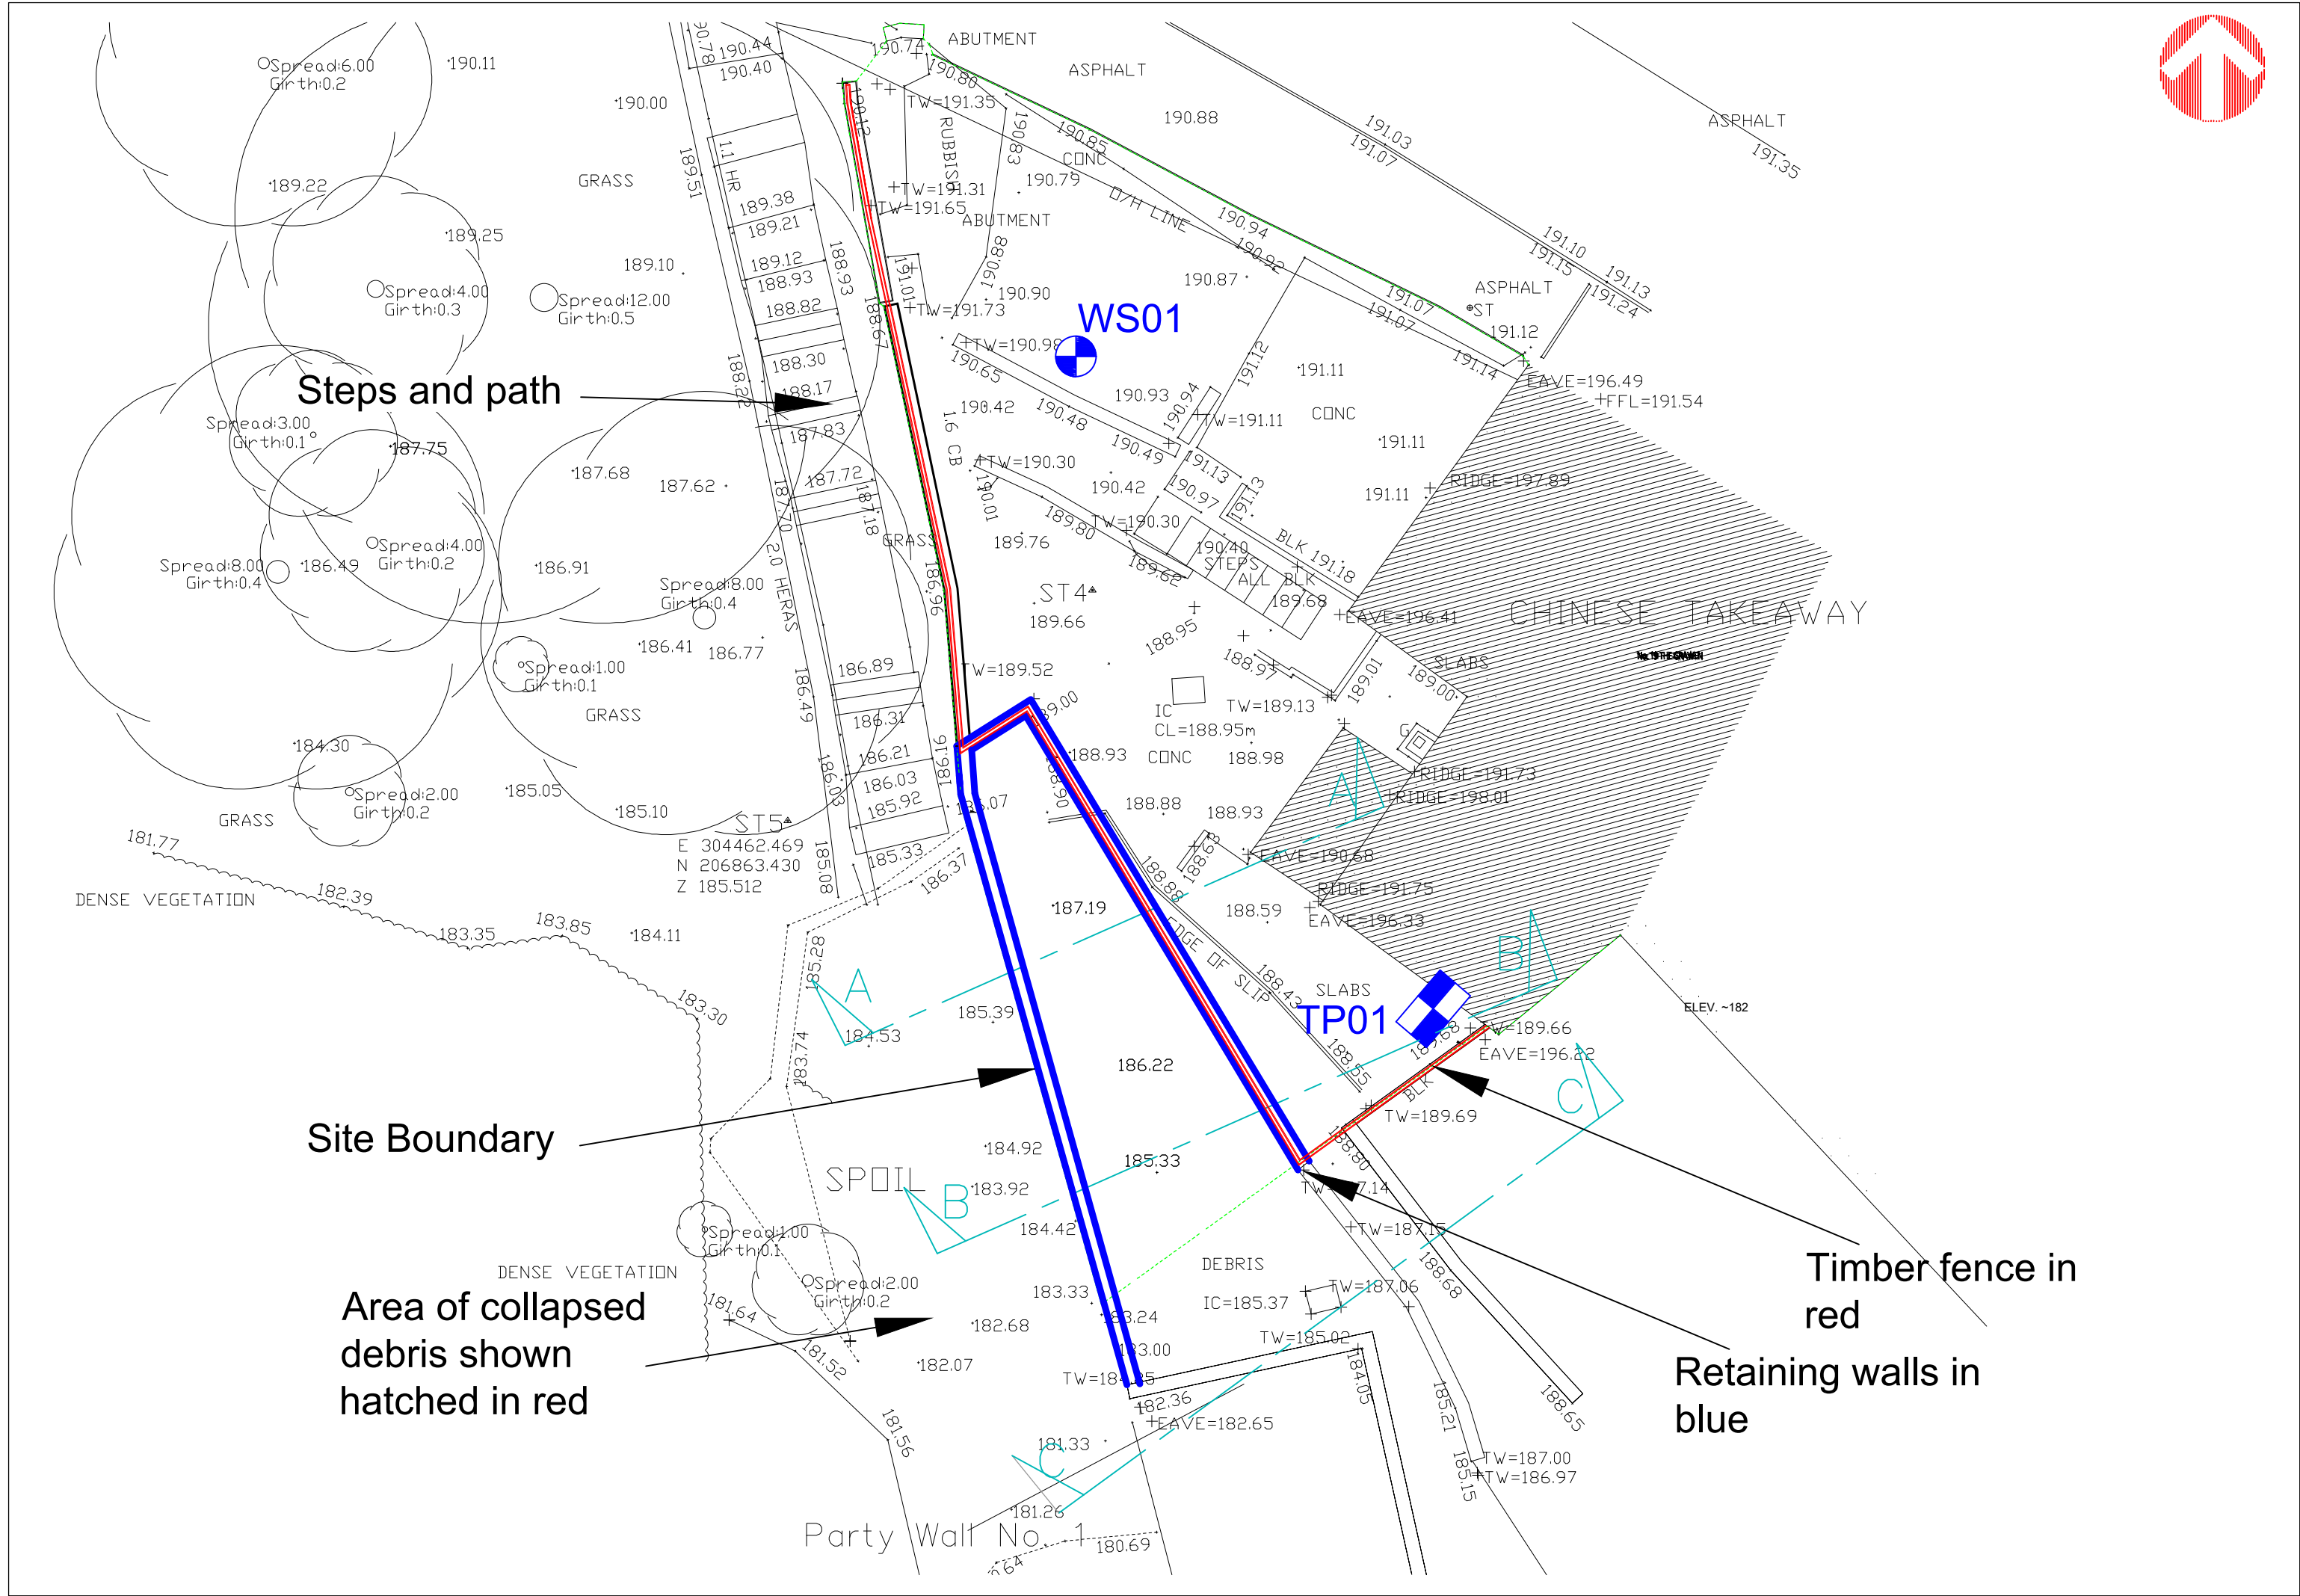

Topographical Site Plan
1:100

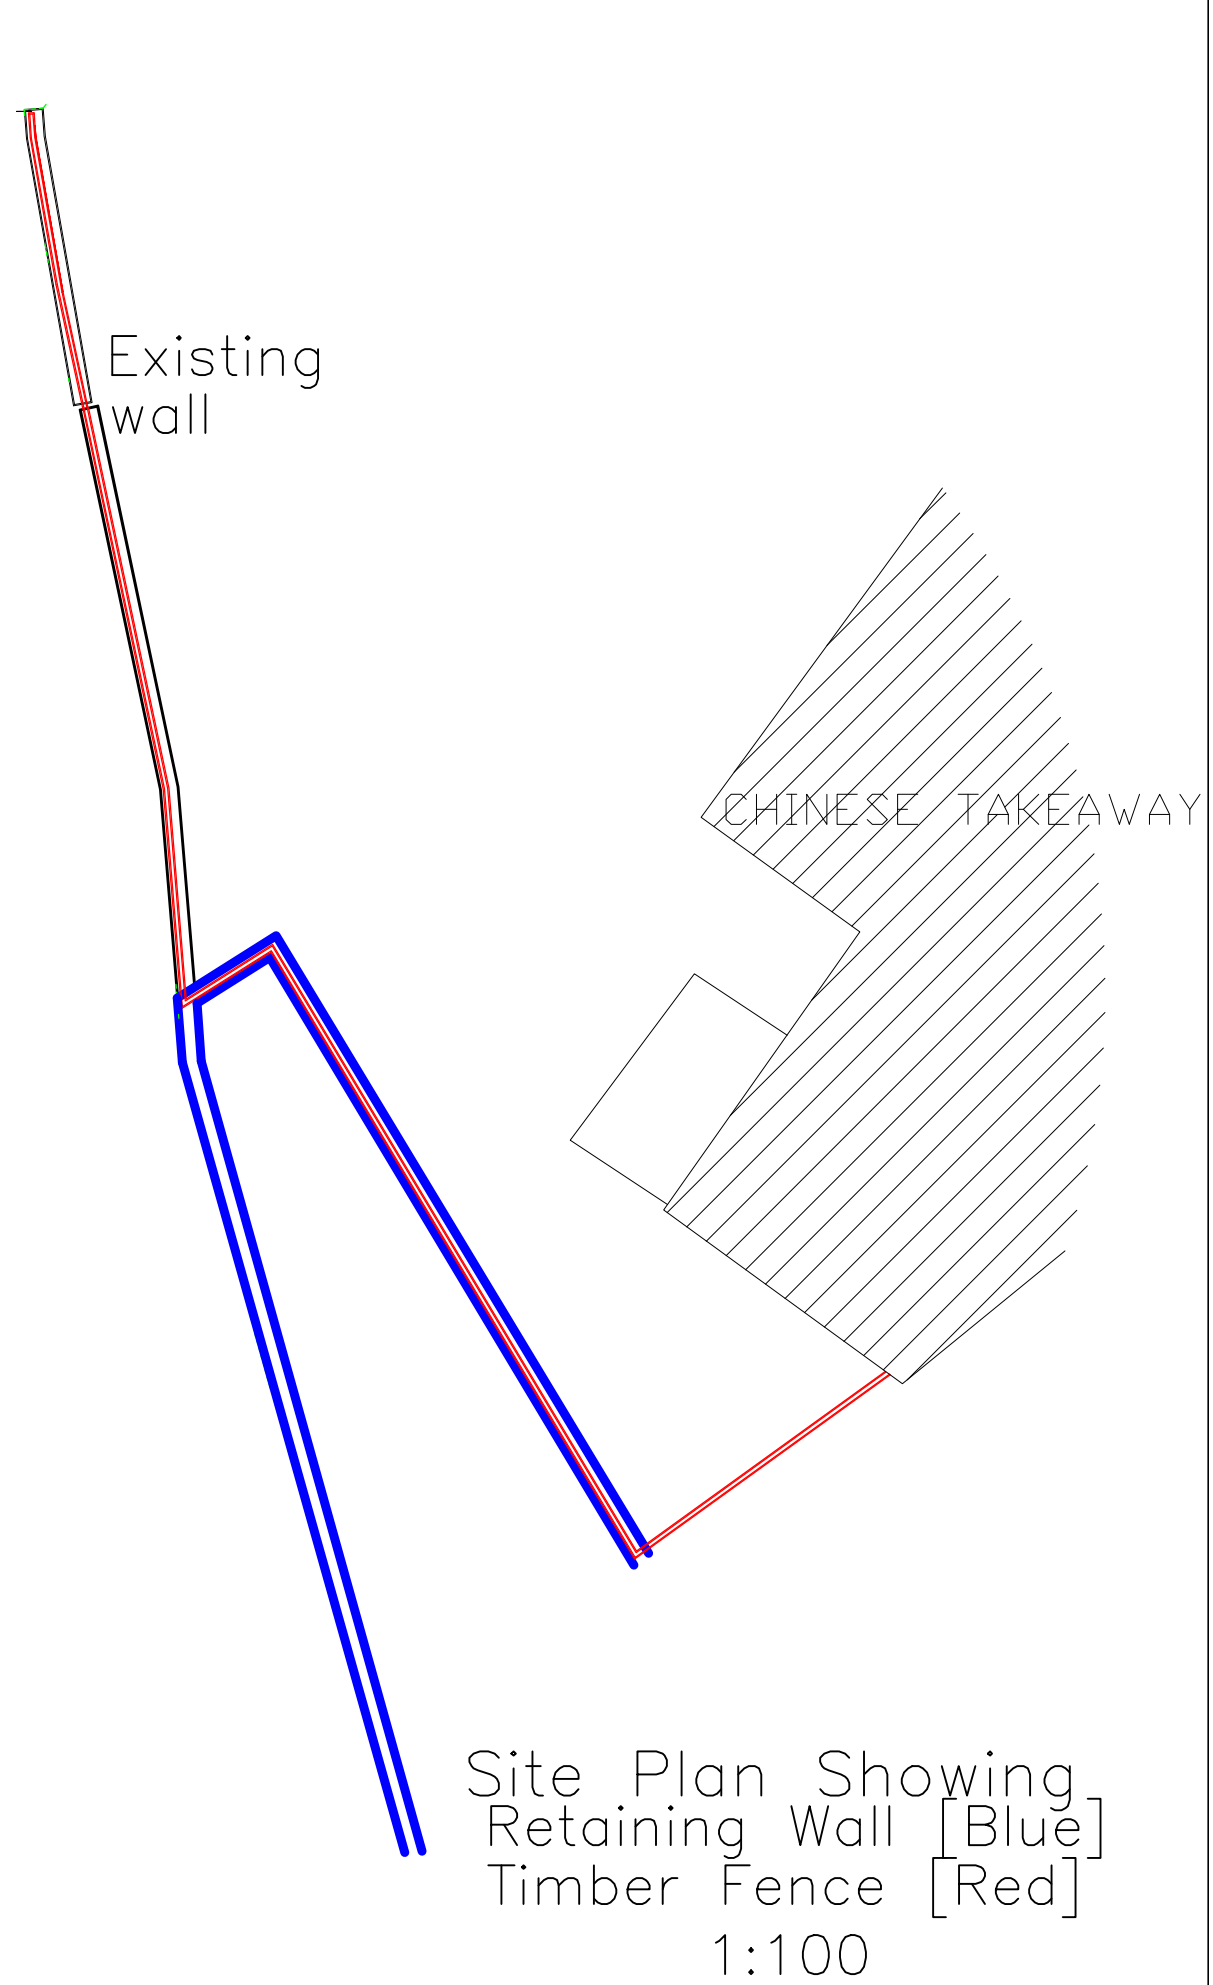

Utopia Design Architectural Services		
Utopia Design Architectural Services		
Building Planning Application Support Paul Thomas: BSc (Hons) Tel: 01685 559230. Mob: 07908 725065		
Issued Only for Purpose Indicated		
Drawing Status: FOR PLANNING PURPOSES ONLY		
Address	The Grawn Takeaway 19 Brecon Road Merthyr Tydfil CF47 8NR	
Project	Retaining Works with Associated Re-profiling of Land & New Boundary Treatments	
Drawn by	Date	Paper
PT	JUNE 24	A2
Title	Scale	
	1:100	
	Drwg No	
Topographical Site Plan		GRAWEN 19 03A

Notice needs to be served regarding
THE PARTY WALL ACT i.e.
Excavation of adjacent founds