


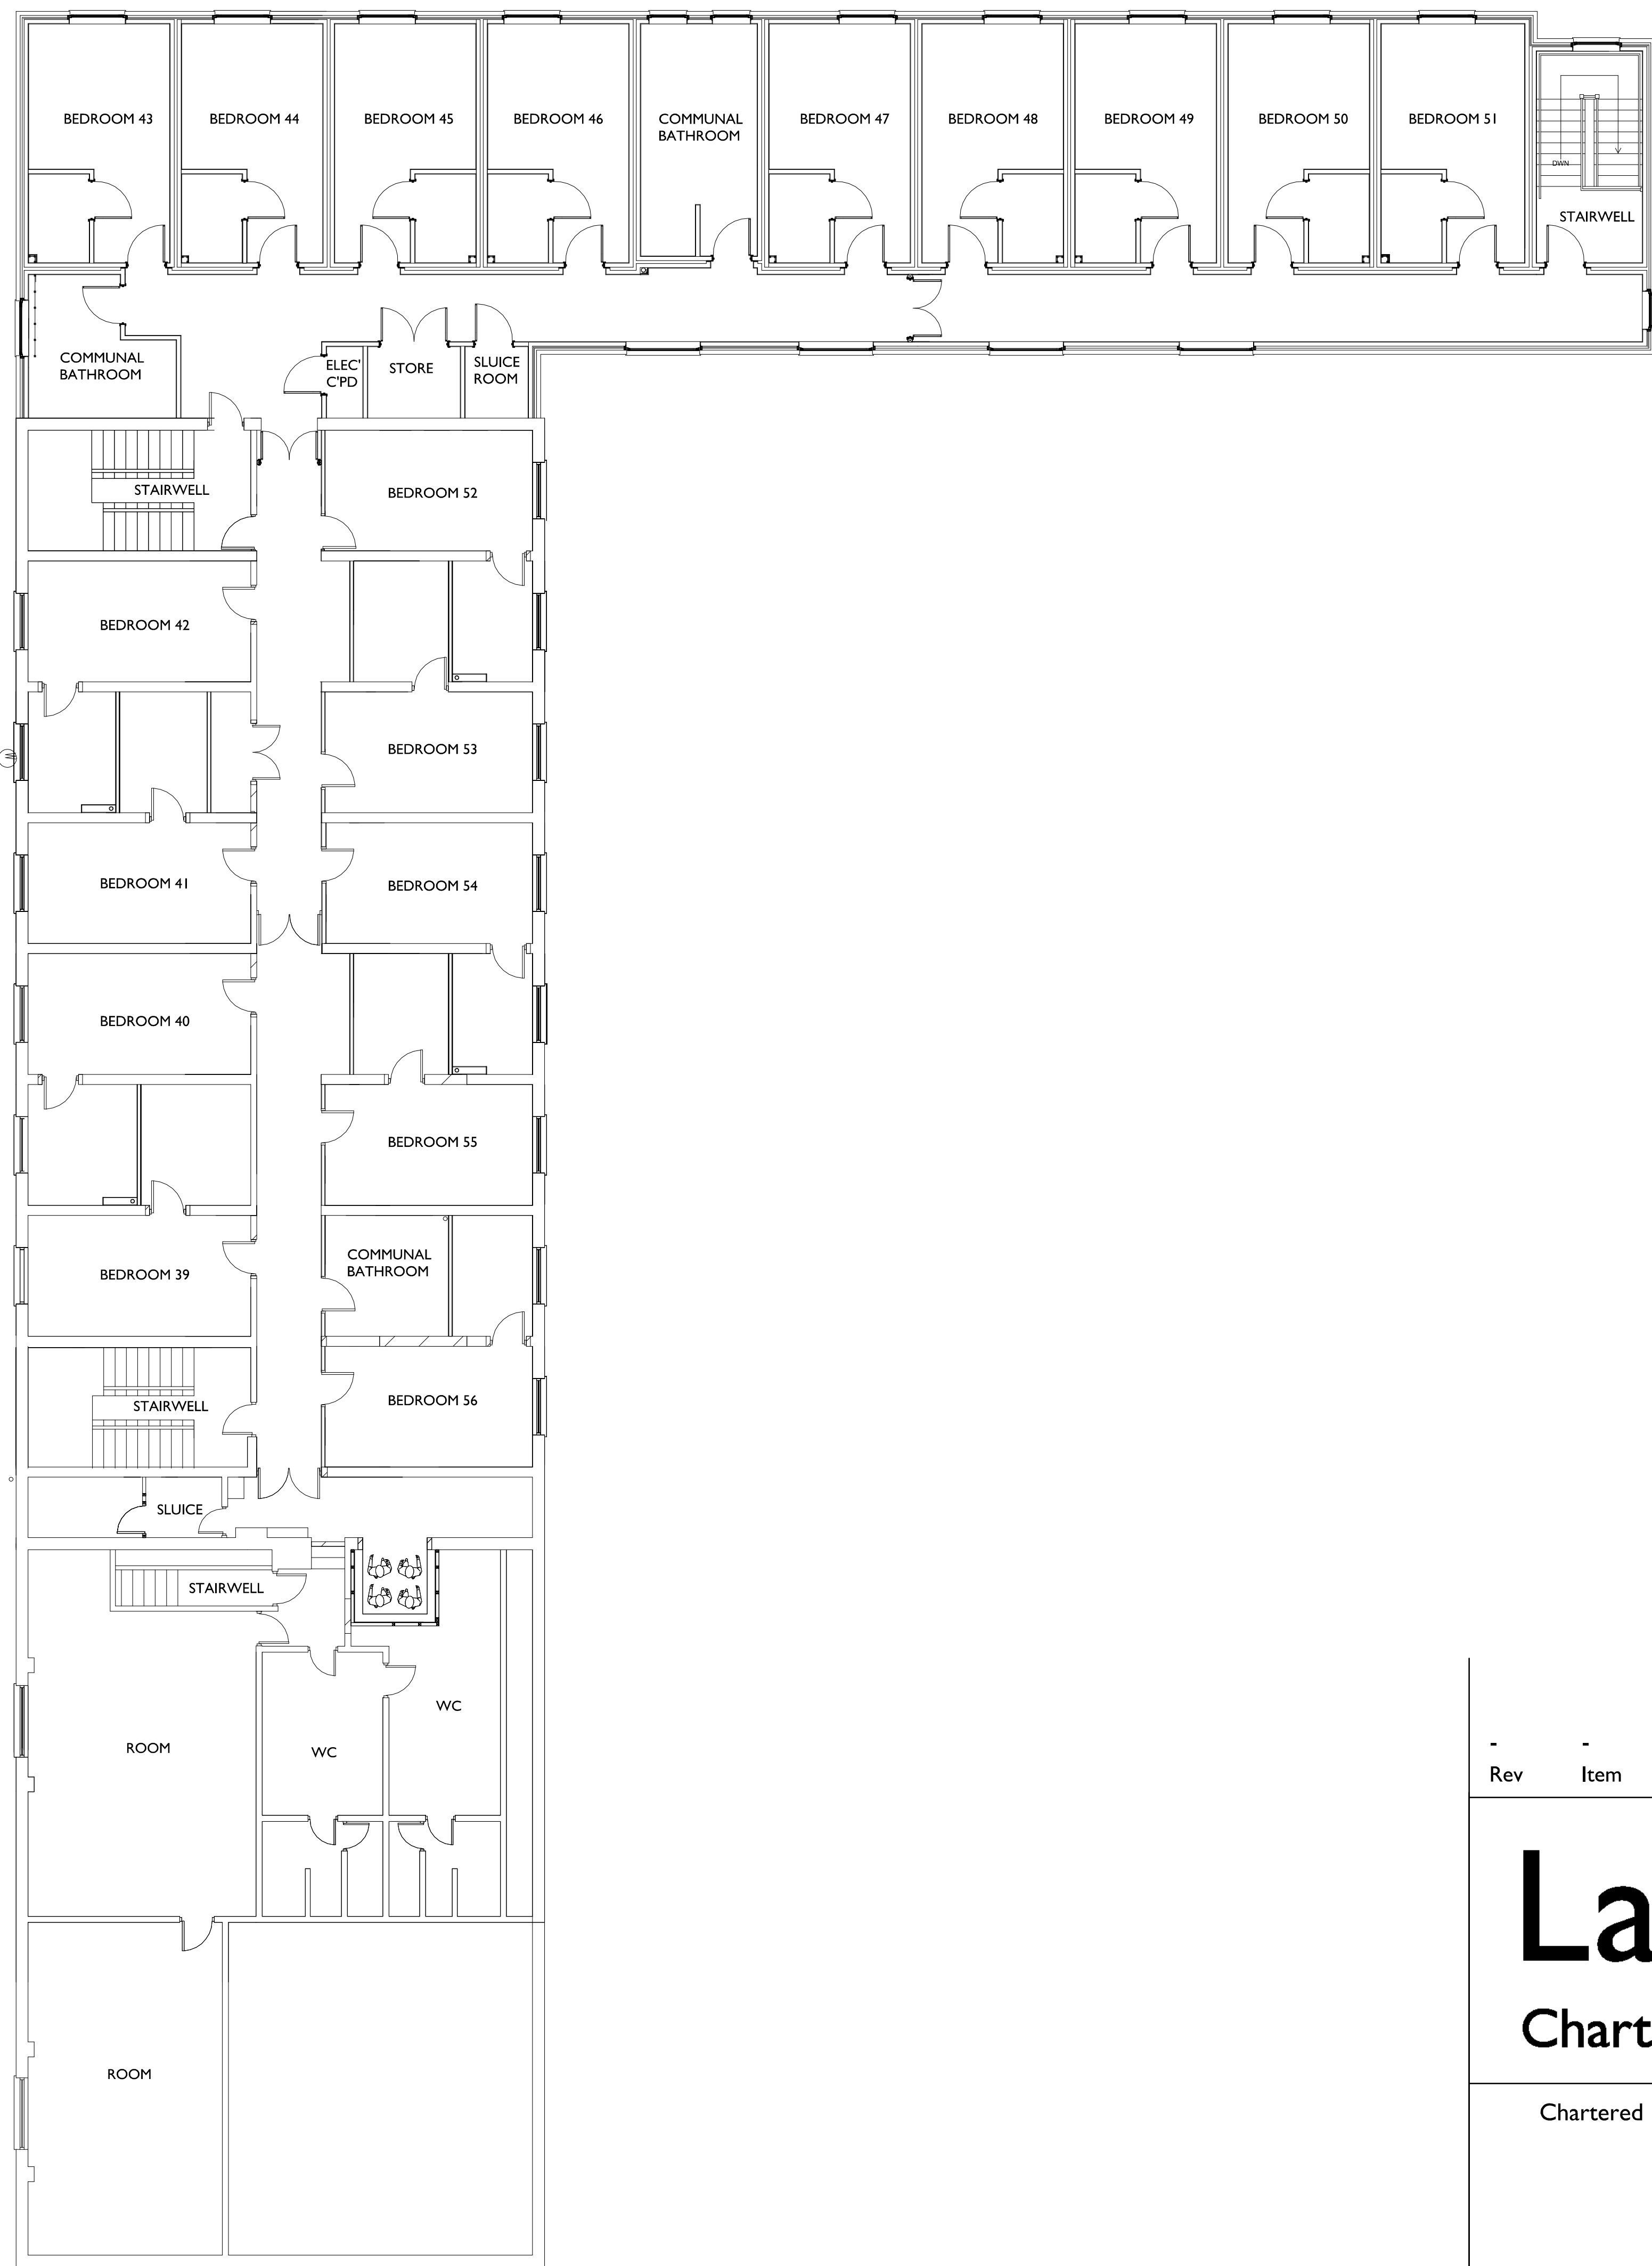

Lapider

Chartered Surveyors

Chartered Building Surveyors & Architectural Services
41 High Street
Penarth
Vale of Glamorgan
CF64 1EY
t: 029 2070 6242
www.lapider.co.uk

Client **Jah-Jireh (Charity) Homes**

Project **Jah-Jireh (Charity) Homes
Heads of the Valley Road
Merthyr Tydfil
CF44 0LX**

Drawing Title **Overall Floor Plans
of Residential Bedrooms**

Job Number **1906/25**

Drawing Number **1906 / 600**

Purpose of Issue
Information ☒ Tender ☐
Comment ☐ Construction ☐

Scale 1:100@A0 Date March 26

Drawn By SJ Checked By MN