


PROPOSED EAST AND WEST ELEVATIONS

S
OWS

40,398 m²

Scale 1:100@A3

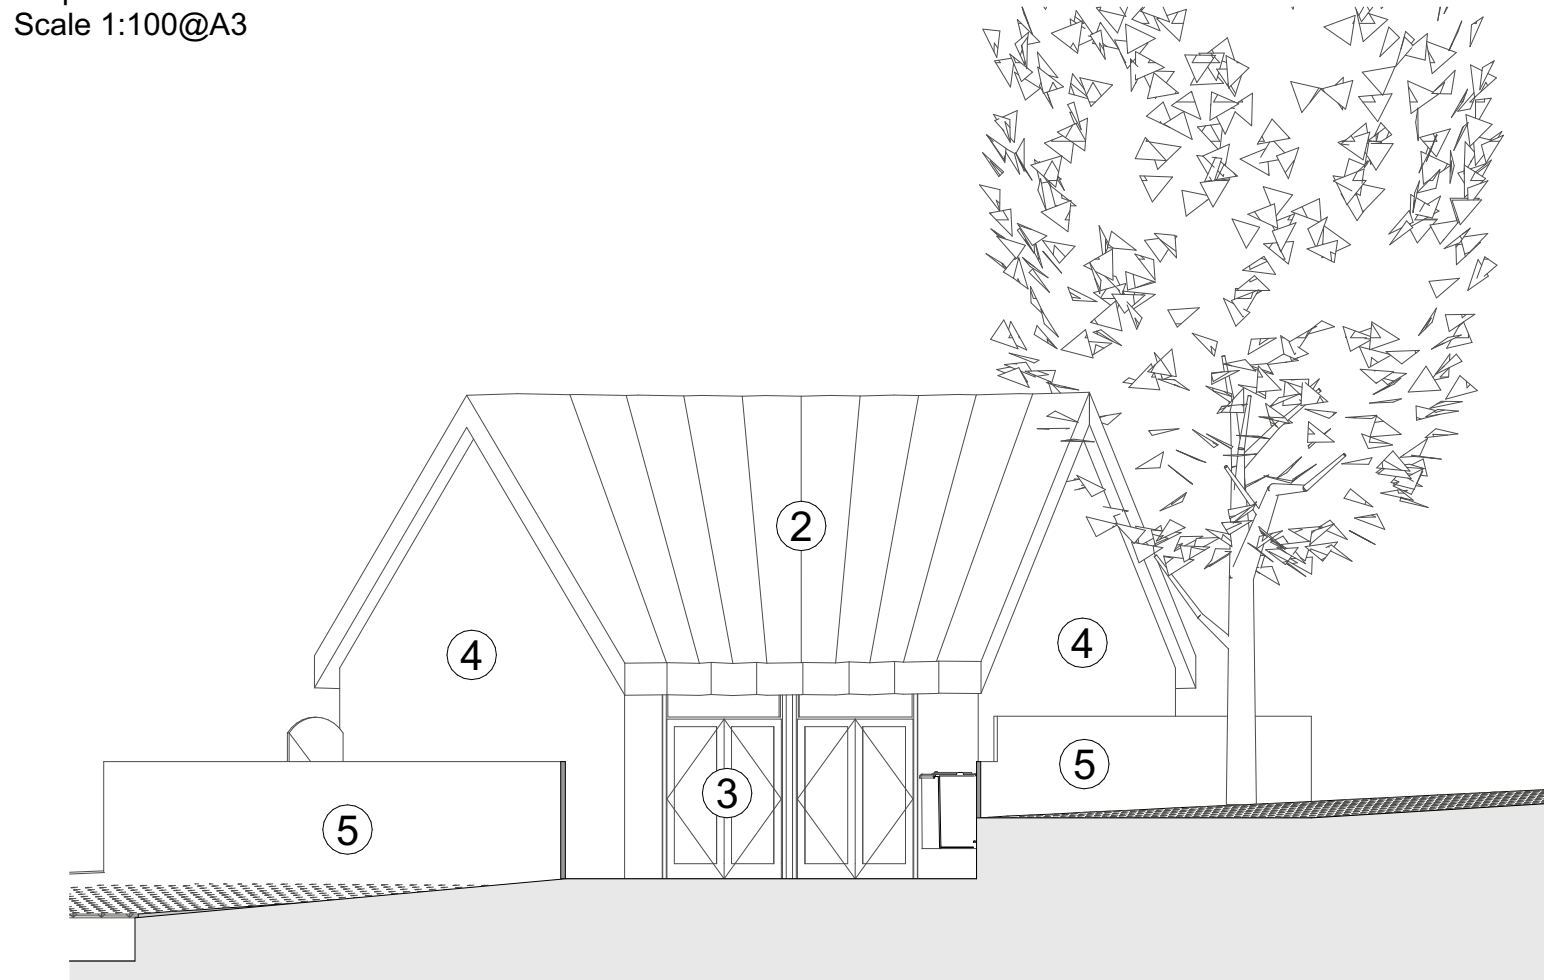

Scale 1:100@A3

1. Render
2. Standing seam zinc
3. Timber/Aluminium Doors
4. Timber/Aluminium Windows
5. Timber Fence
6. Metal Flue

Revisions

--	--	--

Project No. 2020-13	
Project:	Aberfan Fawr
Client:	Mr. Damon Owens
Drawing Title:	Proposed East and West Elevations
Drawing Number: P060	
Job No.: 2020-13	Scale: 1:100 @ A3
Date: 26/02/21	Revision: B
Drawn By: RRS	Checked By: NM

