


NOTE THE PROPERTY OF THIS DRAWING AND DESIGN IS VESTED IN H. D. WILLIAMS LTD. AND MUST NOT BE COPIED OR REPRODUCED IN ANY WAY WITHOUT THEIR WRITTEN CONSENT. Copyright © H. D. Williams Ltd. All Rights Reserved



PROPOSED SITE PLAN
scale 1:100

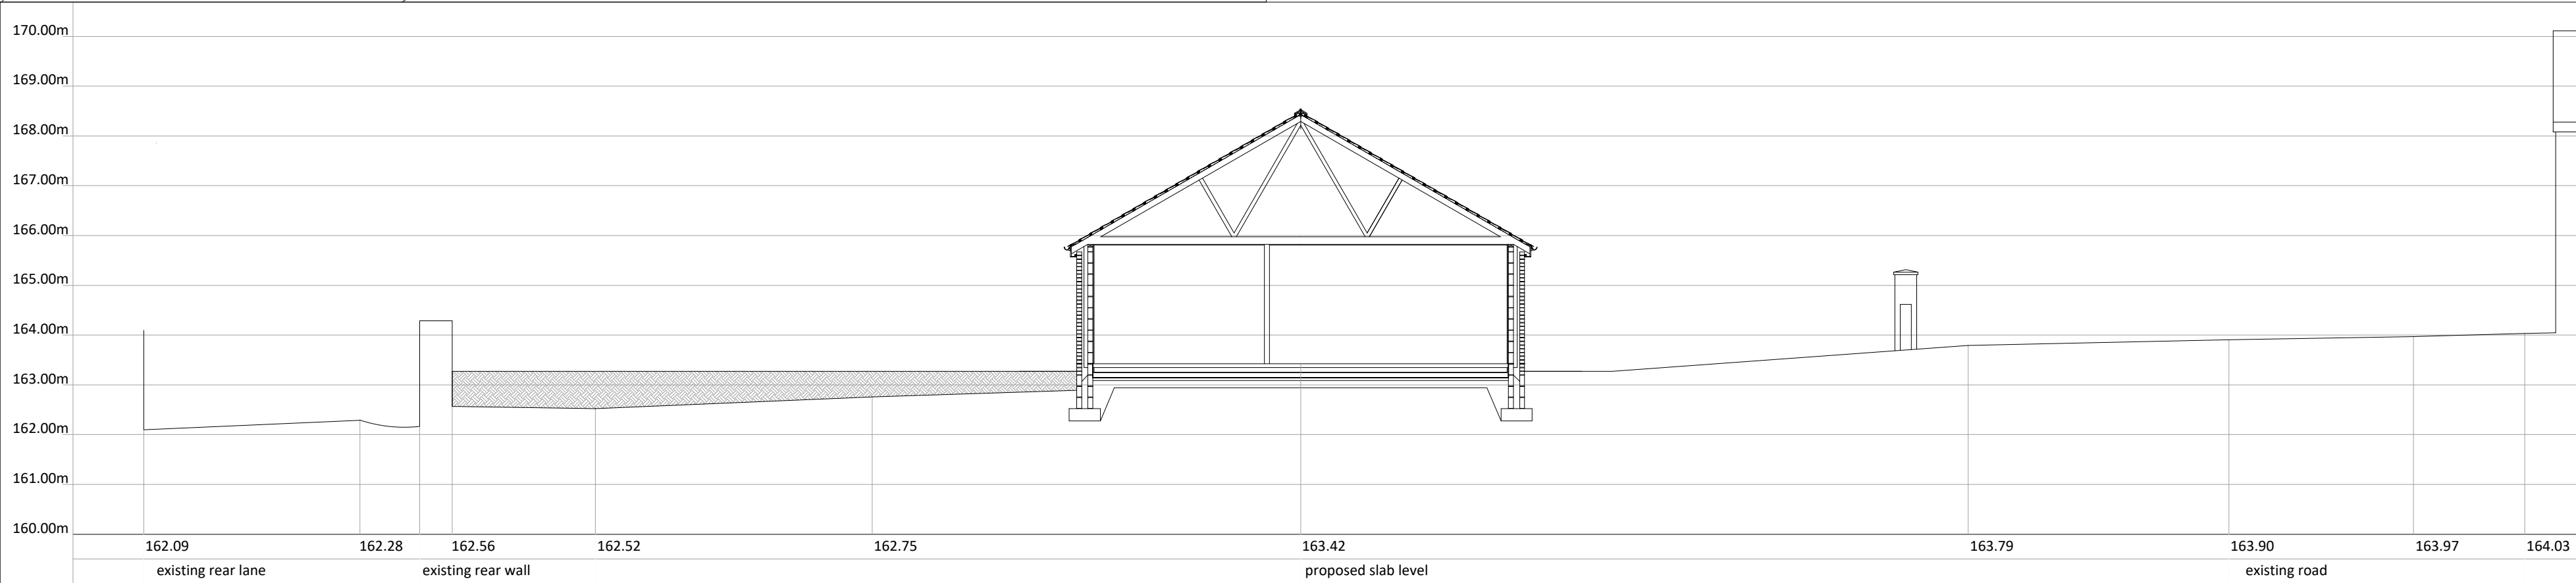

PROPOSED SITE SECTION A/A
scale 1:100

Revision	Date	Description
A	Jan. 2020	Proposed Access Amended Existing garage and outbuilding removed

H. D. WILLIAMS Ltd.

F.R.I.C.S.

CHARTERED QUANTITY SURVEYOR
MAINTFESURWR SIARTREDIG

123, Trealew Road, Tonypandy,
Mid Glam., CF40 2NP.
Tel. (01443) 441078 Fax (01443) 434191
email: hdwilliams1@hotmail.co.uk

Client: Mr and Mrs A Adams

Project: Construction of New Bungalow (Disability Use)
at Land Rear of Cherry Tree Way,
Trelewis.
CF46 6AS

Title: PROPOSED SITE PLAN AND SECTION A/A

Date: November, 2019 Scale: As noted at A1

Drawing Number: hdw/ph/ala/03a Job Ref: Revision:

