




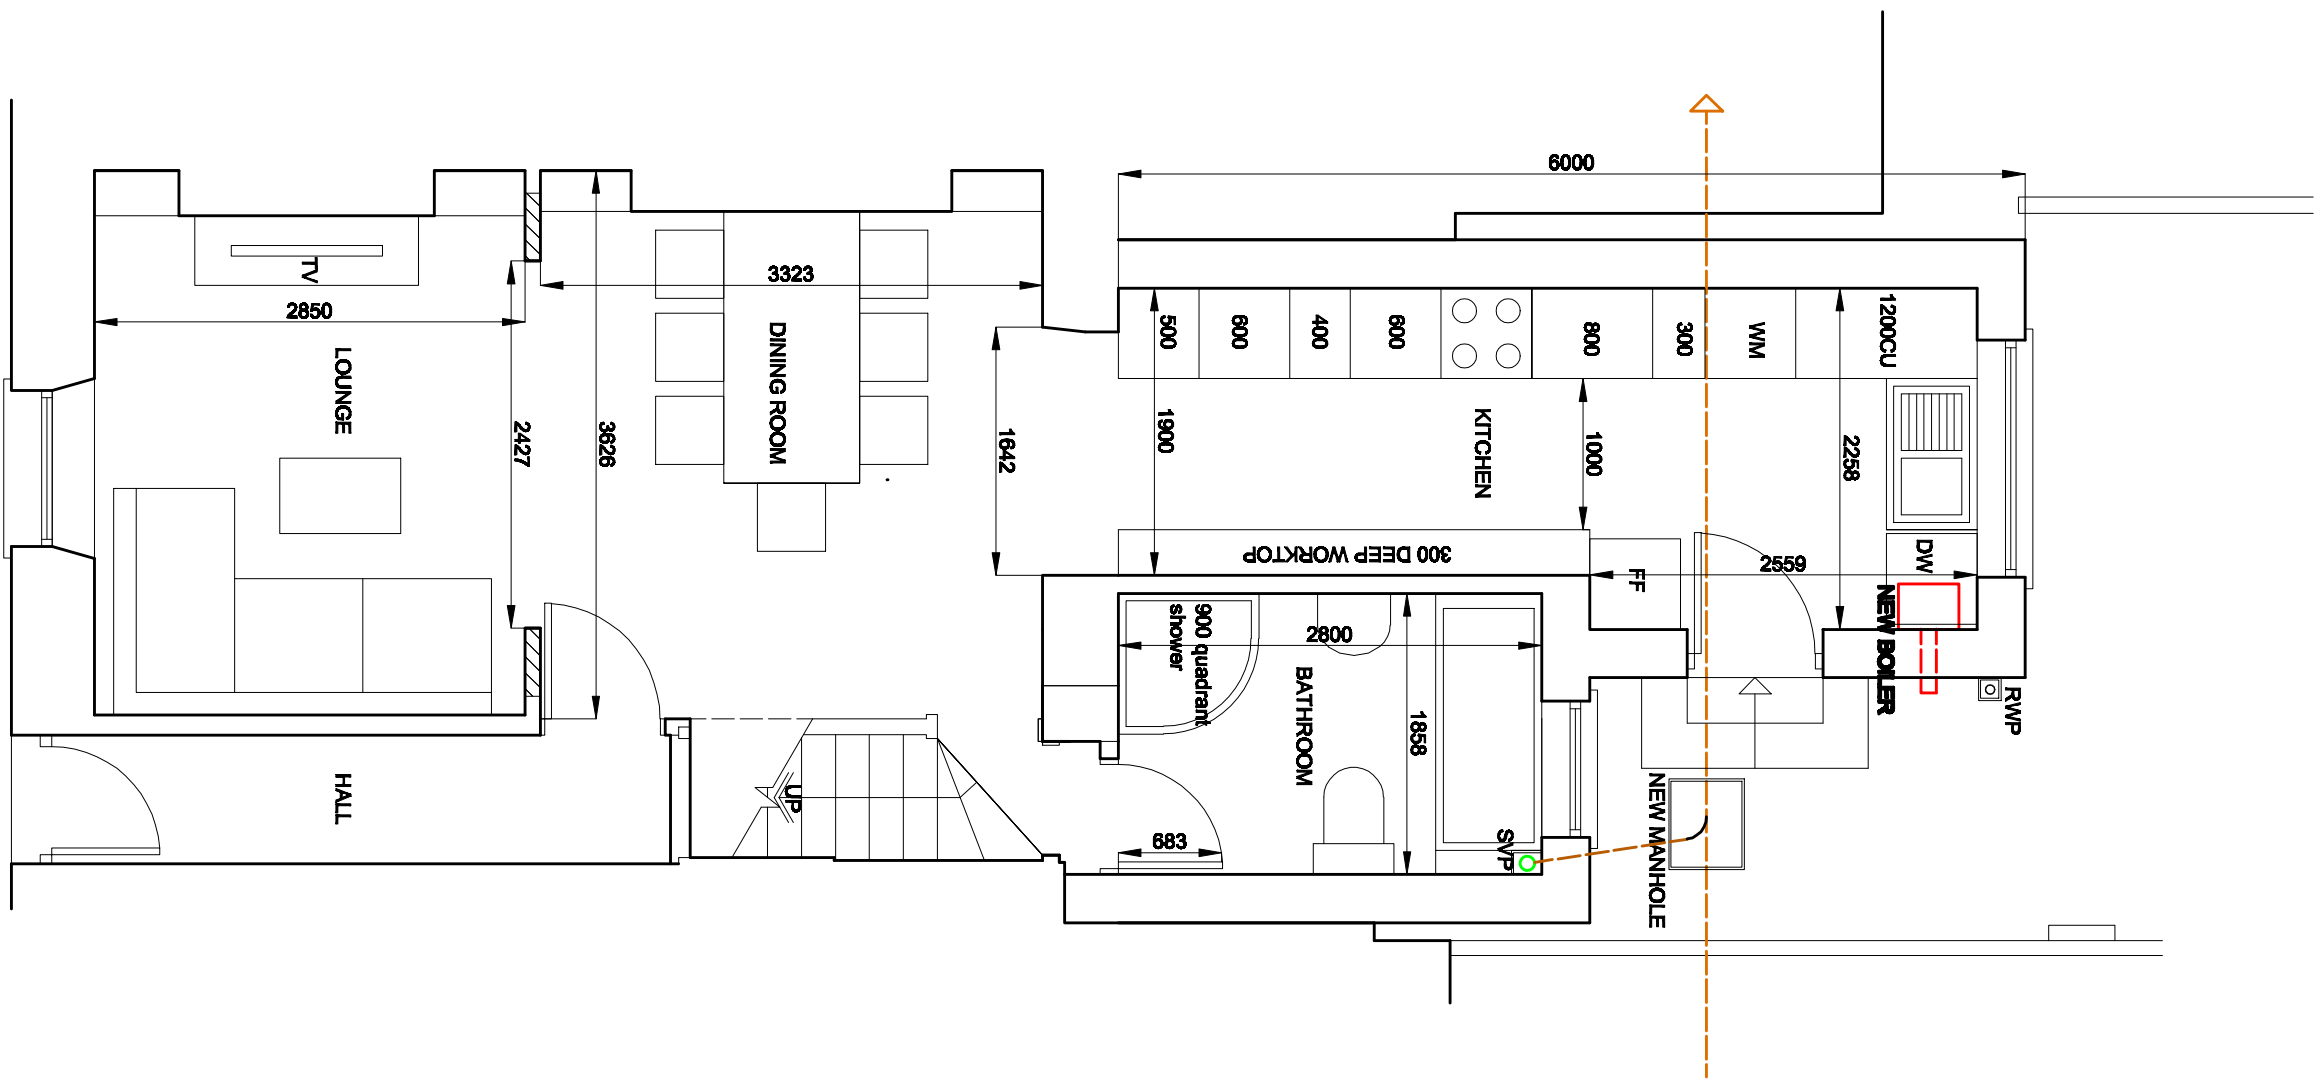


PROPOSED GROUND FLOOR PLAN

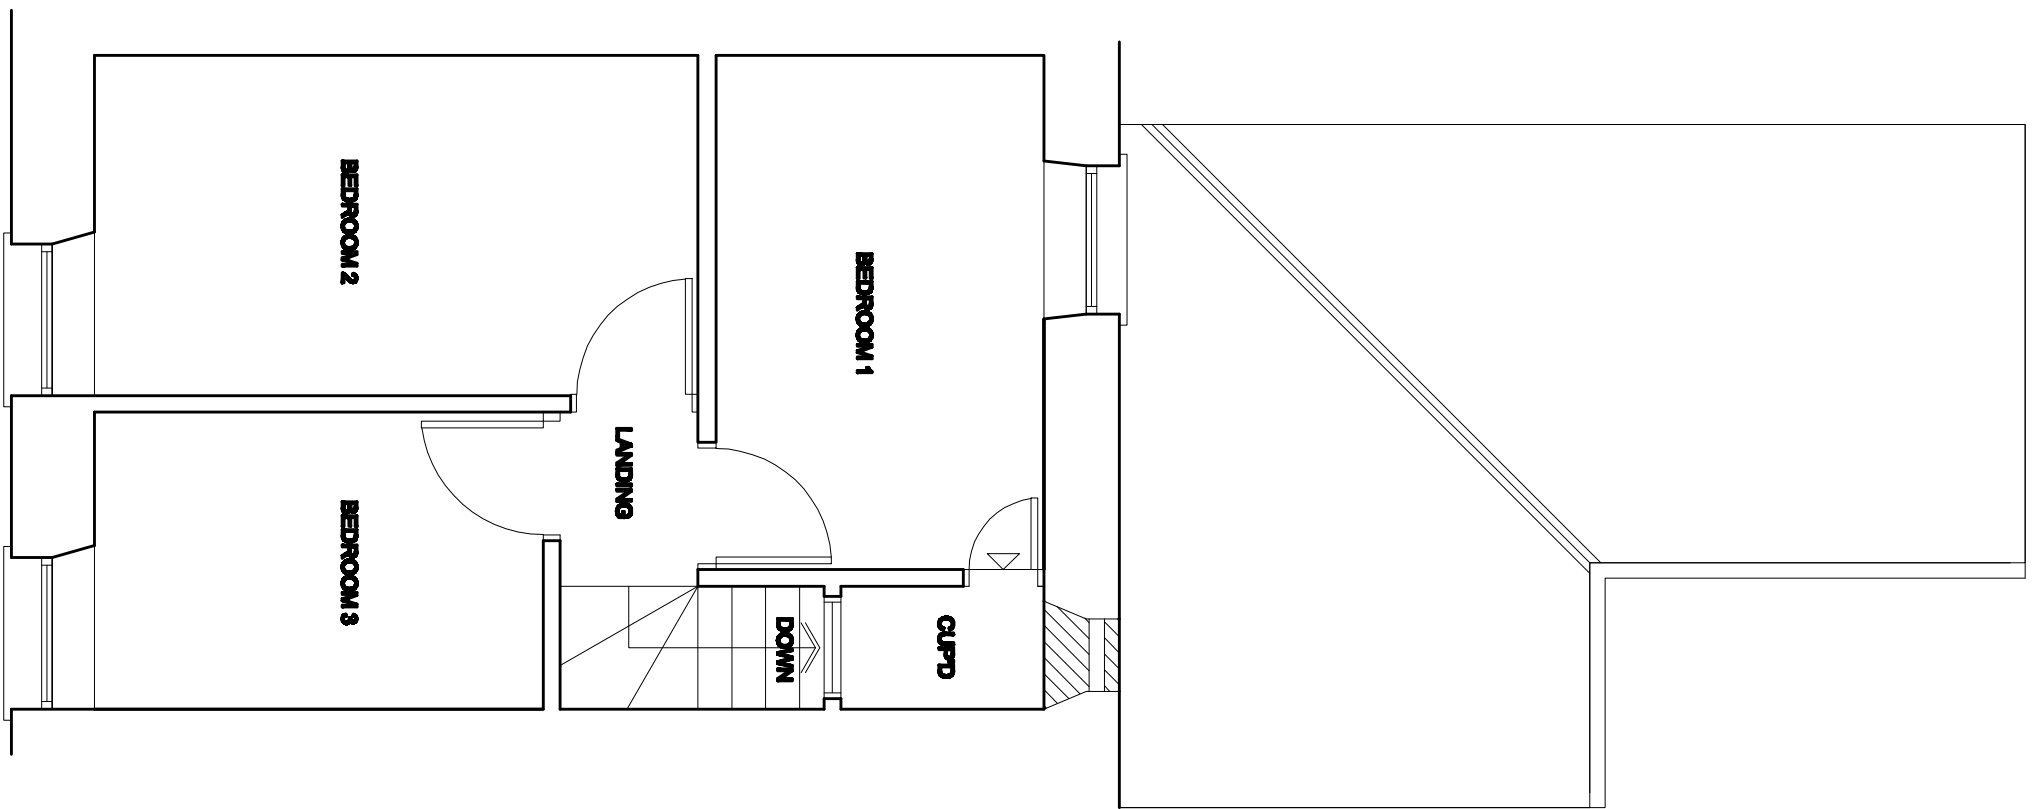


PROPOSED FIRST FLOOR PLAN

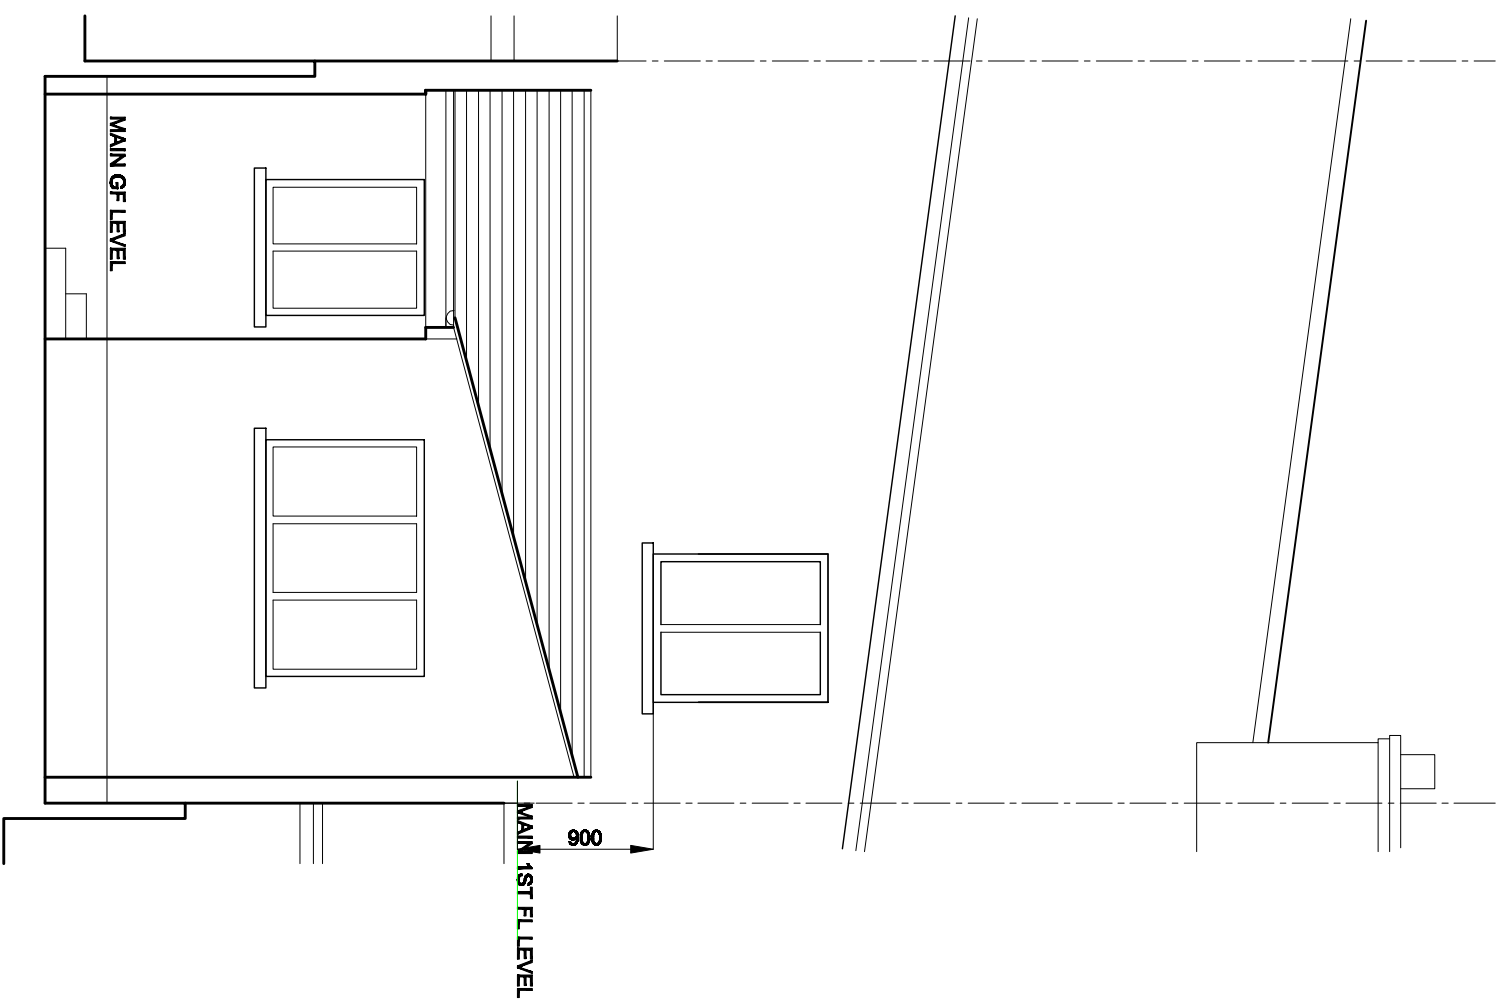

PROPOSED REAR ELEVATION

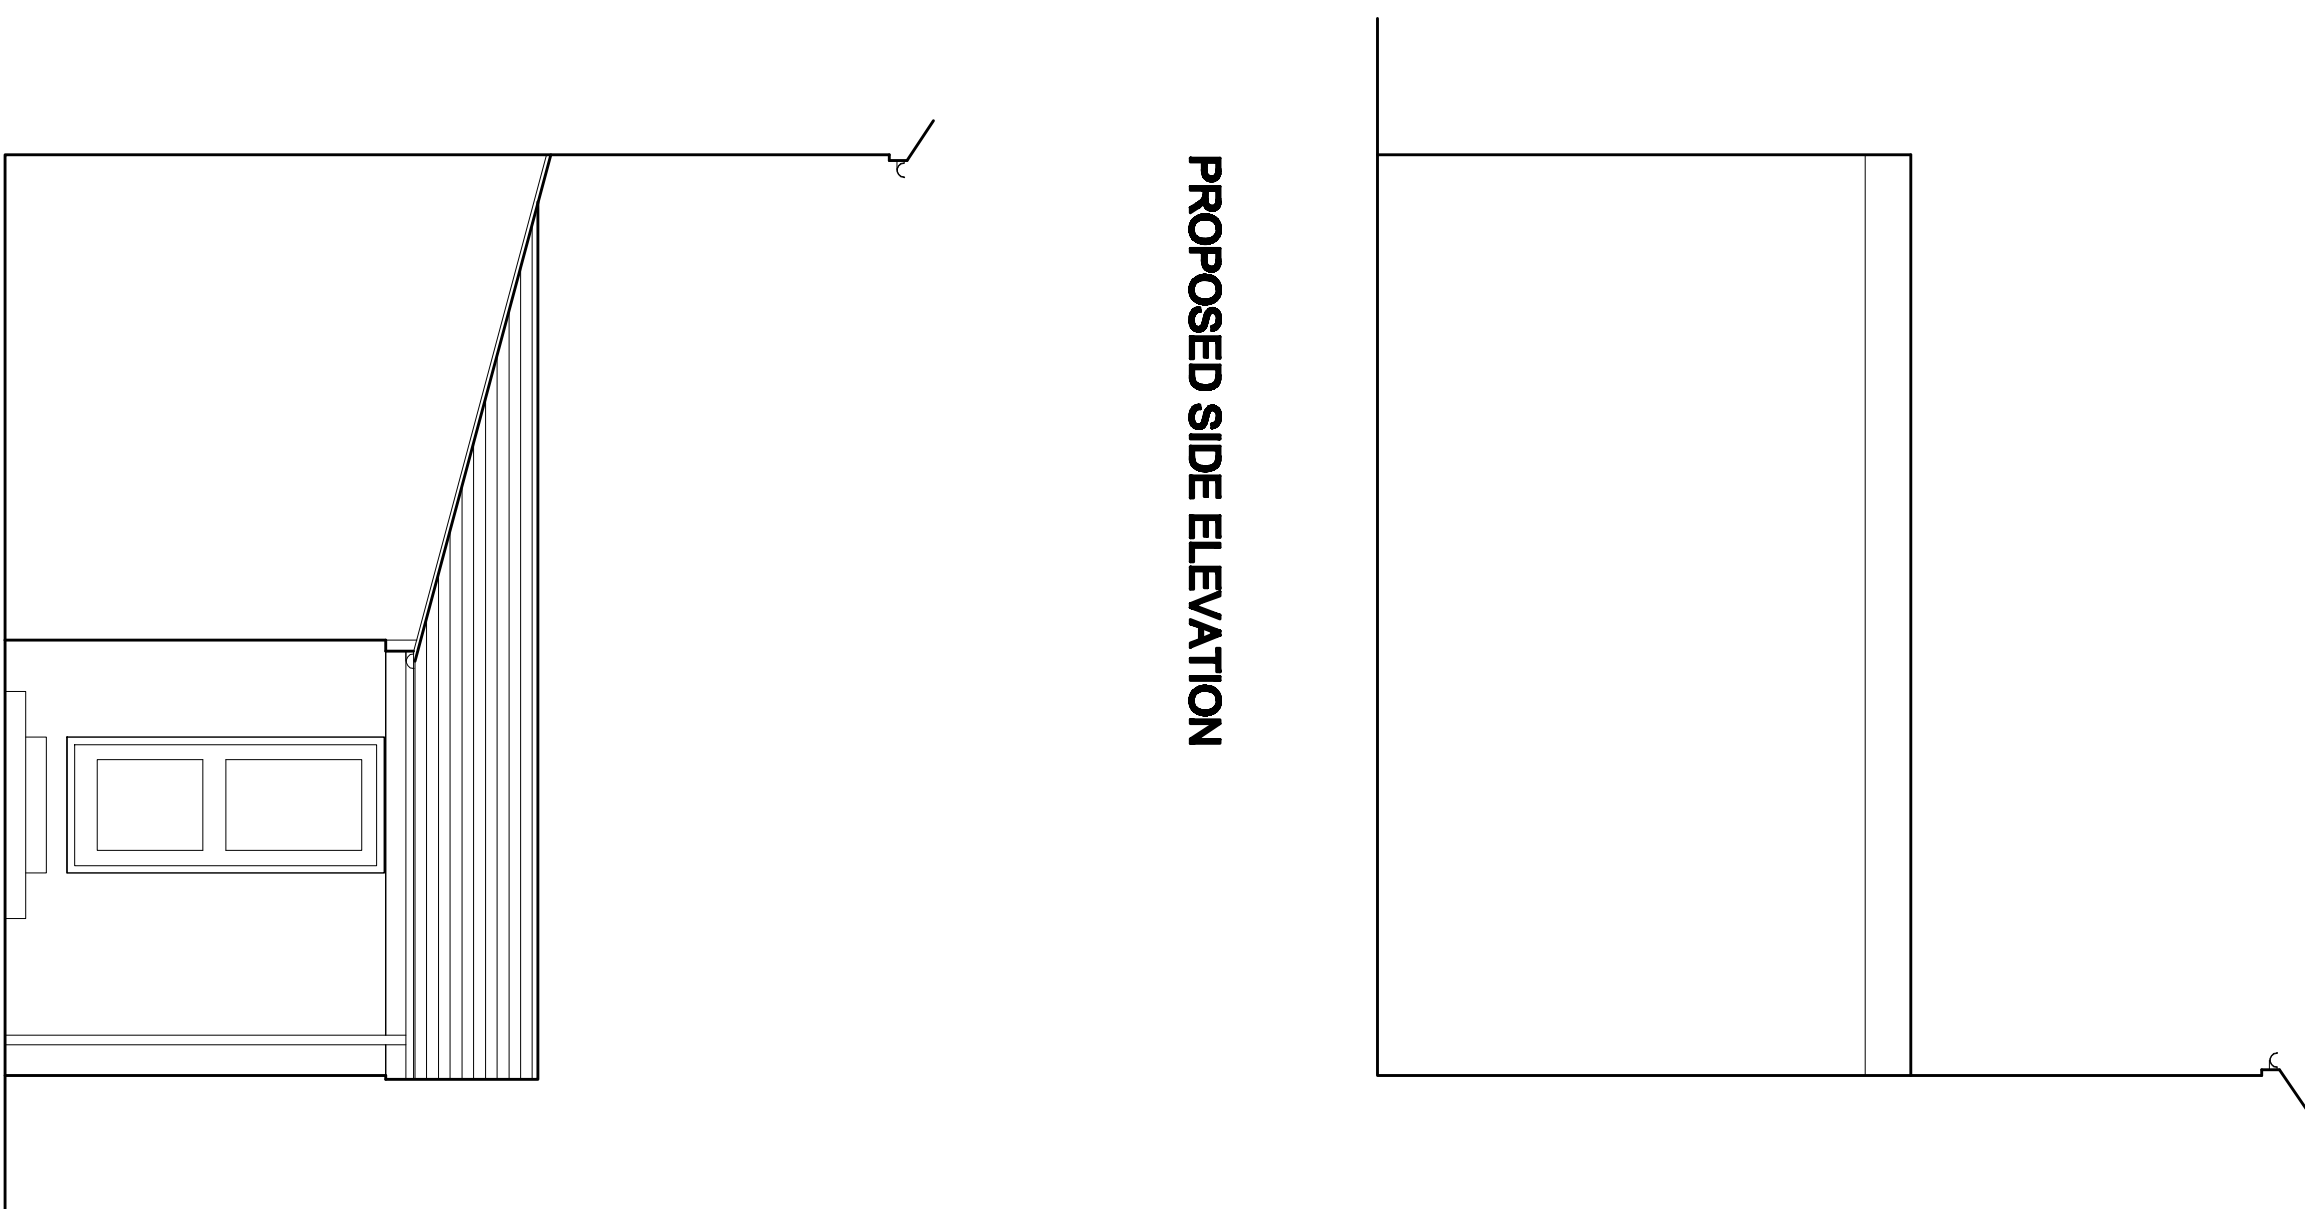

PROPOSED SIDE ELEVATION

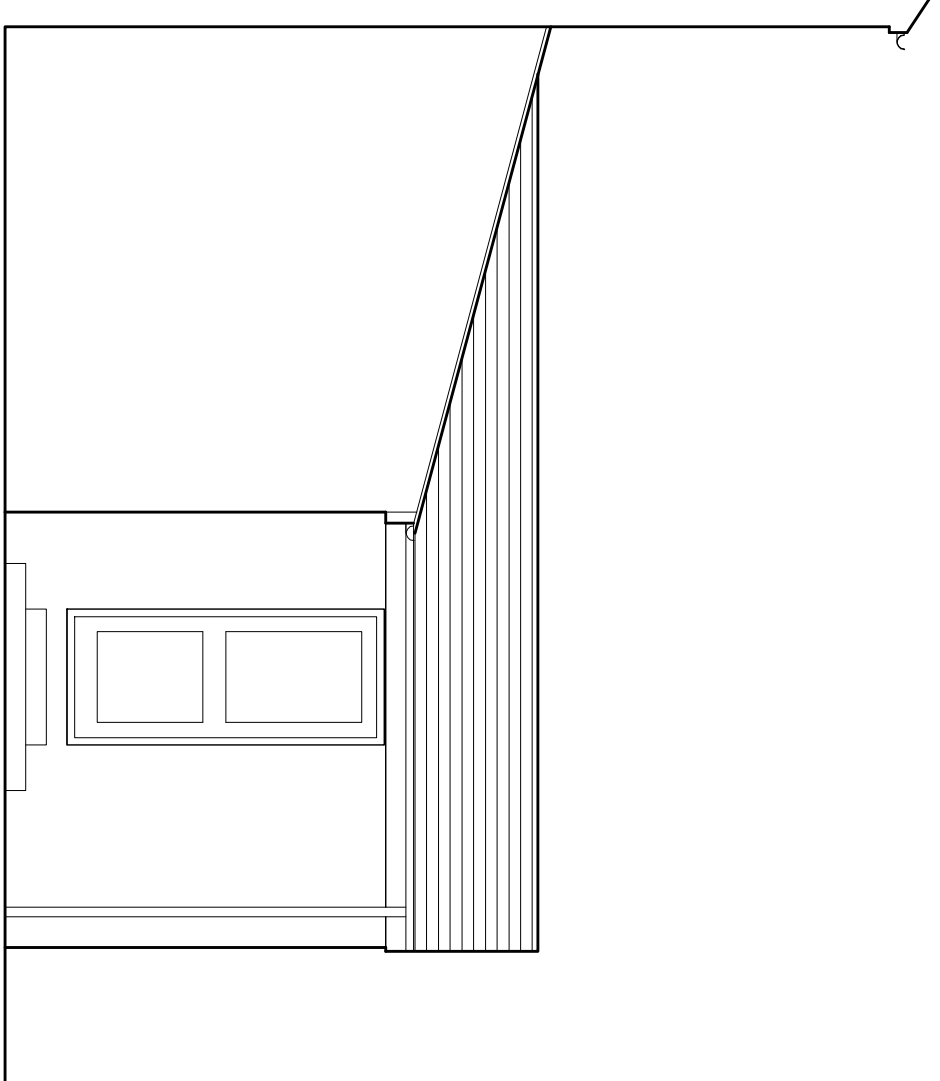

PROPOSED SIDE ELEVATION

33 PRITCHARD STREET, TREHARRIS CF46 5HS	
PROPOSED SINGLE STOREY EXTENSION TO REAR	
STEPHEN HOBDAY MBE	1 THE STONEYARD, NIMAN PARK RD, RIVERSIDE
ARCHITECT	CARDIFF CF11 6HE TEL 07502 305868
	EMAIL: stephenhobdaymbes@hotmail.com
DRAWING TITLE:	PROPOSED PLANS AND ELEVATIONS
DRAWING NUMBER 21.8.2	SCALE 150 • A1 / 100 • A3