


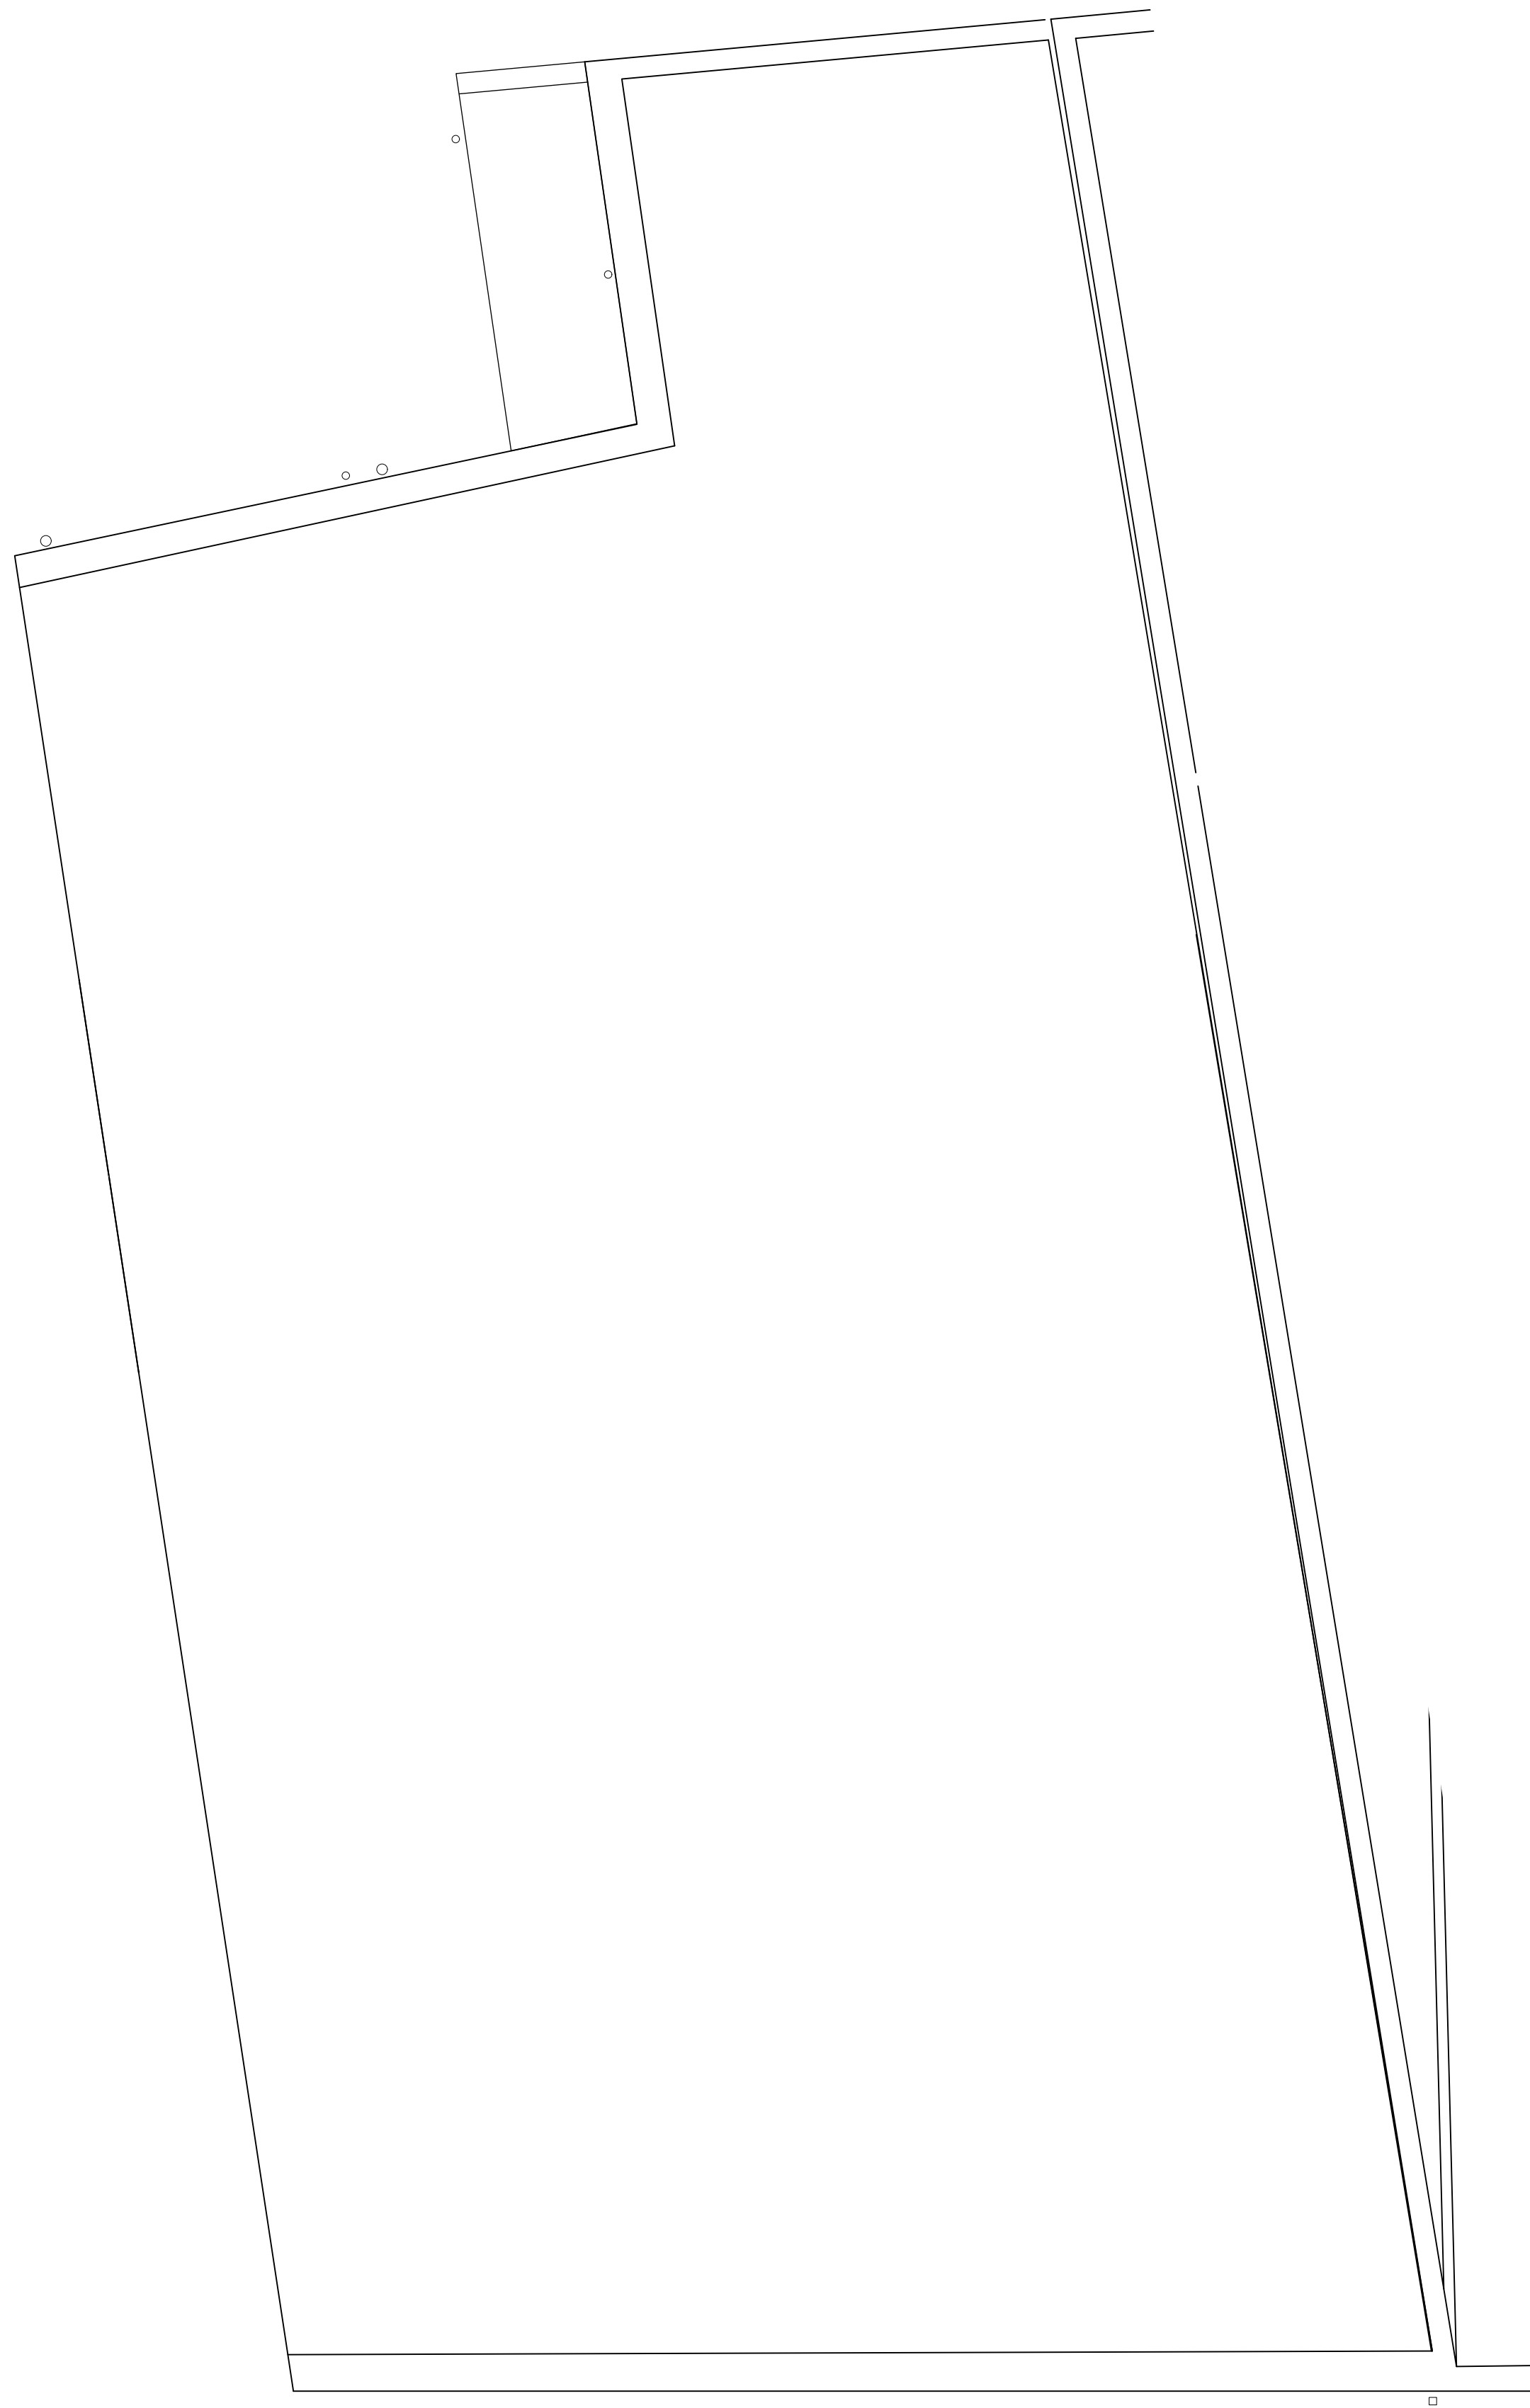


PLANNING

[illegible]

6 King Street Bristol BS1 4EQ
T 0117 929 9293 **E** info@fm-architects.co.uk
F 0117 929 9295 **W** fm-architects.co.uk

- All drawings are copyright
- Report all discrepancies to project administrator
- Do not scale drawing for construction purposes
- All dimensions to be checked on site

North

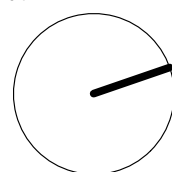

							ferguson mann architects		
Job Title Merthyr Tydfil TH1					Drawing Title Manettes Building				
Client Merthyr Tydfil County Borough Council									
					Existing Roof Plan				
Scale 1:50 @ A1	Date 15.12.21	Drawn FS	Checked CF	Job No 10647-10		Drawing No PL-004		Rev	