




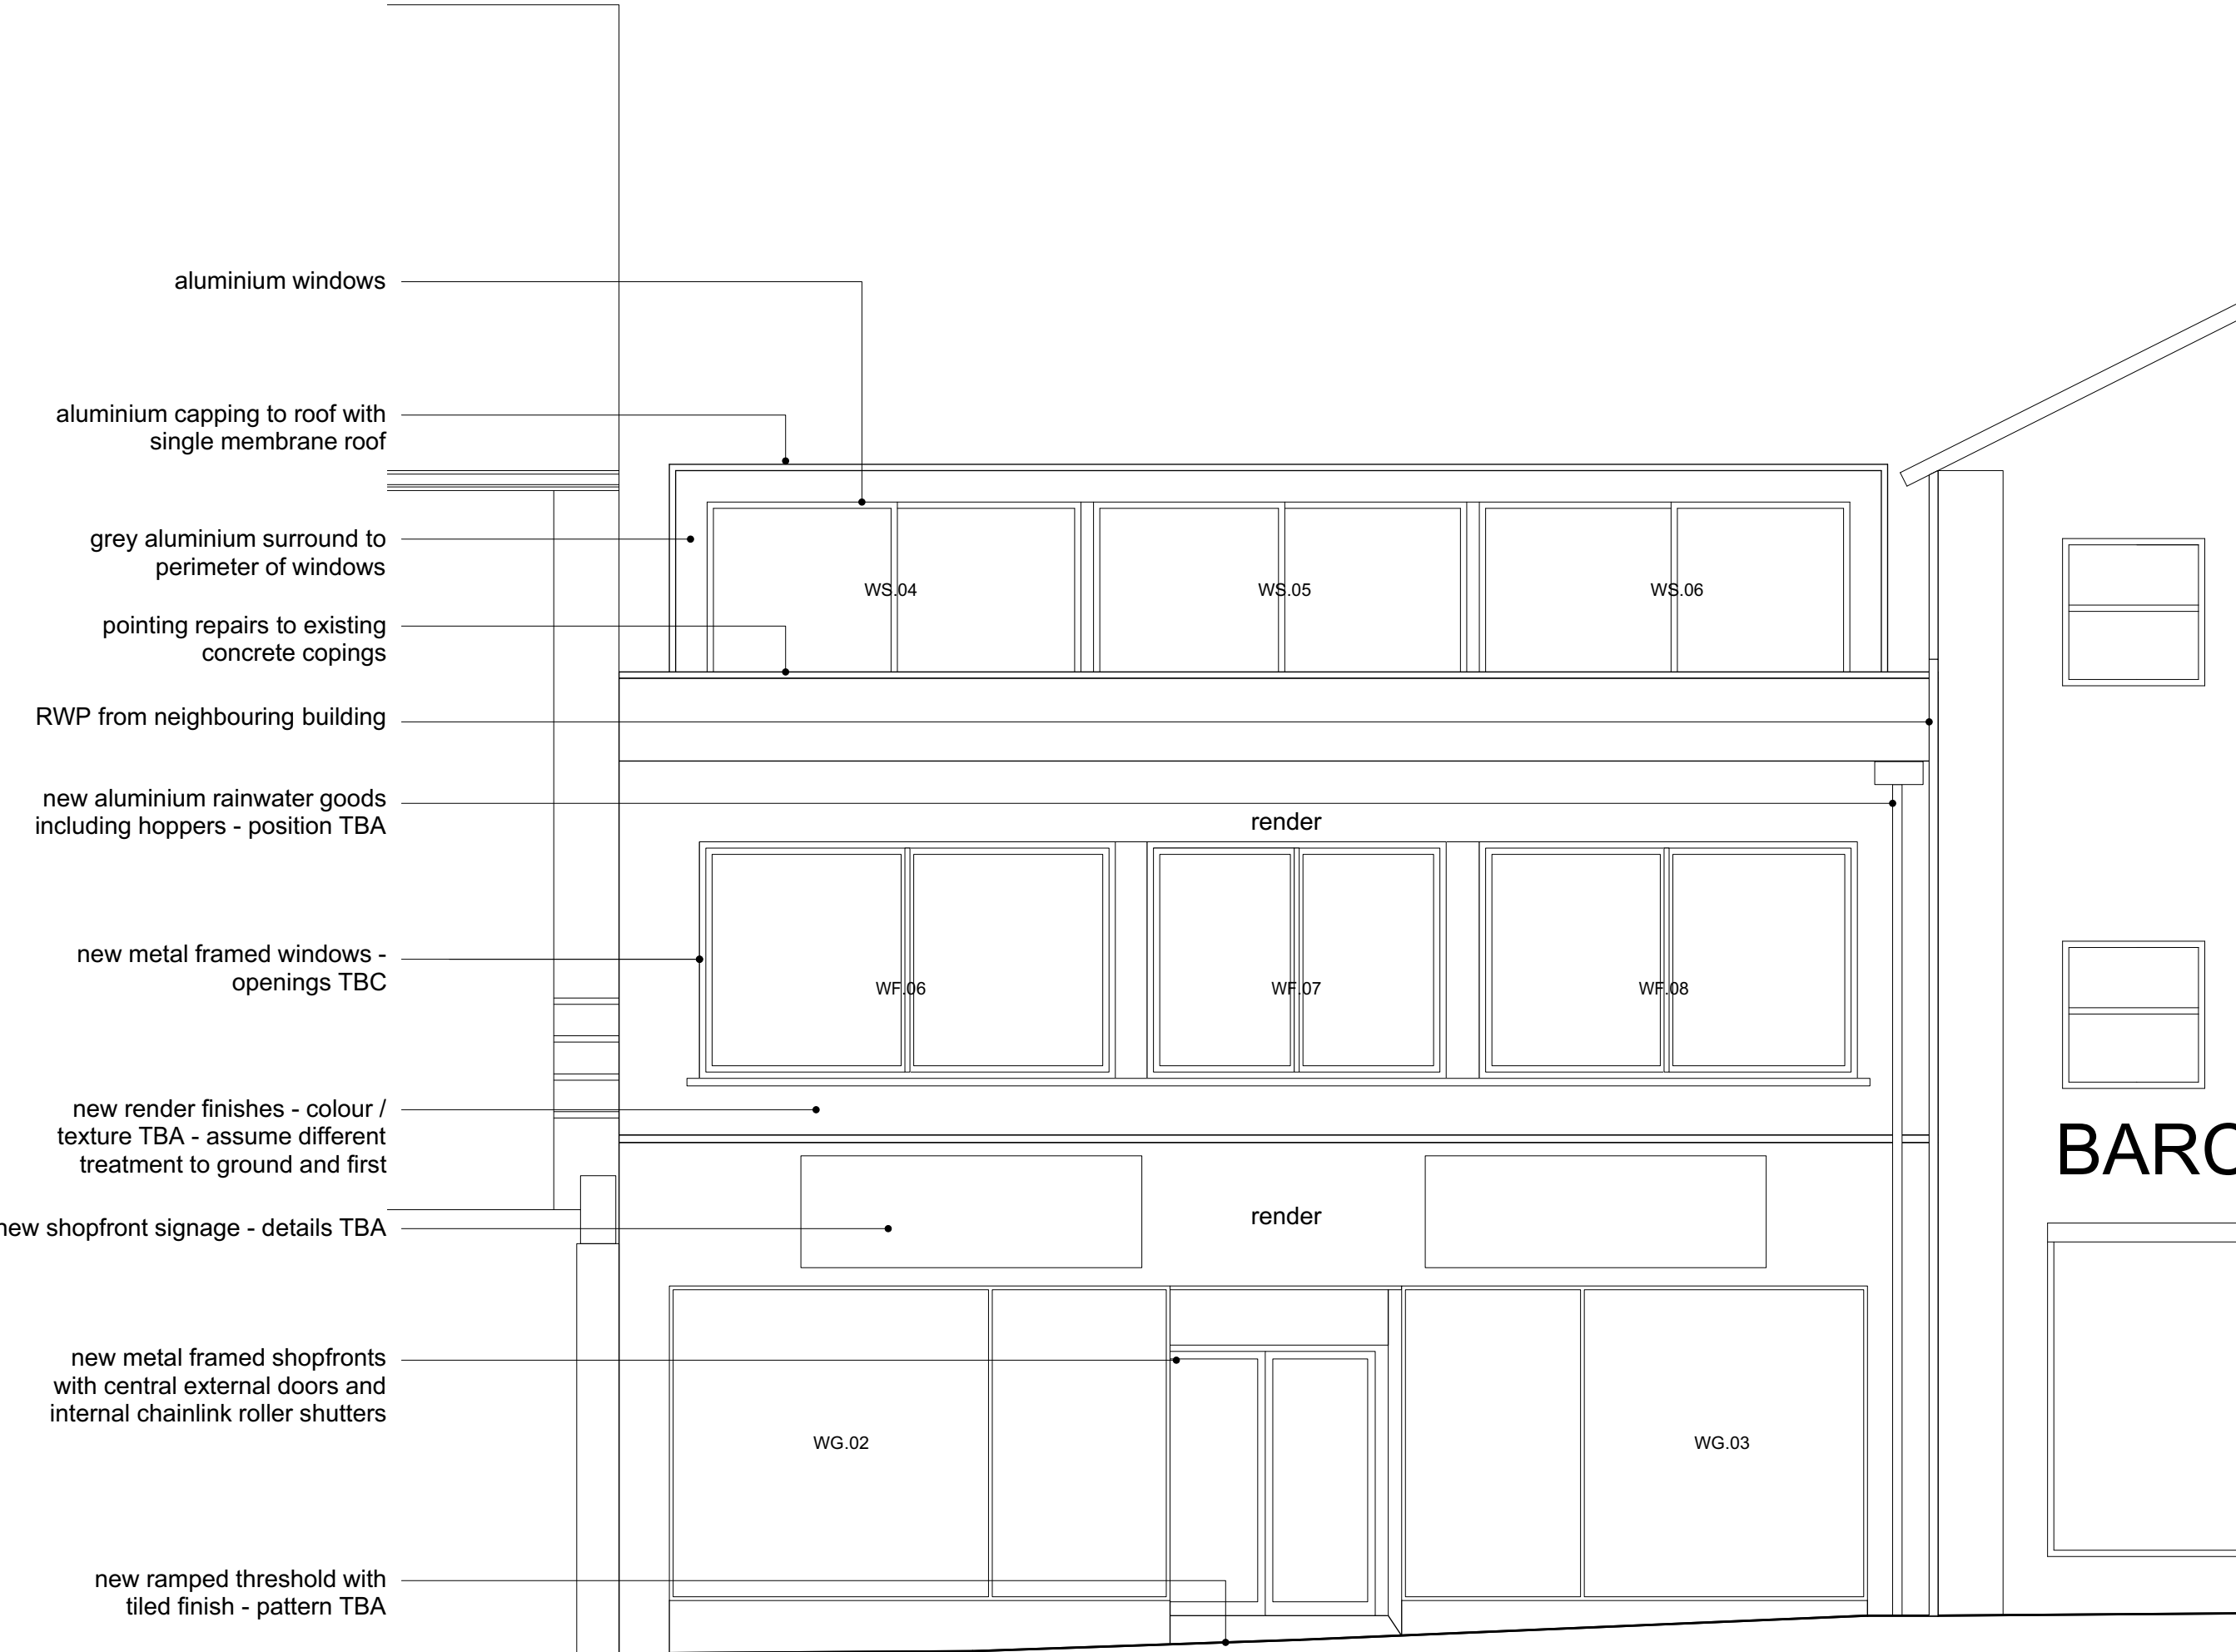


01 proposed front elevation

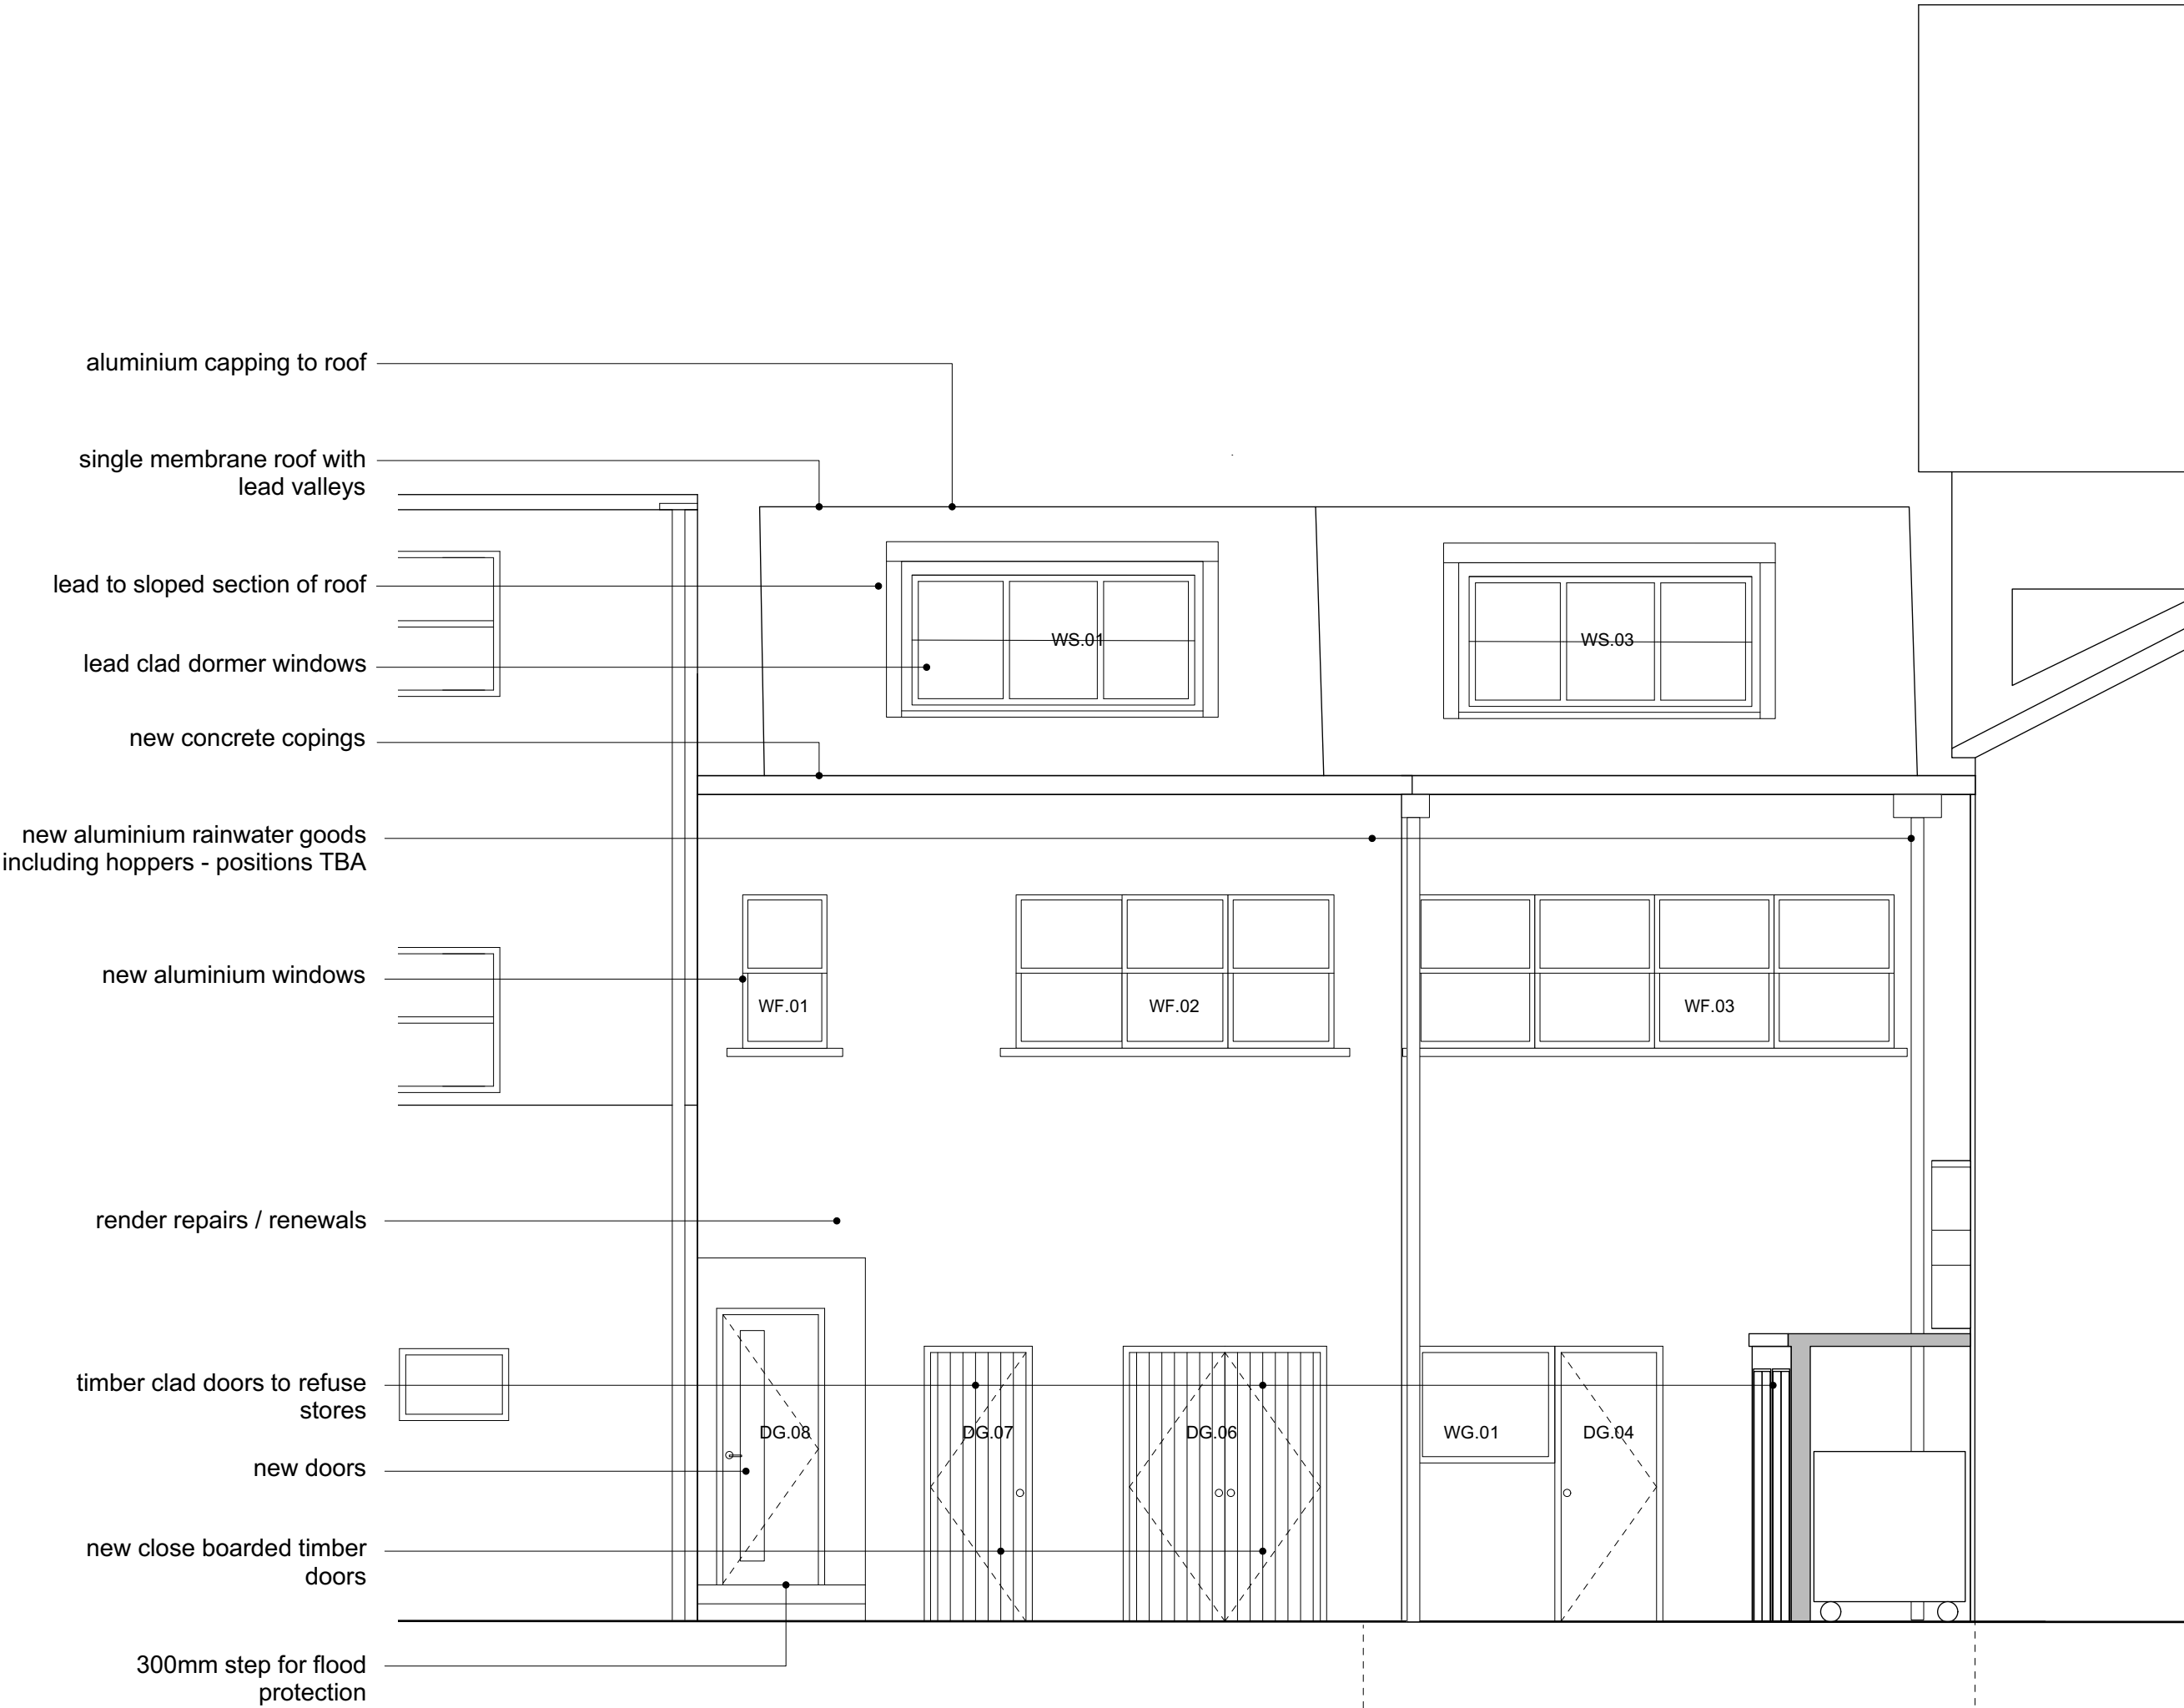

02 proposed rear elevation

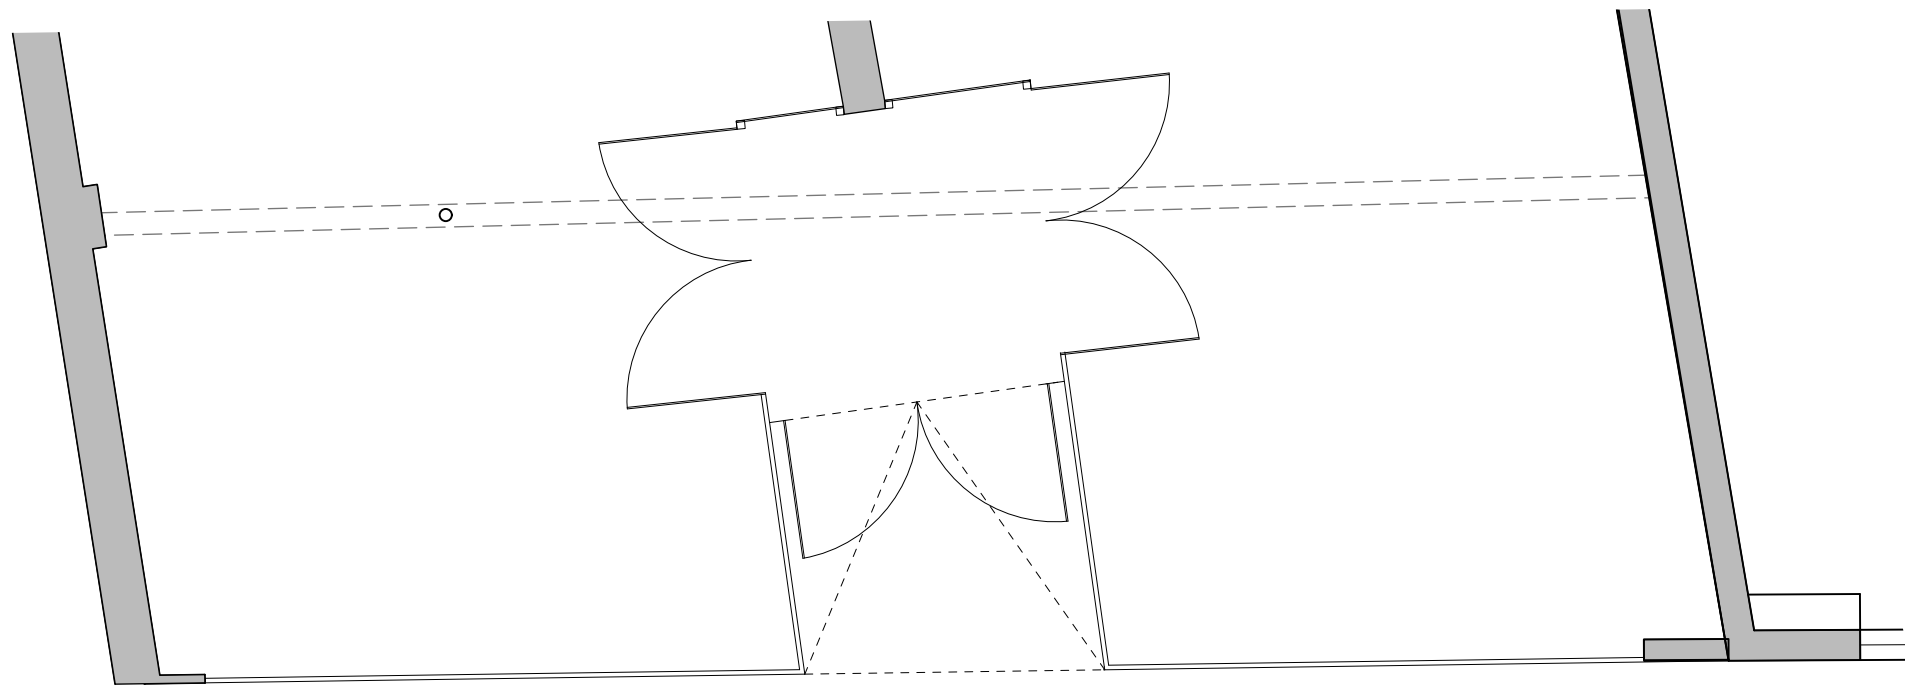

03 proposed shopfront floor plan

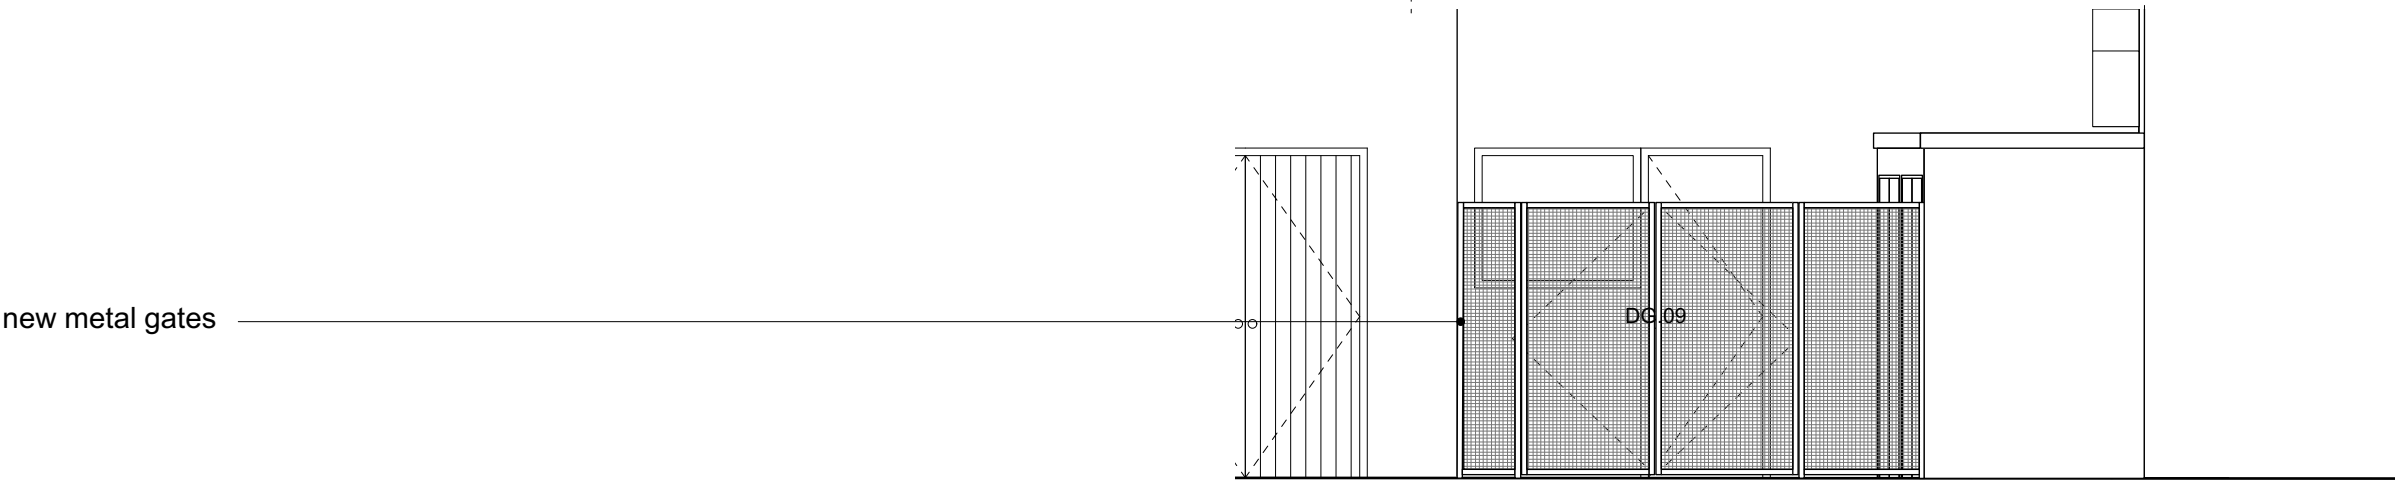

04 proposed rear gate elevation


Rev	Date	Dwn	Chkd	Description
A	11.02.22	AK	CF	Window positions amended in line with plans.

INTERIOR WALL LAYOUT AND MEASURED
INTERNAL AREAS APPROXIMATE
- PLANS BASED ON XL PROPERTY VENTURES
DRAWINGS, TO BE VIREFIED ON SITE

6 King Street Bristol BS1 4EQ
T 0117 929 9293 E info@fm-architects.co.uk
F 0117 929 9295 W fm-architects.co.uk

• All drawings are copyright
• Report all discrepancies to project administrator
• Do not scale drawing for construction purposes
• All dimensions to be checked on site

0 2.5m

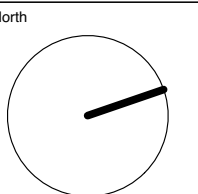

PLANNING

ferguson mann architects

Job Title Merthyr Tydfil THI				Drawing Title Manettes Building		
Client Merthyr Tydfil County Borough Council				Proposed Elevations & Shopfront Plan		
Scale 1:50 @ A1	Date 15.12.21	Dwn FS	Chkd CF	Job No 10647-10	Drawing No PL-010	Rev A