



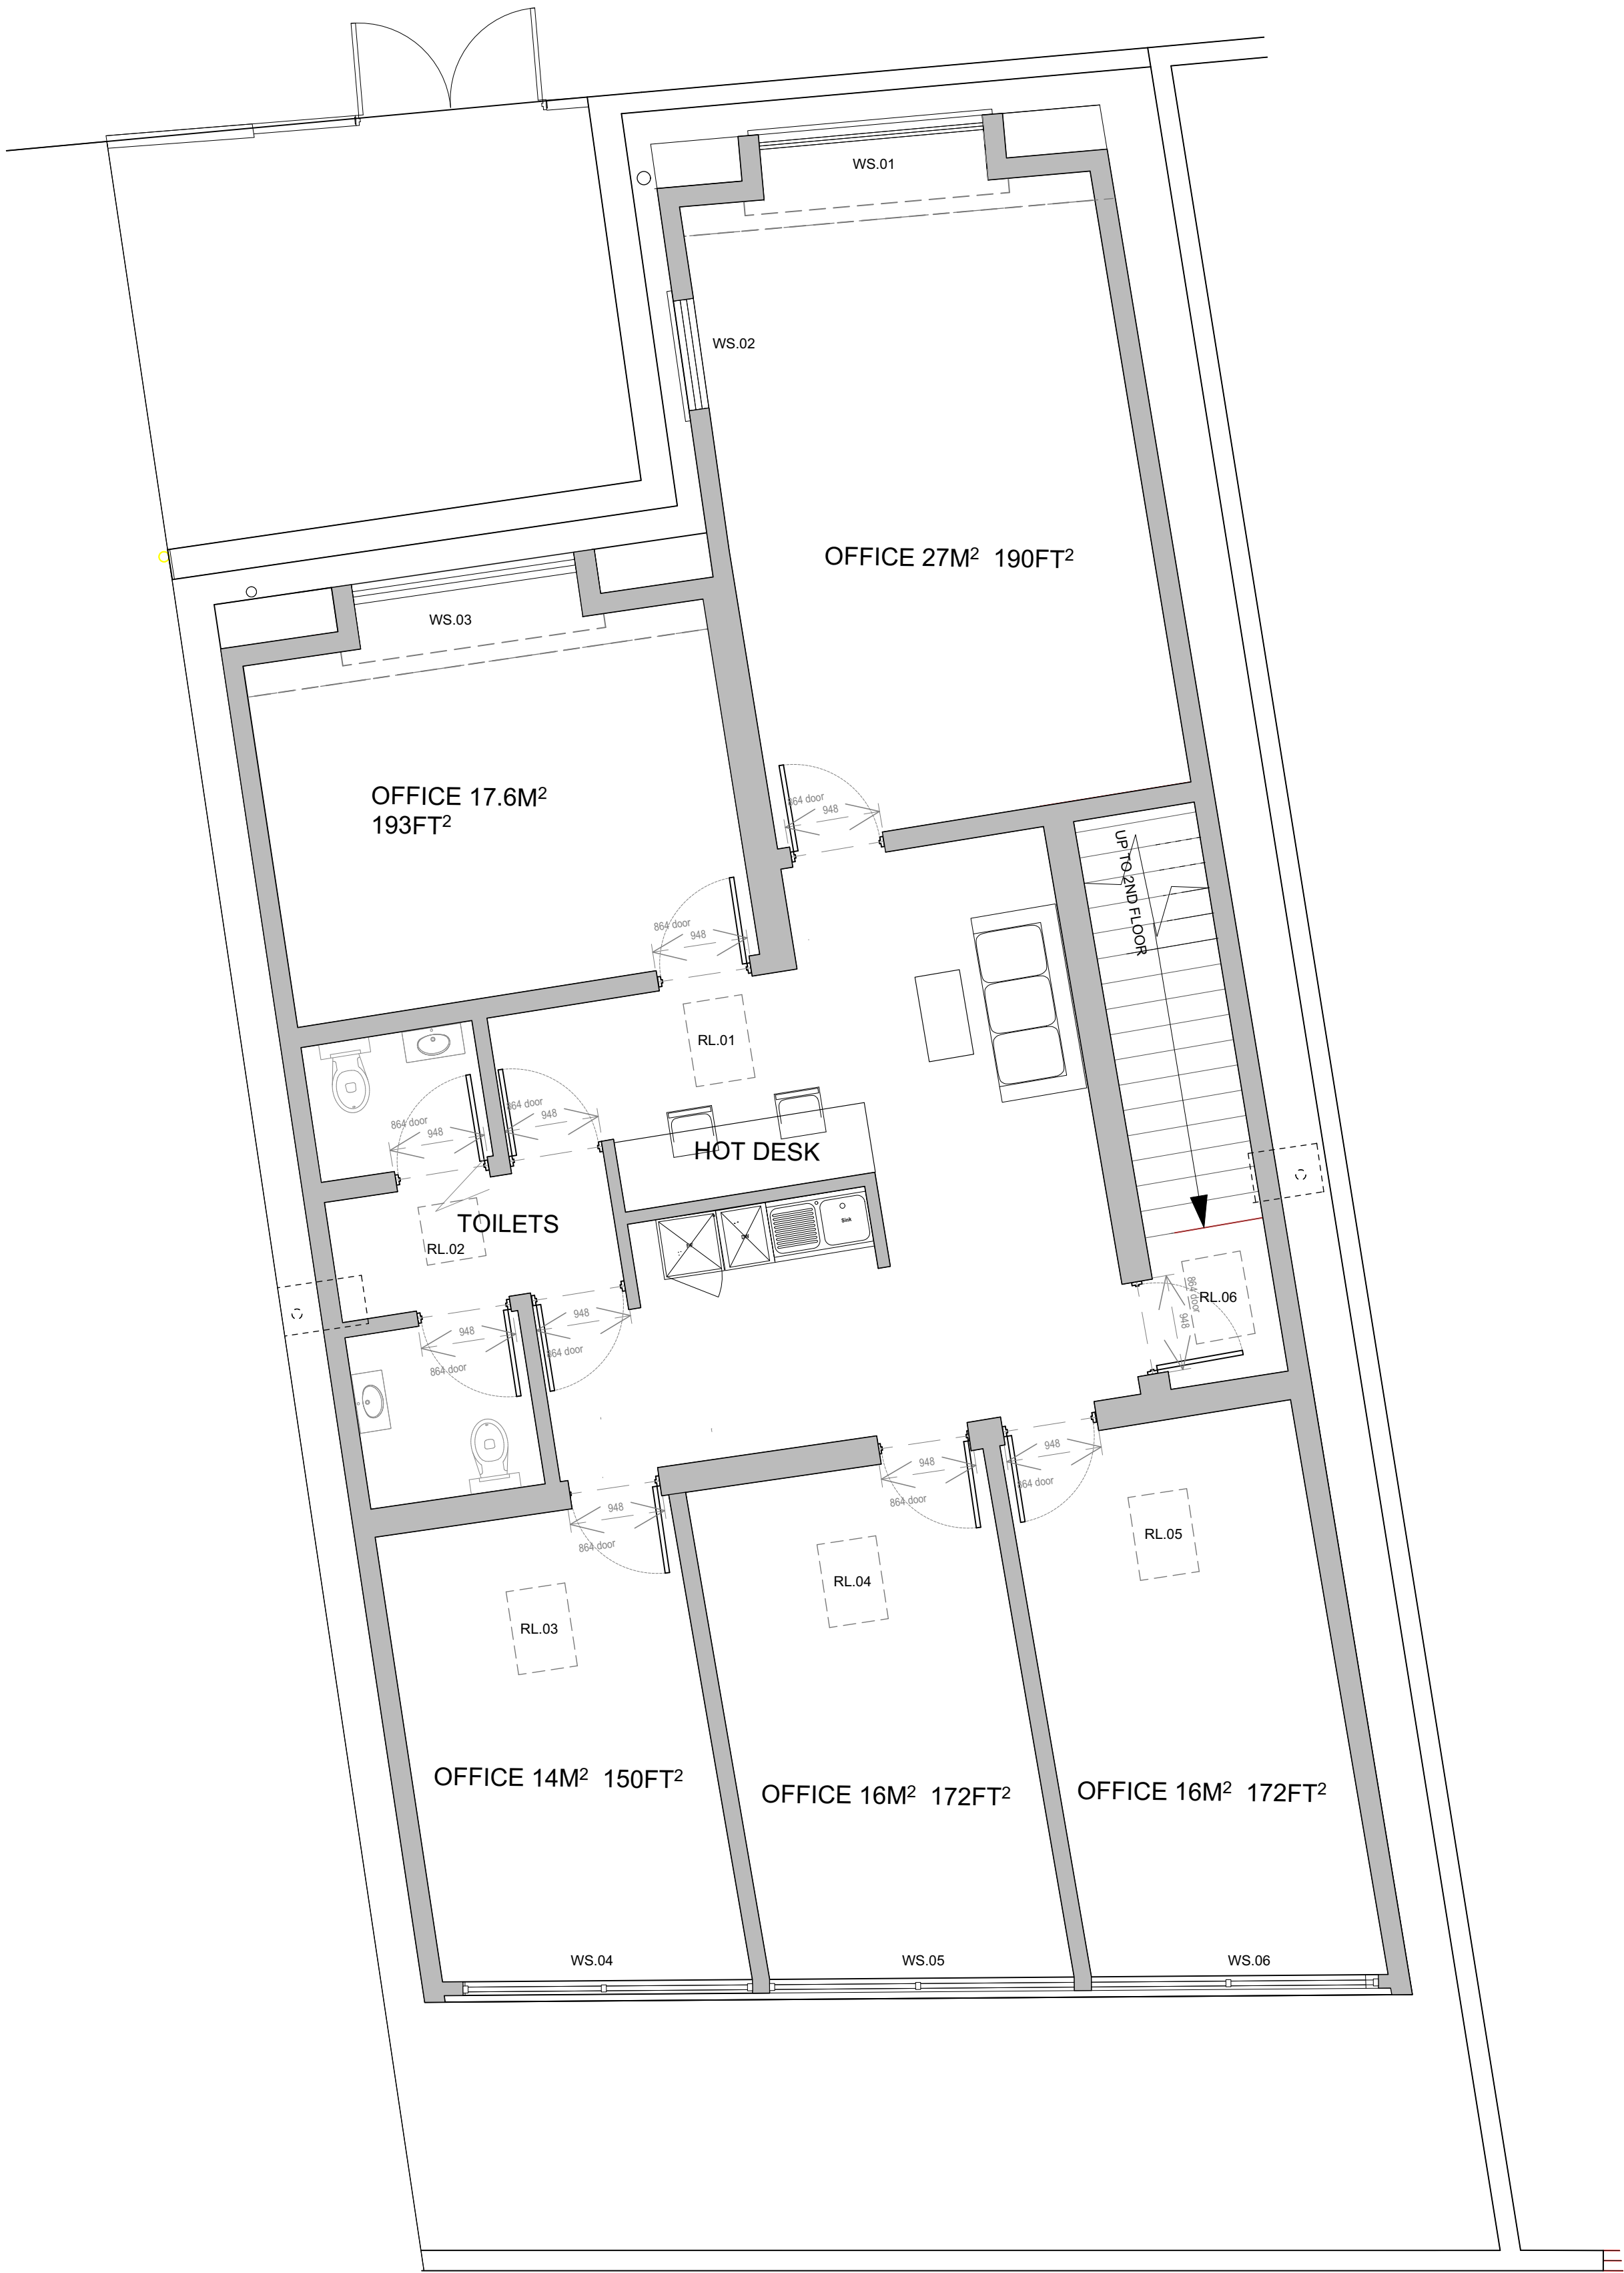

01 proposed second floor plan

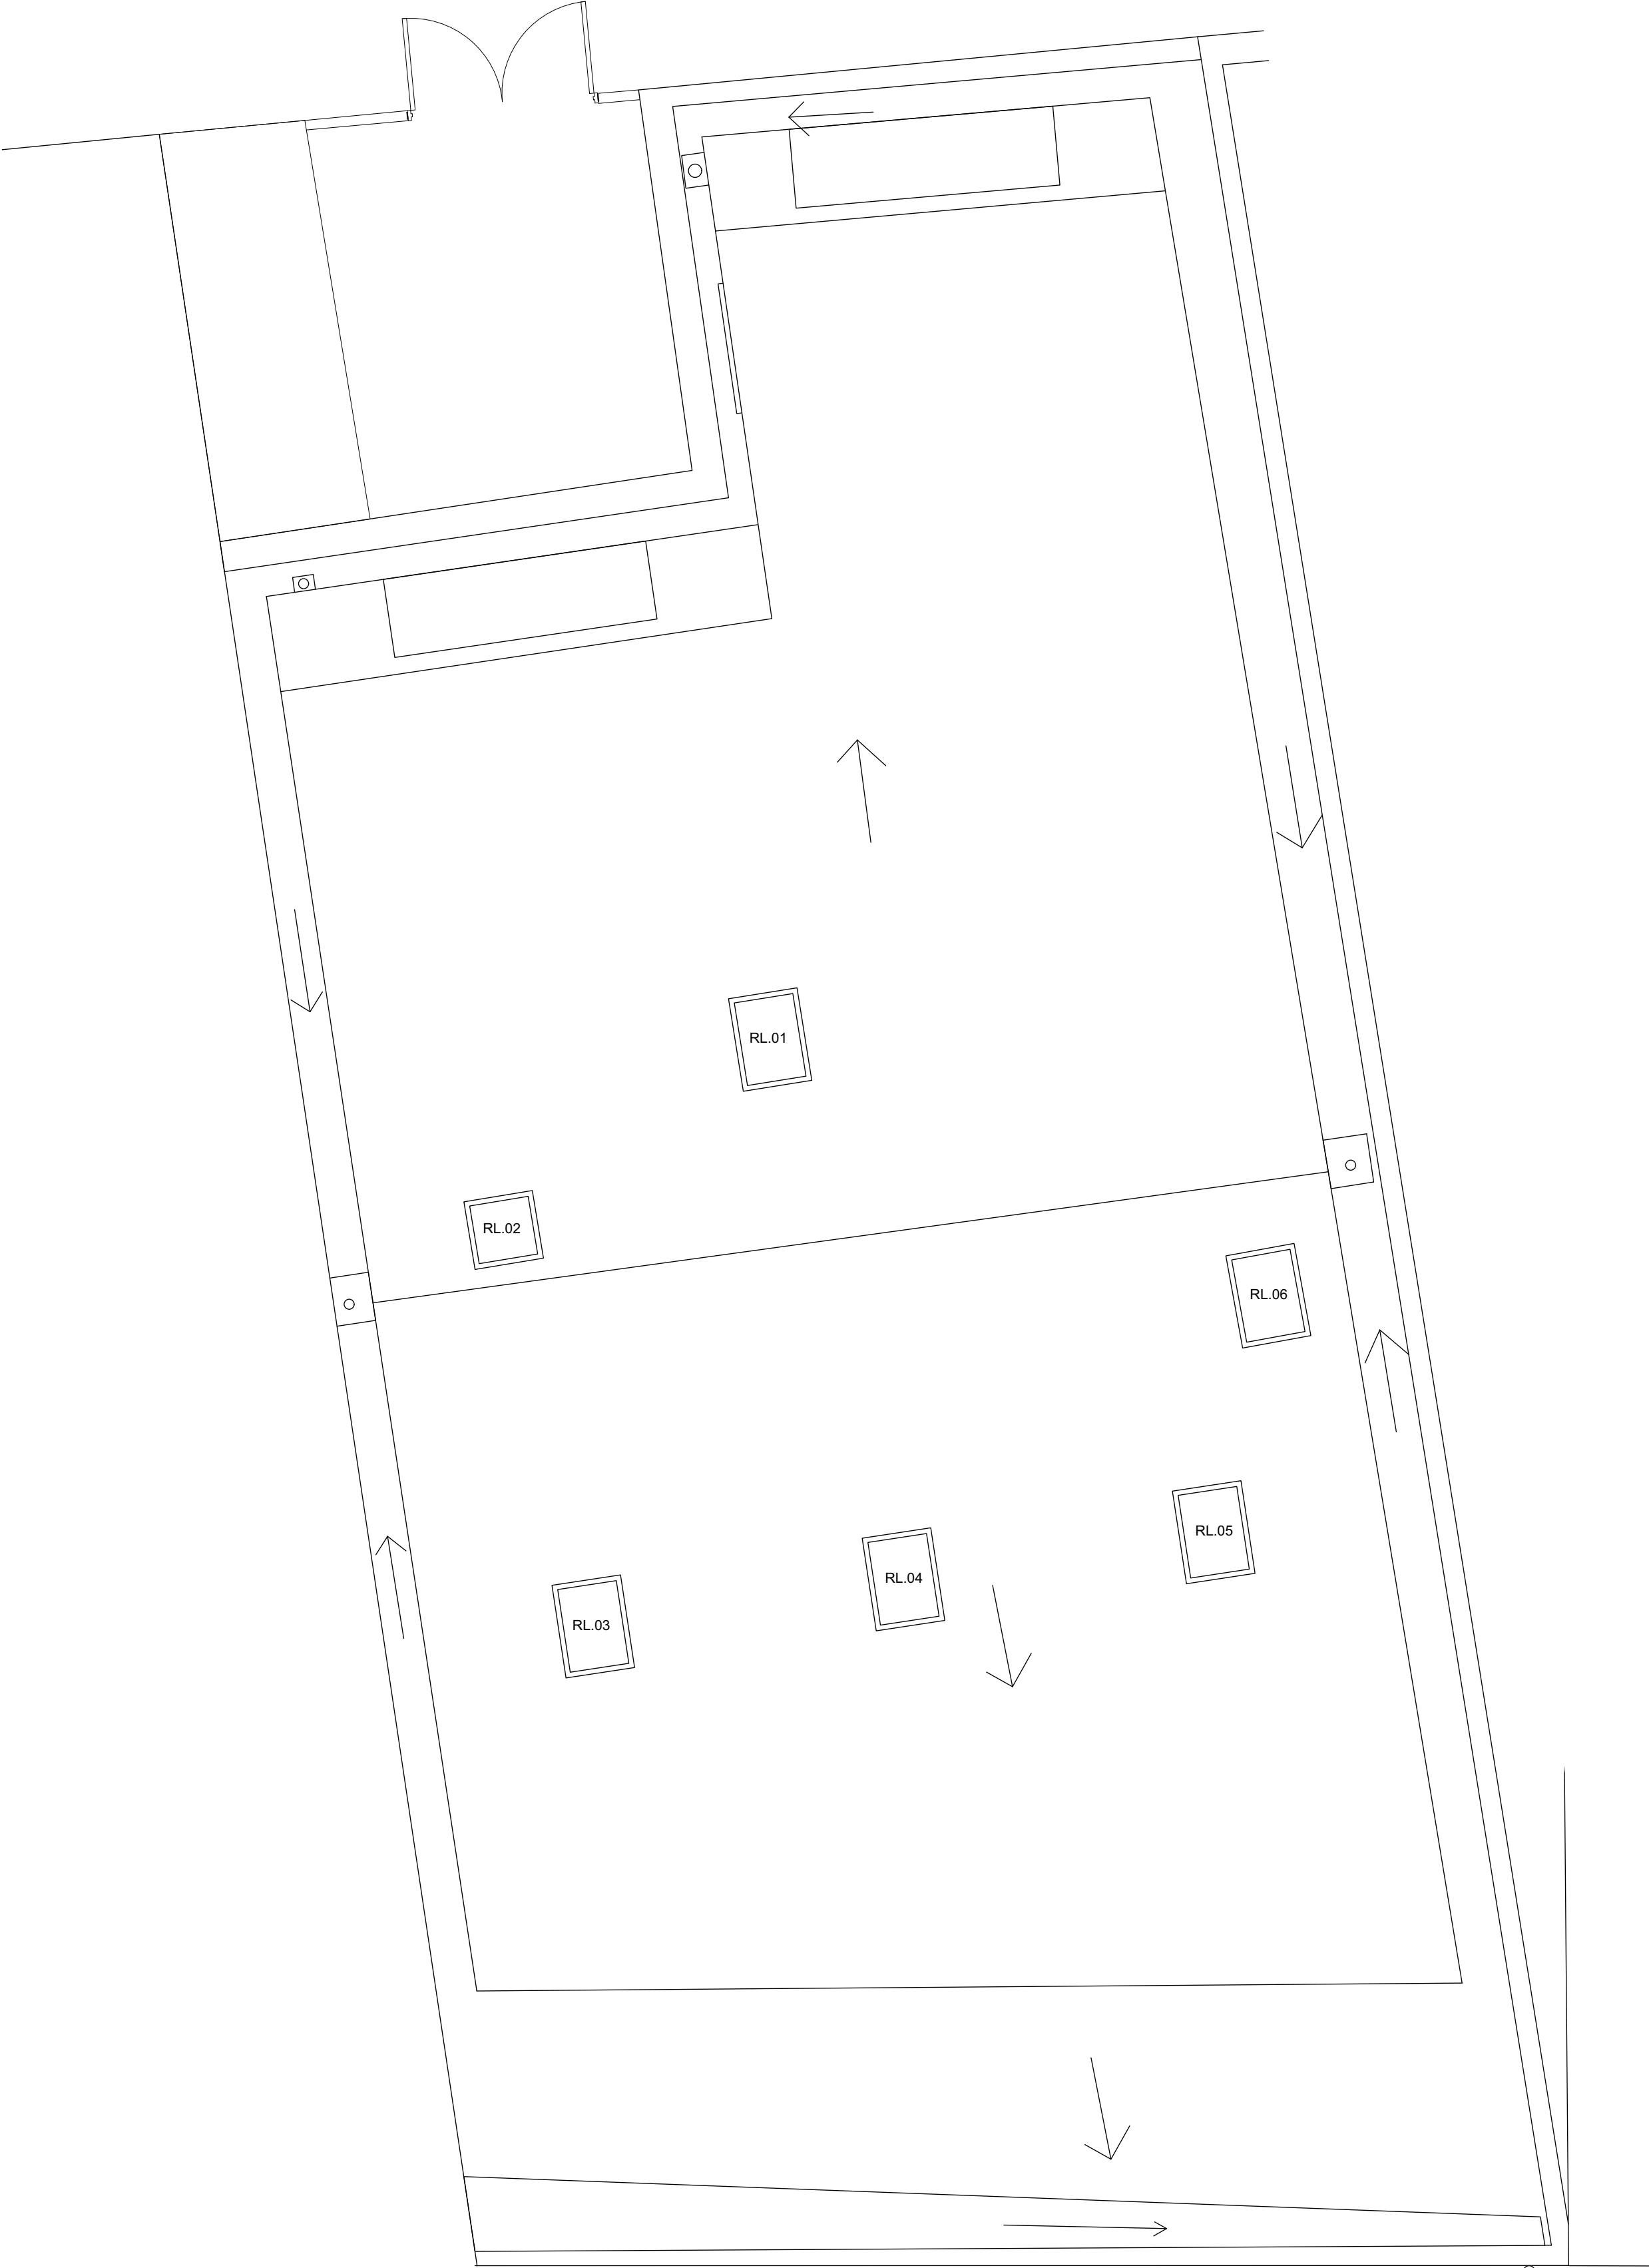

02 proposed roof plan

residential units (all for market rent/sale)		
floor	existing	proposed
0	0	0
1	0	4
2	0	0

PLANNING


Rev	Date	Dwn	Chkd	Description
A	11.02.22	AK	CF	Dormer structures revised.

INTERIOR WALL LAYOUT AND MEASURED
INTERNAL AREAS APPROXIMATE
- PLANS BASED ON XL PROPERTY VENTURES
DRAWINGS, TO BE VIREFIED ON SITE

6 King Street Bristol BS1 4EQ
T 0117 929 9293 E info@fm-architects.co.uk
F 0117 929 9295 W fm-architects.co.uk

- All drawings are copyright
- Report all discrepancies to project administrator
- Do not scale drawing for construction purposes
- All dimensions to be checked on site

0 2.5m

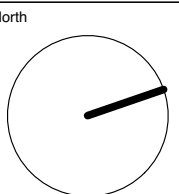

ferguson mann architects			
Job Title Merthyr Tydfil THI		Drawing Title Manettes Building	
Client Merthyr Tydfil County Borough Council		Proposed Second Floor & Roof Plans	
Scale 1:50 @ A1	Date 15.12.21	Drawn FS	Chkd CF
Job No 10647-10	Drawing No PL-012	Rev A	