


BLOCK/SITE PLAN
AREA 130m x 130m A3
SCALE 1:500
CENTRE COORDINATES: 308105, 197677



Block plan Proposed
Ref: 347/6

Rev A
extension drawn to
correct scale
and front elevn
of stove indicated.
19-10-20
T.M.

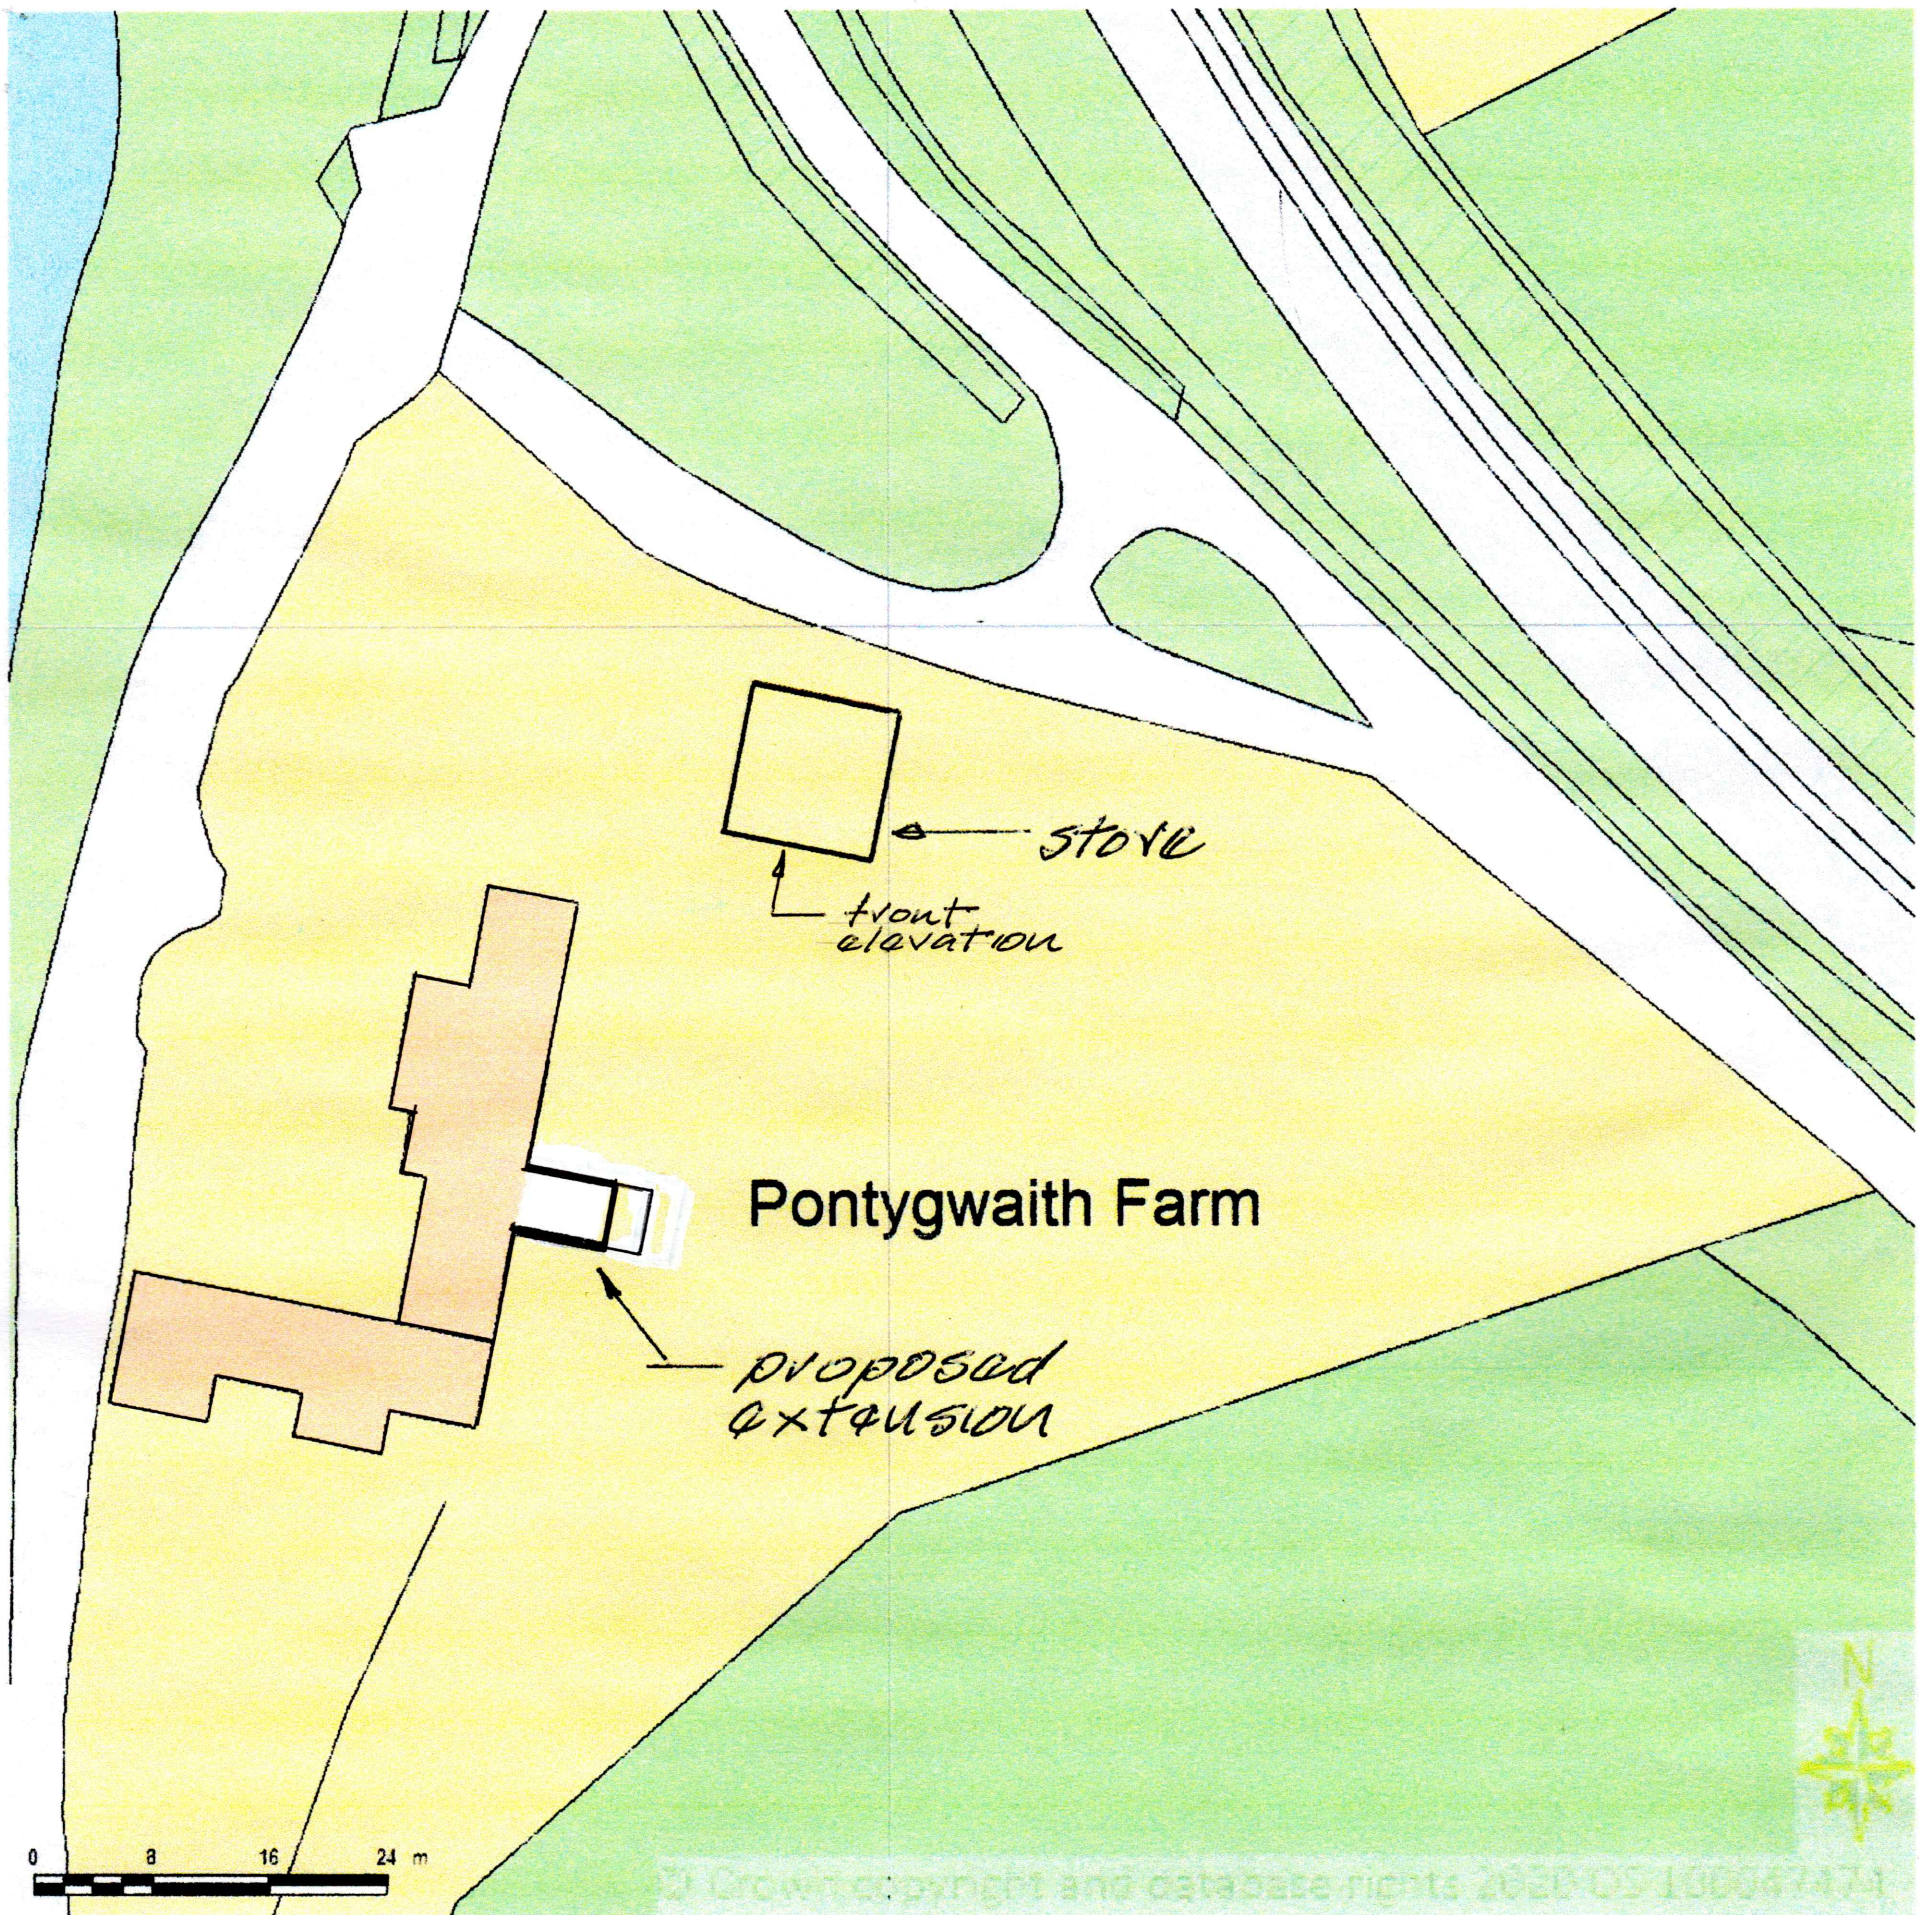

Supplied by Streetwise Maps Ltd
www.streetwise.net
Licence No: 100047474
29/09/2020 06:56:33