




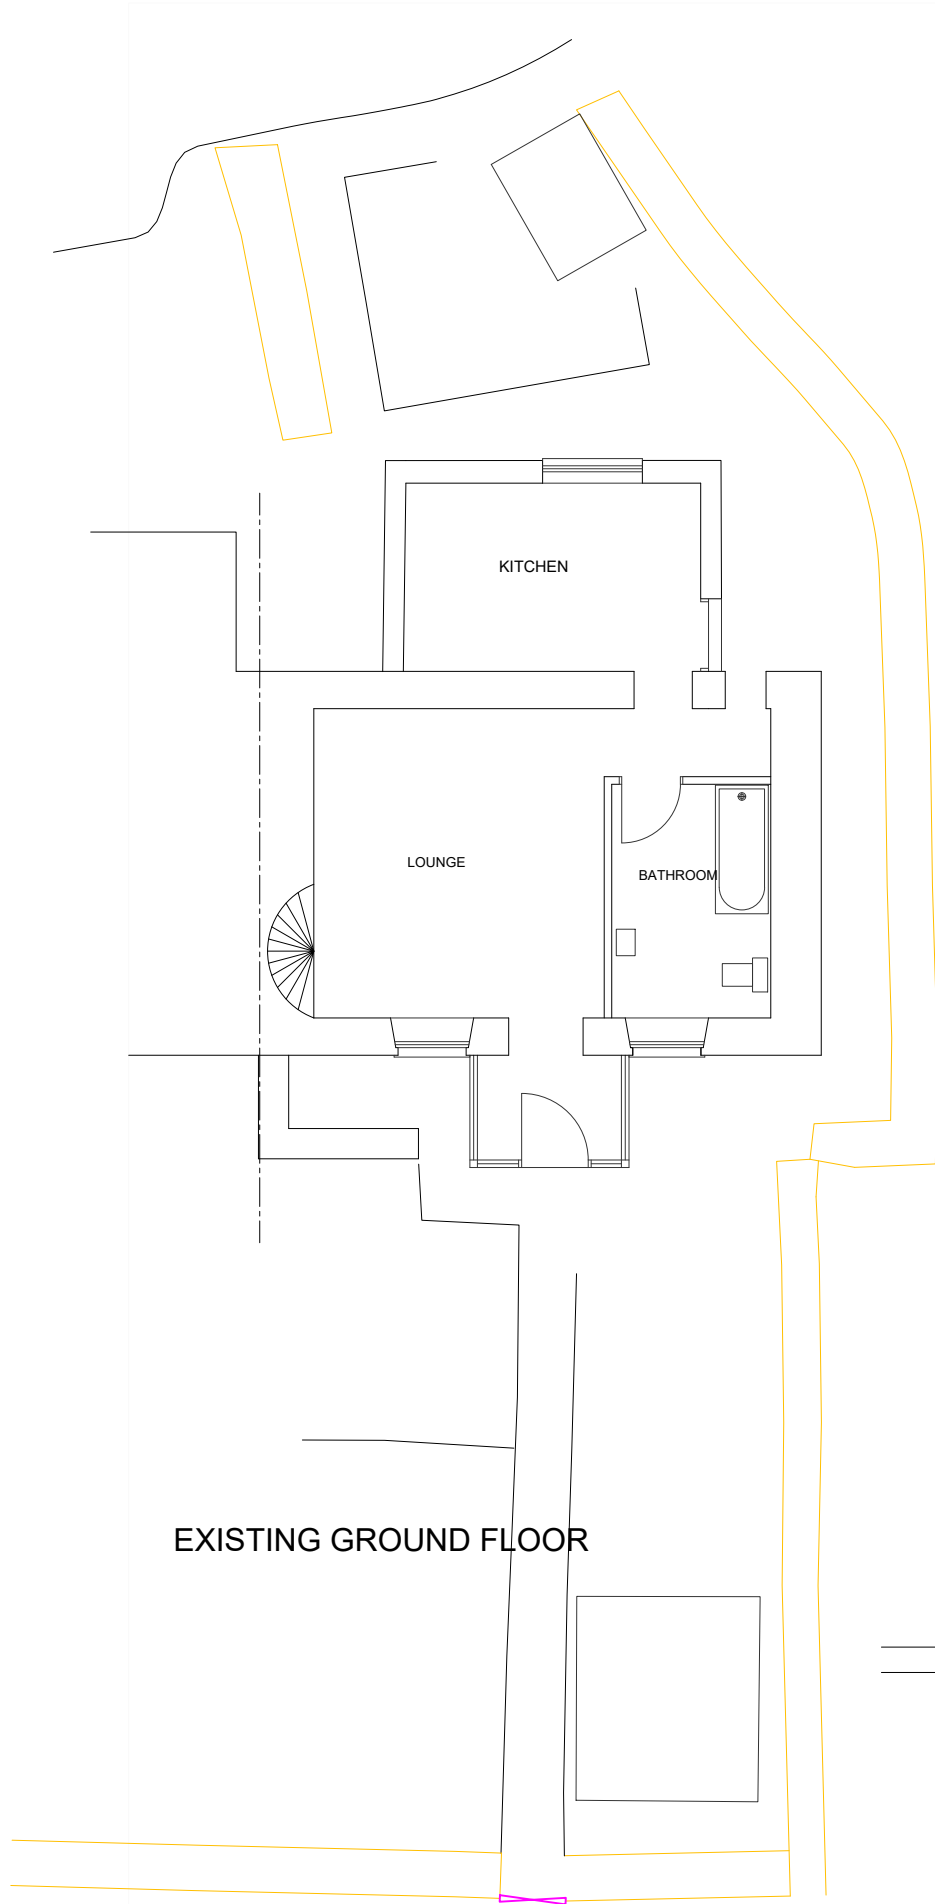

EXISTING GROUND FLOOR

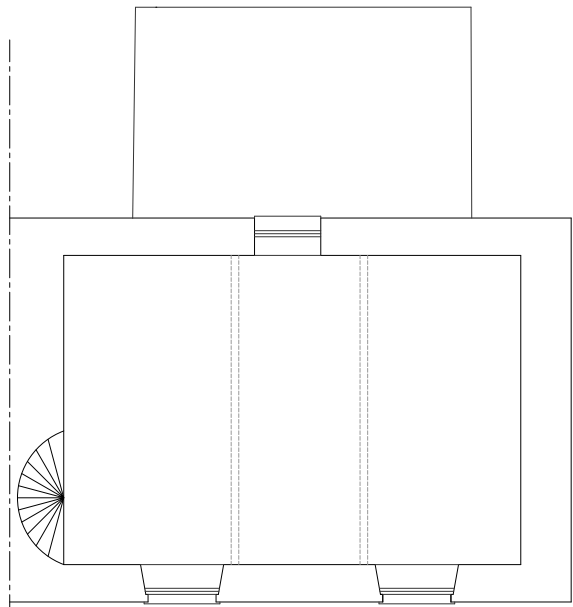

EXISTING FIRST FLOOR

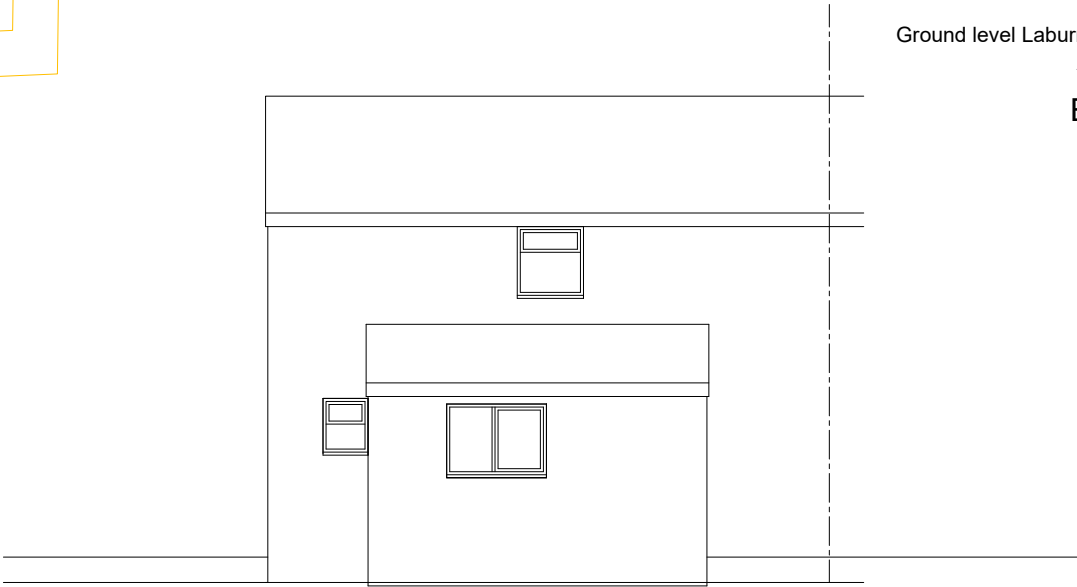


EXISTING REAR ELEVATION



EXISTING FRONT ELEVATION



EXISTING SIDE ELEVATION

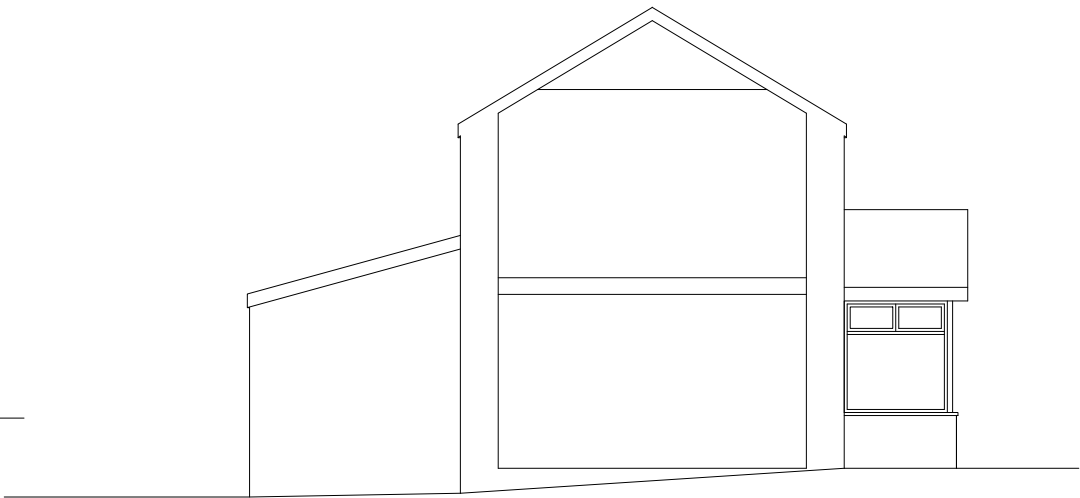

EXISTING SIDE ELEVATION

k.j.loyd AADip. RIBA
CHARTERED ARCHITECT

49 Coed Y Pia, LLanbradach
Caerphilly, CF83 3PT

PROJECT
PROPOSED EXTENSION
3 PANDY COTTAGES
TDEI F1W1S

SCALE
1:100 @ A3

DATE
MAY 2022

DRAWN
1/1

DRG. NO.