


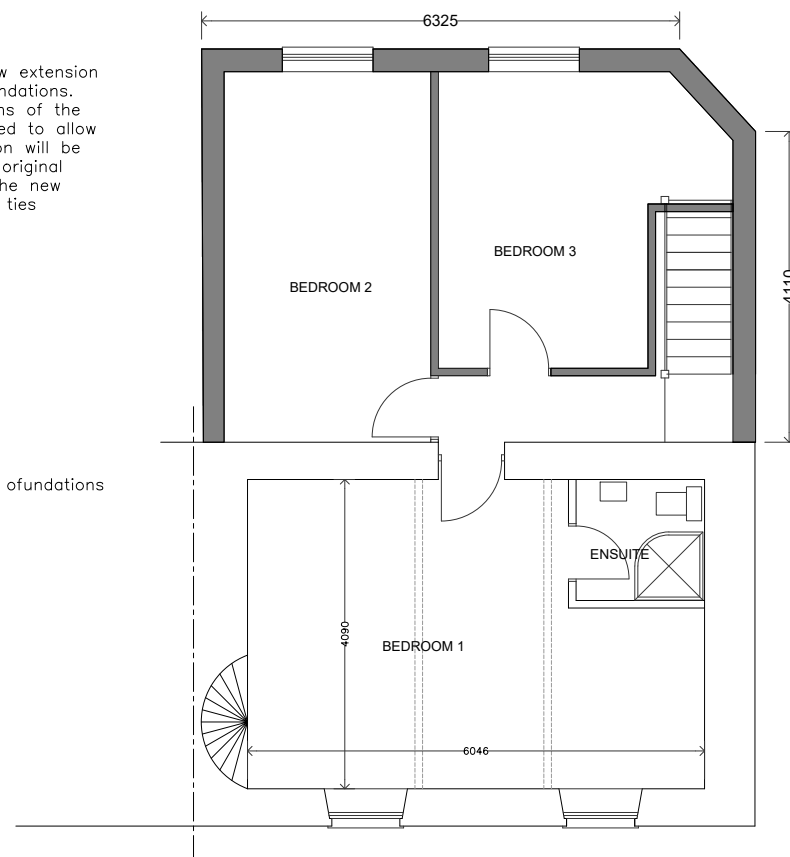


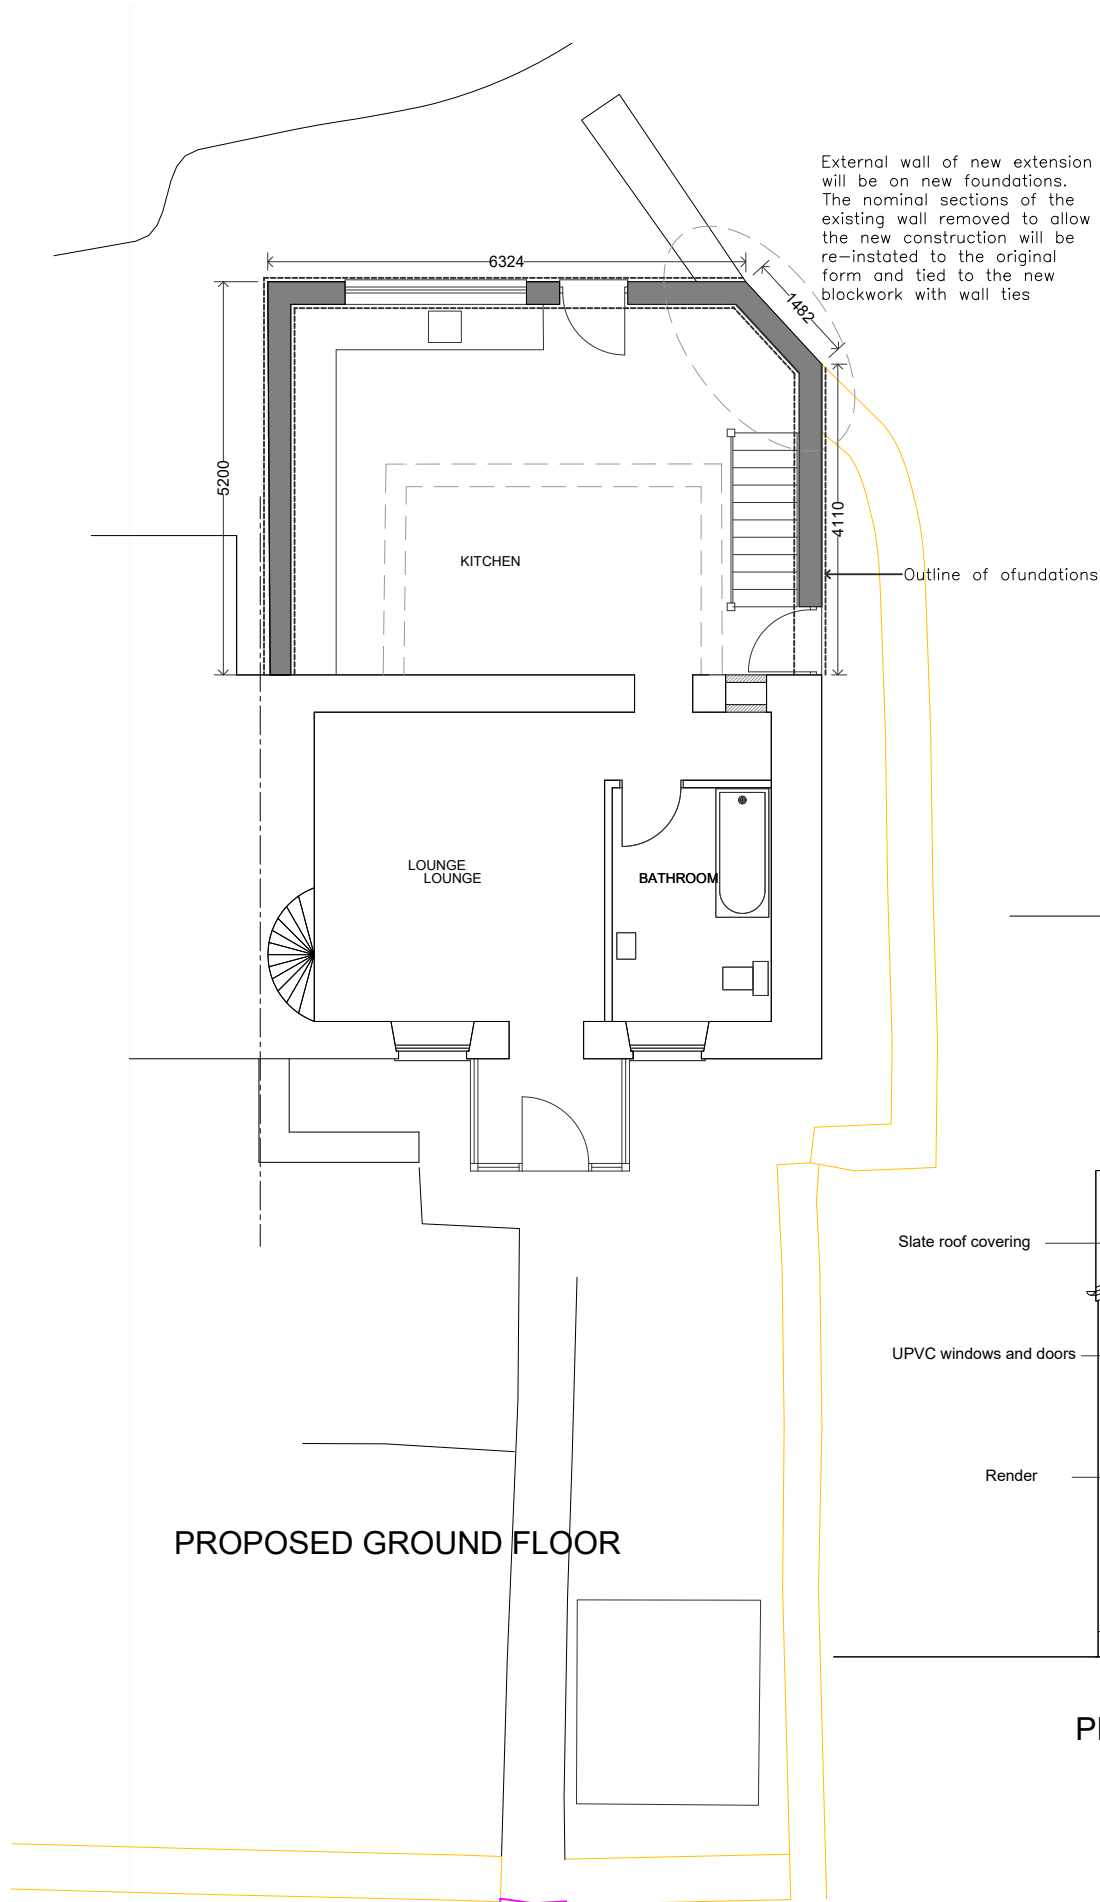


PROPOSED FIRST FLOOR

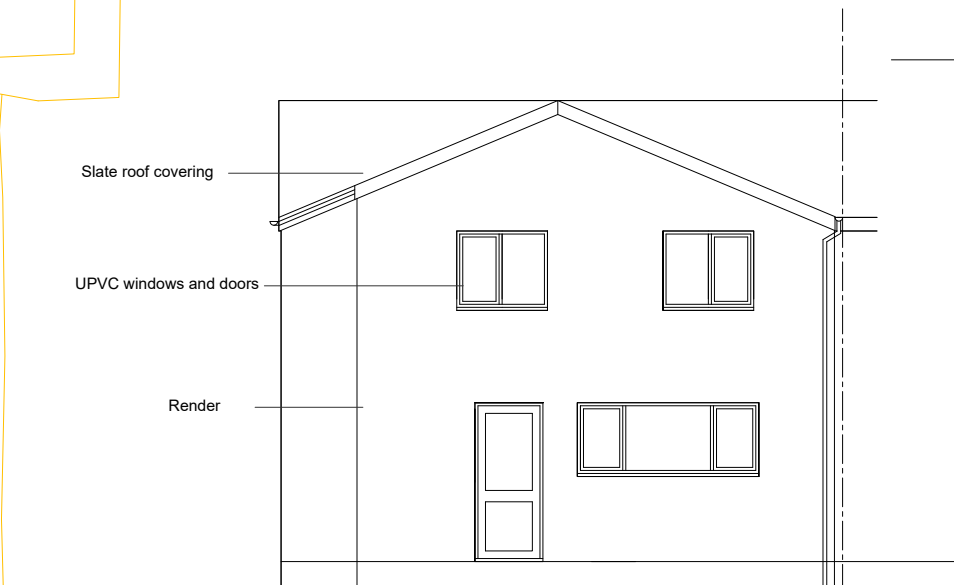


PROPOSED REAR ELEVATION

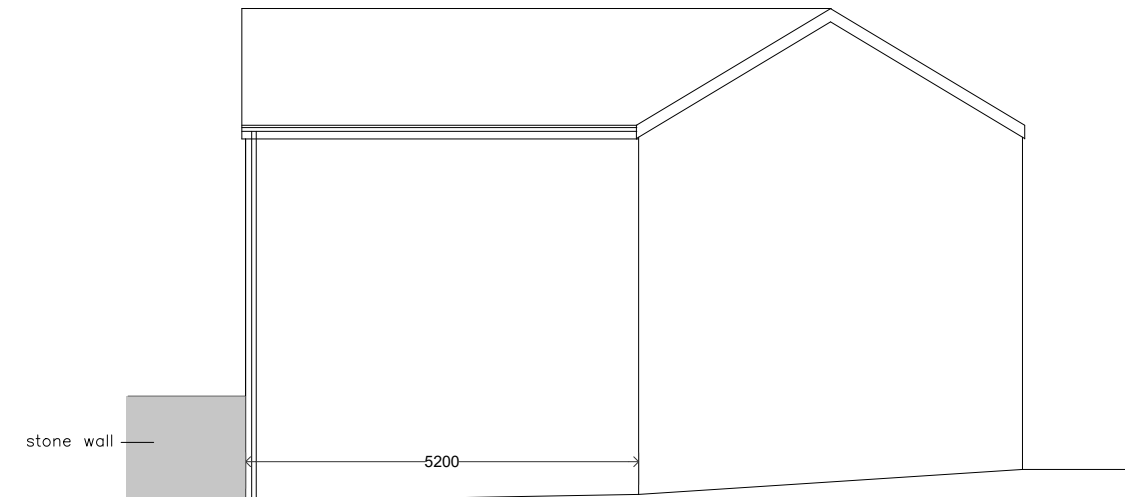


PROPOSED SIDE ELEVATION

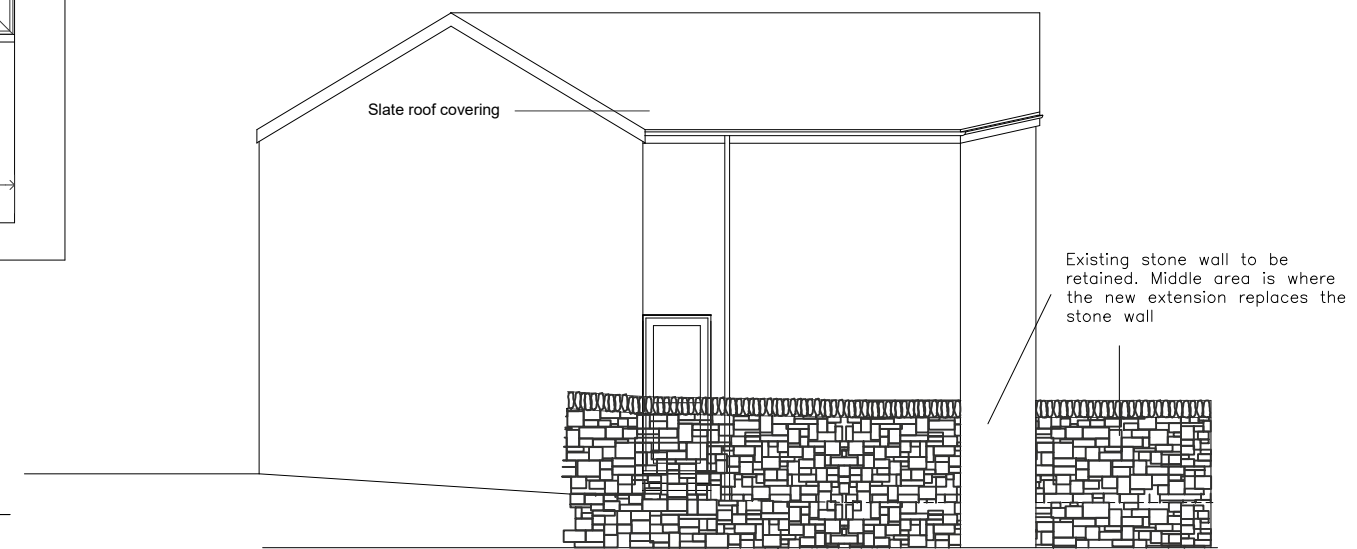

PROPOSED SIDE ELEVATION

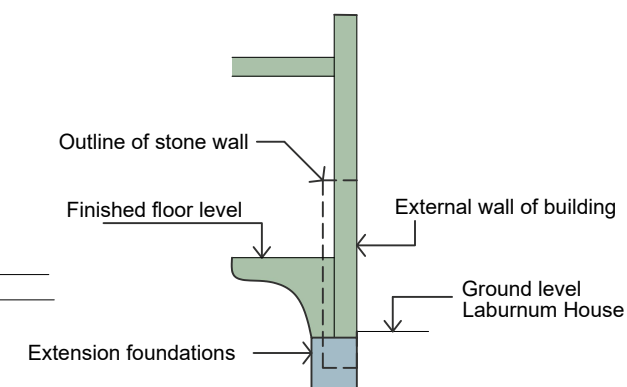

SECTION THRU EXTENSION AT WALL

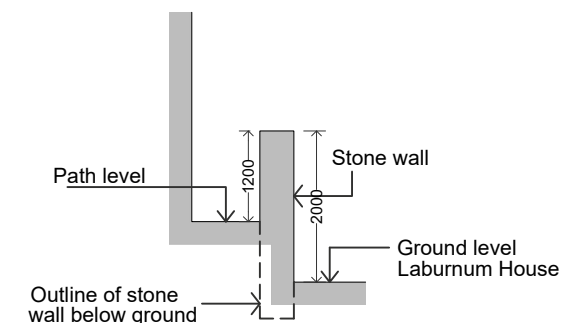

SECTION THRU PATH

AMENDMENTS: A. Window sizes adjusted, boundaries indicated, gutters indicated. Oct 2022
B. Existing stone wall indicated along boundary Dec 2022
C. Notes added ref stone wall and stonework indicated to elevation. Dec 2022
D. Sections and additional info added ref. stone wall.. March 2023

k.j.lloyd AADip. RIBA
CHARTERED ARCHITECT

49 Coed Y Pia, LLanbradach
Caerphilly, CF83 3PT

PROJECT
PROPOSED EXTENSION
3 PANDY COTTAGES
TRELEWIS
TREHARRIS CF46 6BU

SCALE 1:100 @ A3
DATE JULY 2022
DRAWN KL
DRG. NO. 02

DRAWING
PROPOSED PLAN AND ELEVATIONS

THIS DRAWING IS COPYRIGHT