



Finishes
Walls: off-white render
Roof - slate effect tiles
Windows - anthracite
Doors- anthracite
Rainwater goods - anthracite

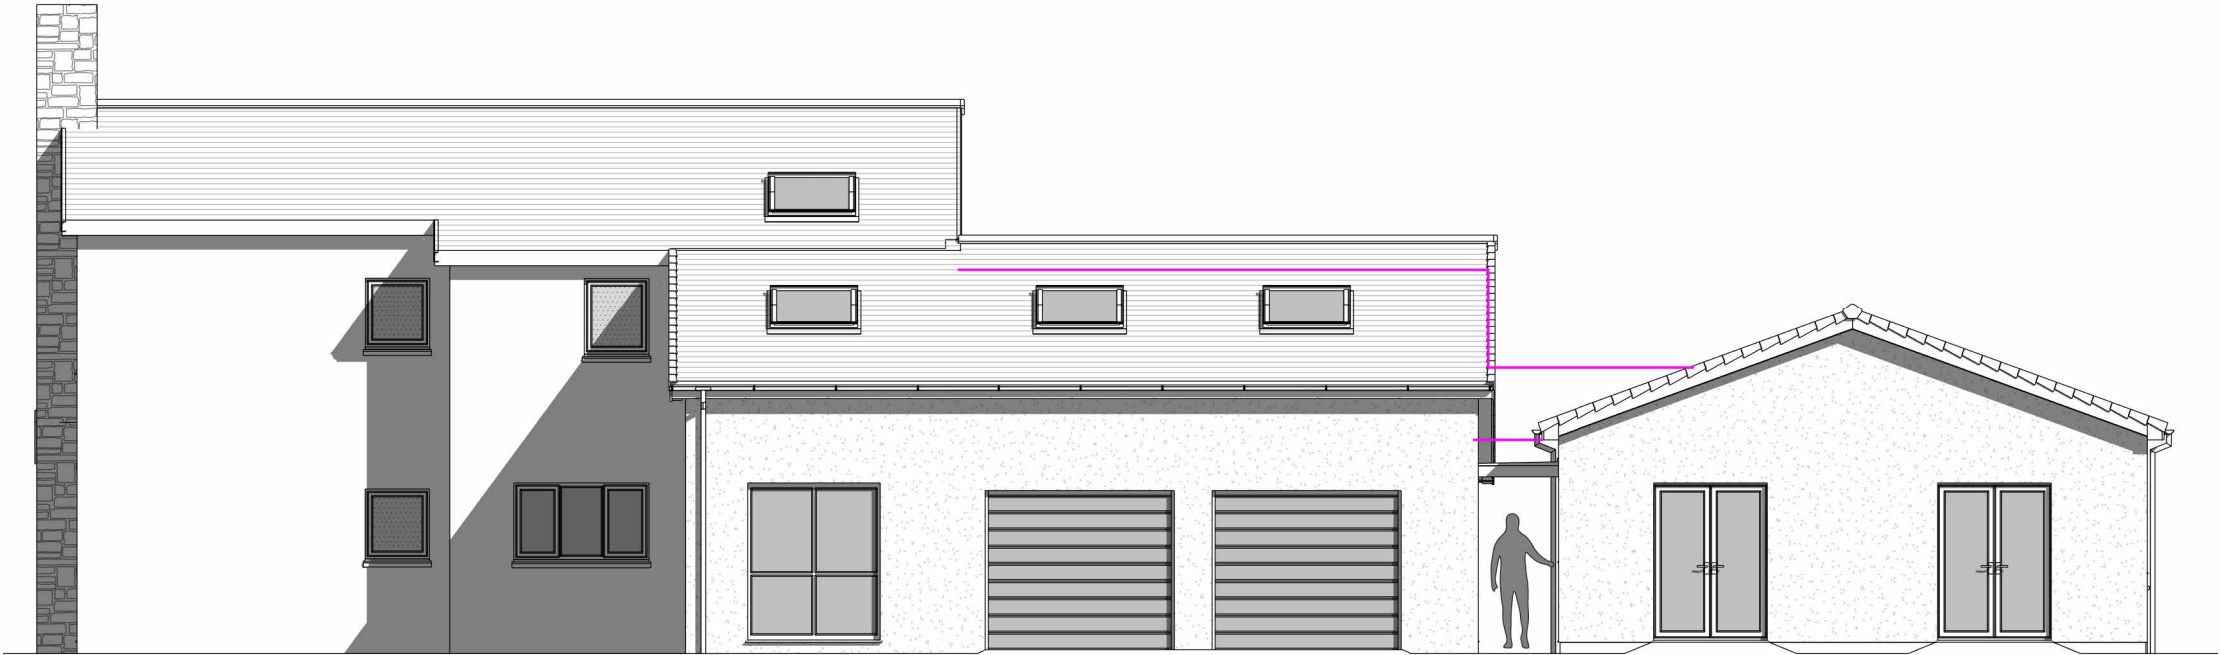

01 Proposed Rear Elevation
1 : 100

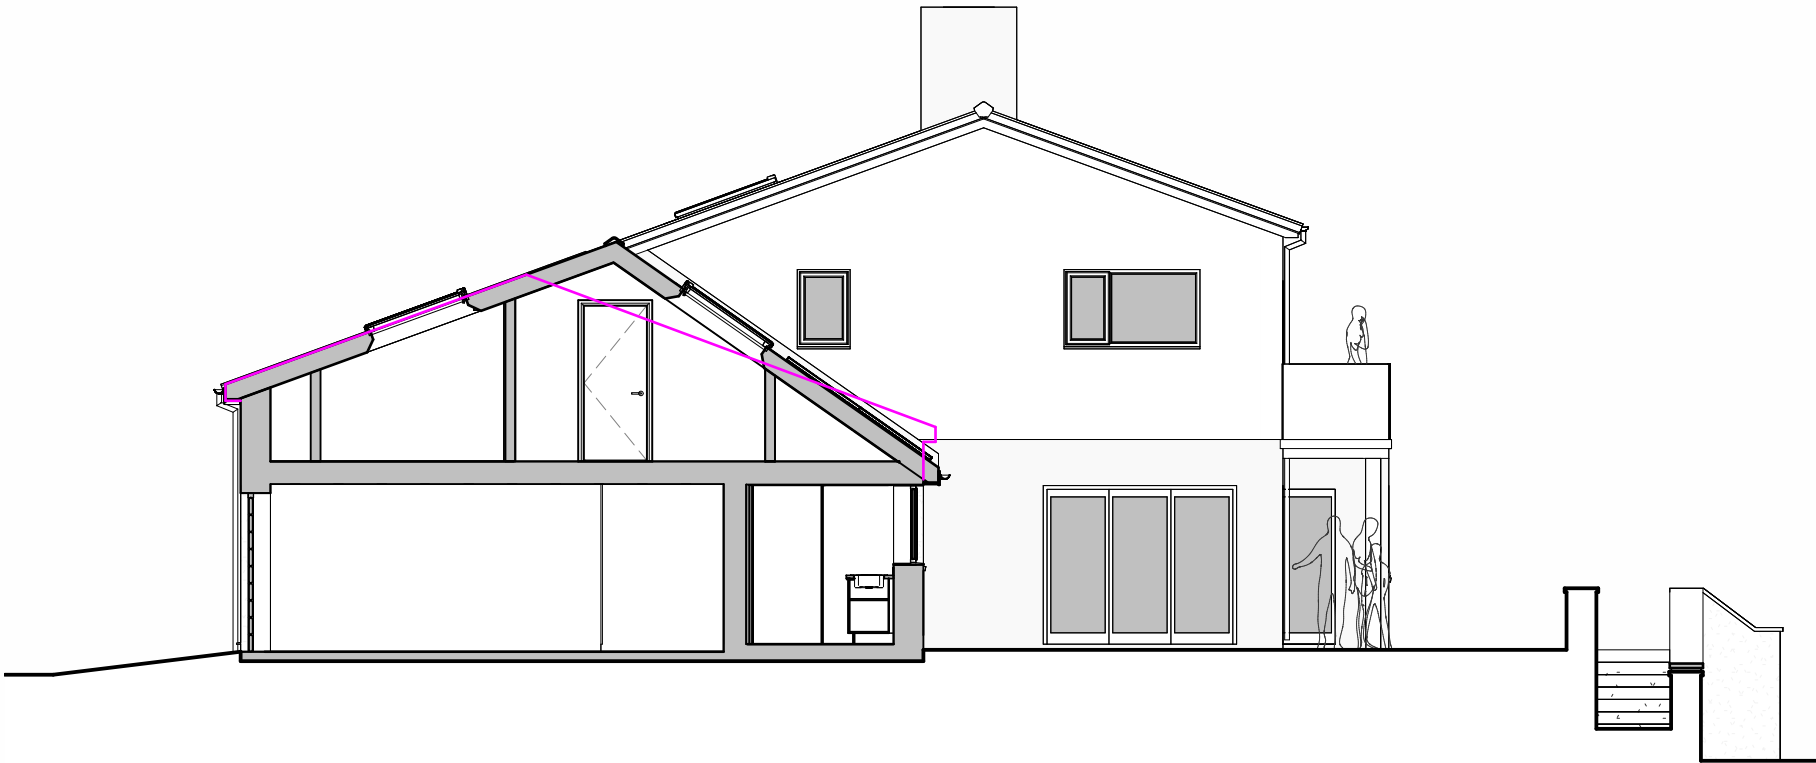

02 Proposed Side Elevation
1 : 100

CHAMBERLAIN
MOSS
KING
architecture

97a Glebe Street | Penarth
Vale of Glamorgan | CF64 1EE
T: 02920 306400
chamberlainkingmoss.co.uk

ProjectY Goedwig Cardiff Road
Treharris

Project numberPC26/01

ClientMr. P. Lineham

TitleProposed Rear and Side Elevation

Drawing numberP06

Scale1 : 100 at A3

Revision

Status**PLANNING**

DrawnPC

Date08.01.26

Notes

Do not scale from this drawing. Use figured dimensions only, which are displayed in millimeters unless stated otherwise.
The contractor is requested to check all dimensions before work is put in hand. Any discrepancies within the drawing should be reported prior to commencement of works.

Copyright of this drawing belongs solely to CMKA Ltd. This drawing must only be used for the purpose for which it is supplied and its contents must not be reproduced for any purpose without written permission.