


George and Co.

Land at Celtic Bunkhouse,
10 School Rd, Troedyrhiw,
Merthyr Tydfil, CF48 4JS.

932. 03	first floor plan		
planning	1:50 @ A3	May 23	AJ
George + Co Crownford House, Swan Street, Merthyr Tydfil, Mid Glamorgan, Wales, CF47 8EU TEL 07830328652 hello@georgeandco.studio			
drawn: Stuart Price, 06/06/2023		checked: George and Co.	

43.3 sqm per floor, per dwelling

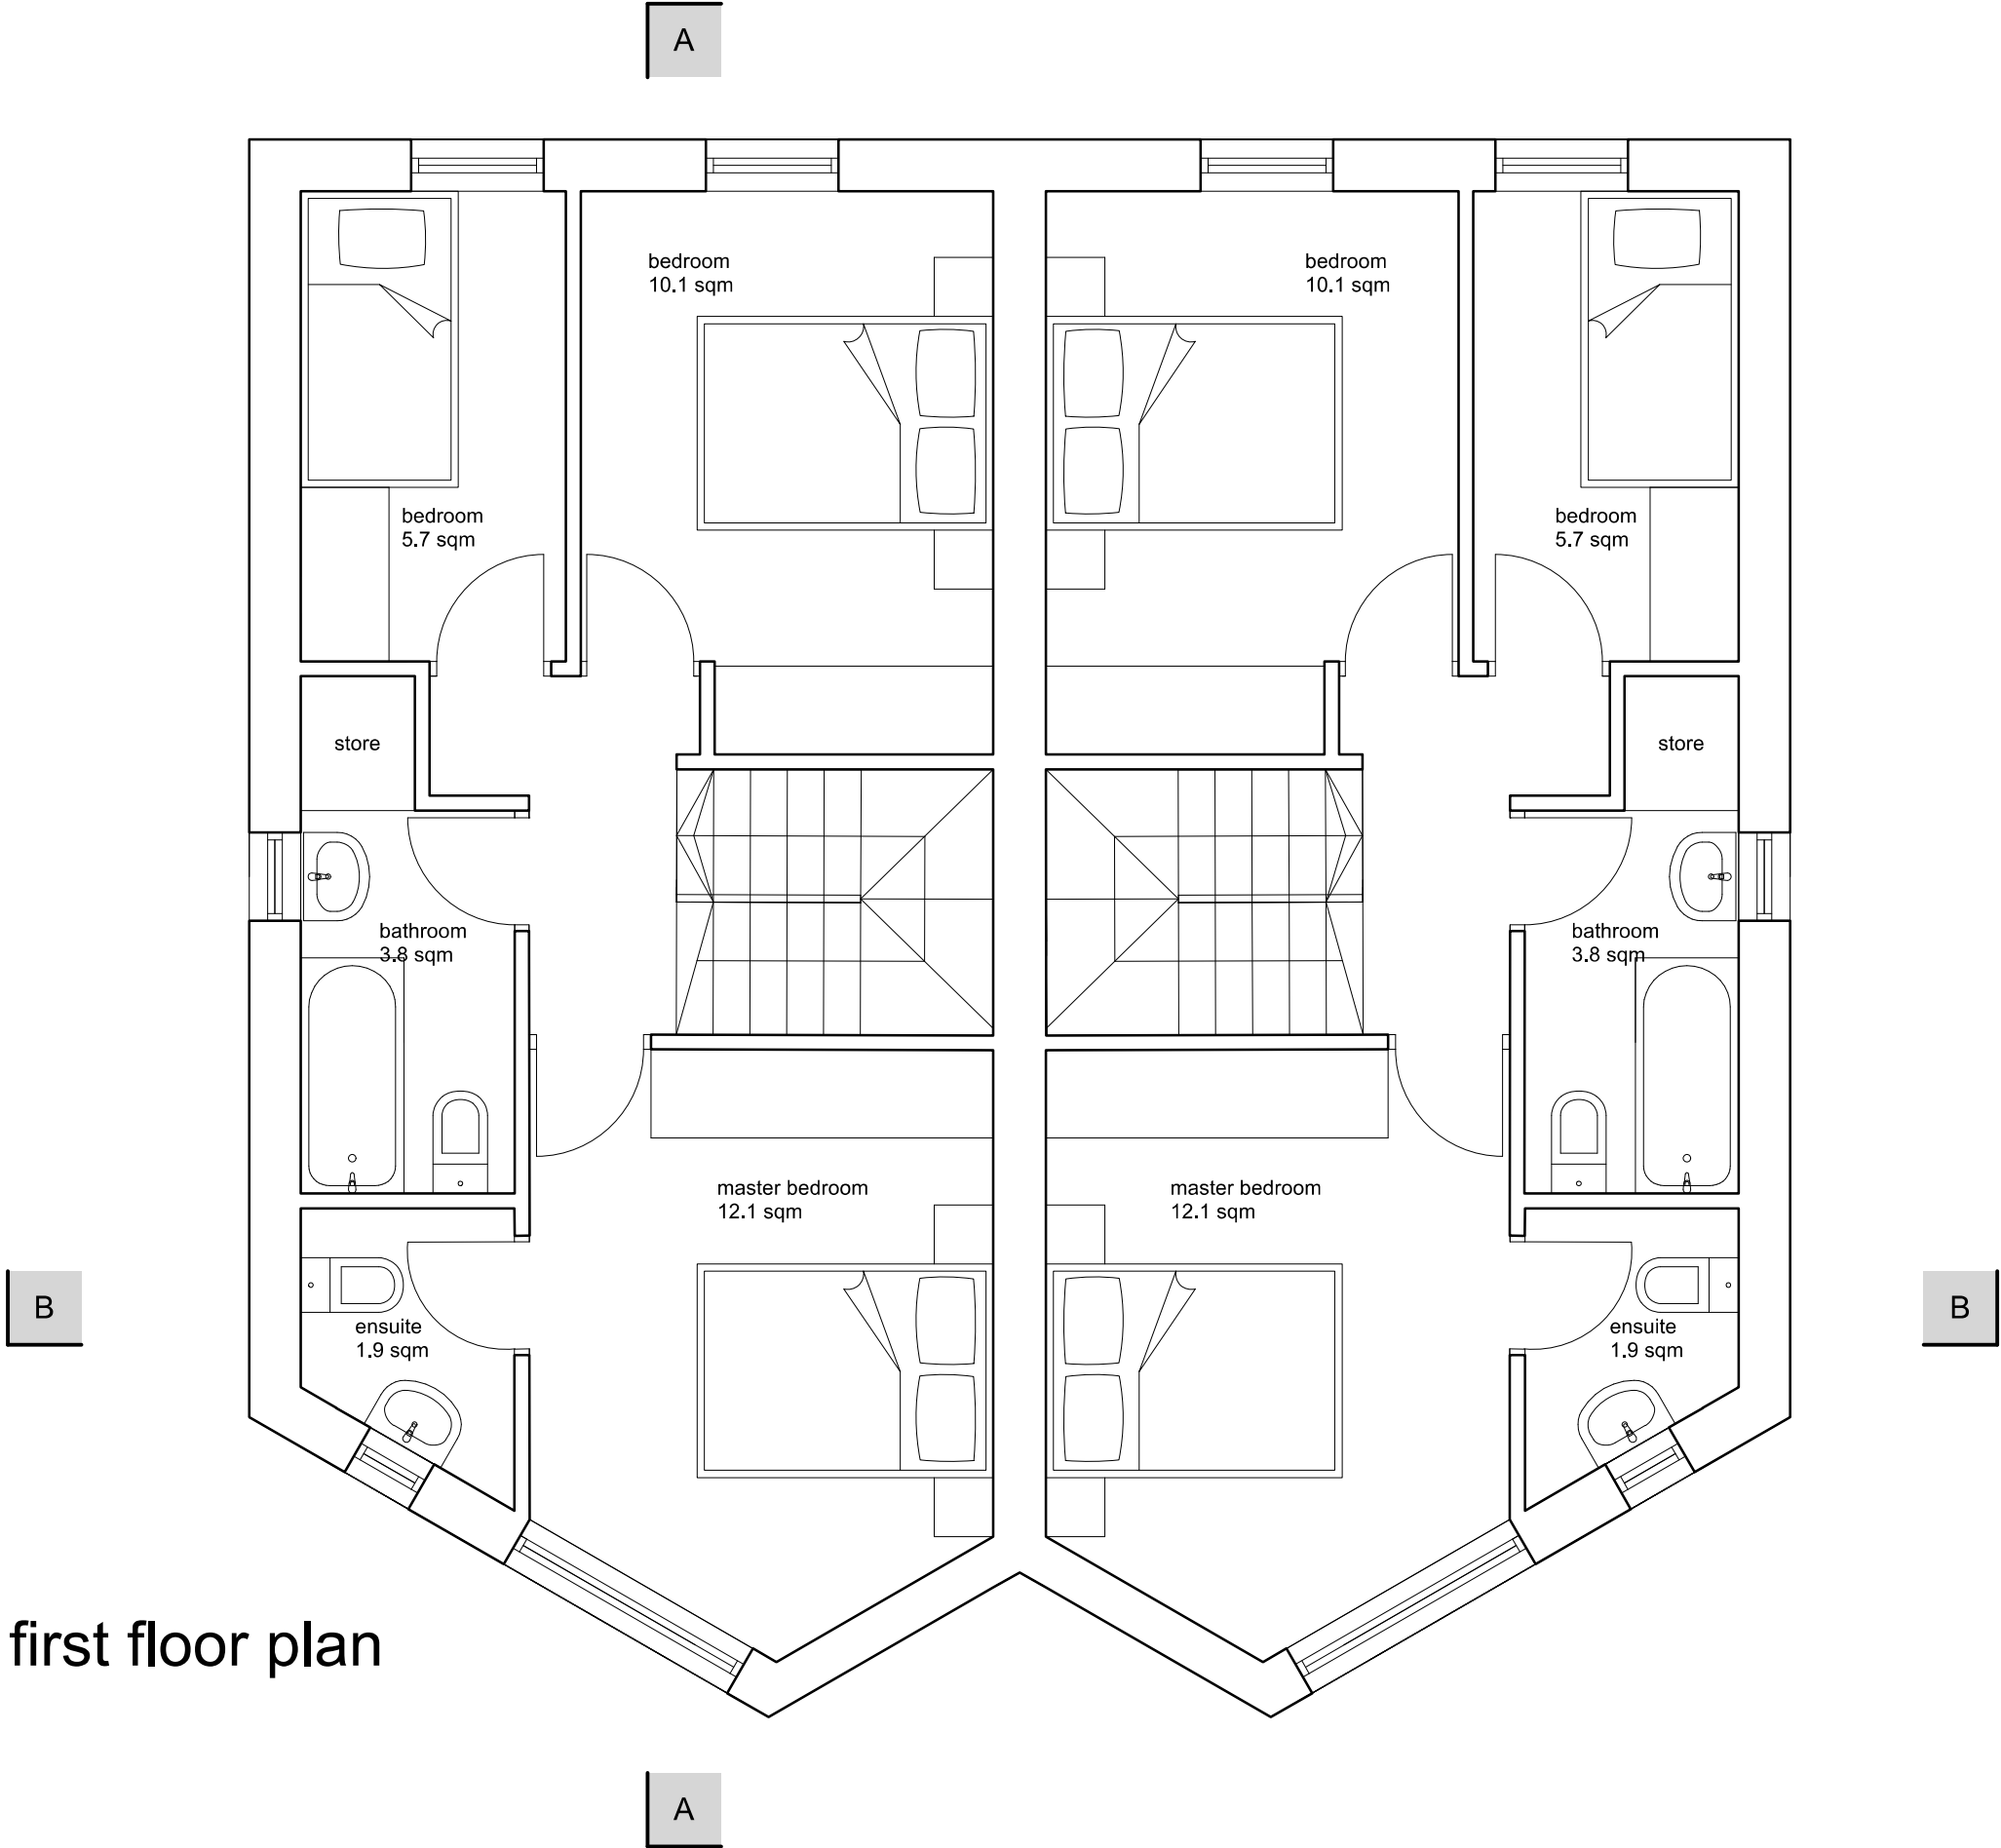

first floor plan