



George and Co.
 Land at Celtic Bunkhouse,
 10 School Rd, Troedyrhiw,
 Merthyr Tydfil, CF48 4JS.

932. 04	second floor plan		
planning	1:50 @ A3	May 23	AJ
George + Co Crownford House, Swan Street, Merthyr Tydfil, Mid Glamorgan, Wales, CF47 8EU TEL 07830328652 hello@georgeandco.studio			
drawn by AJ & AJ		drawn by George and Co.	

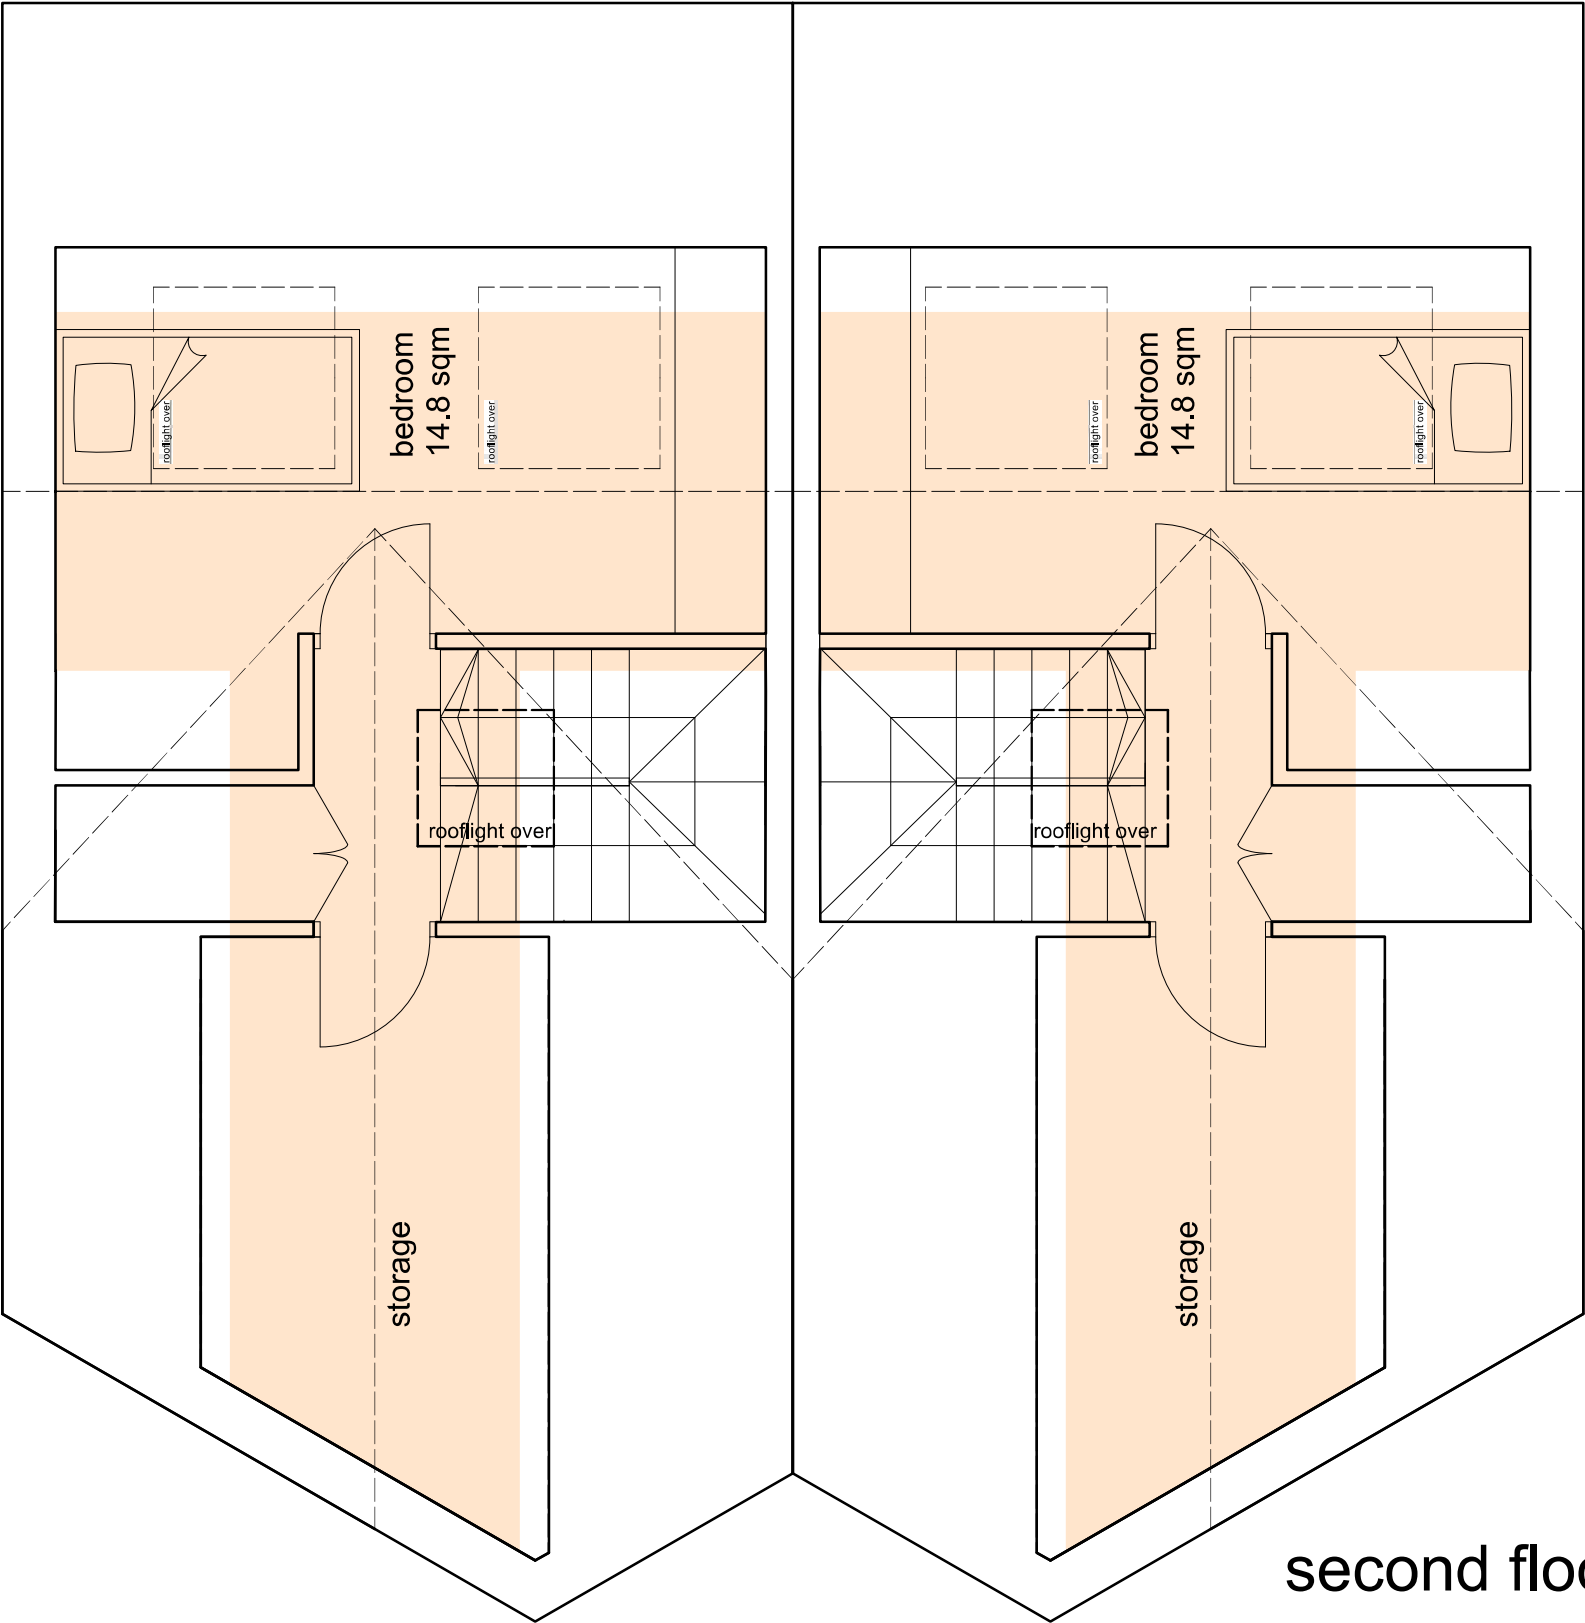

second floor plan

21.3 sqm (1800mm head height) per floor, per dwelling