


SIGNAGE KEY: -

A FREESTANDING INTERNALLY ILLUMINATED 6M HIGH DOUBLE FACED DOUBLE POLE BOUNDARY SIGN [SEE DRWG 150471 P(1)42]

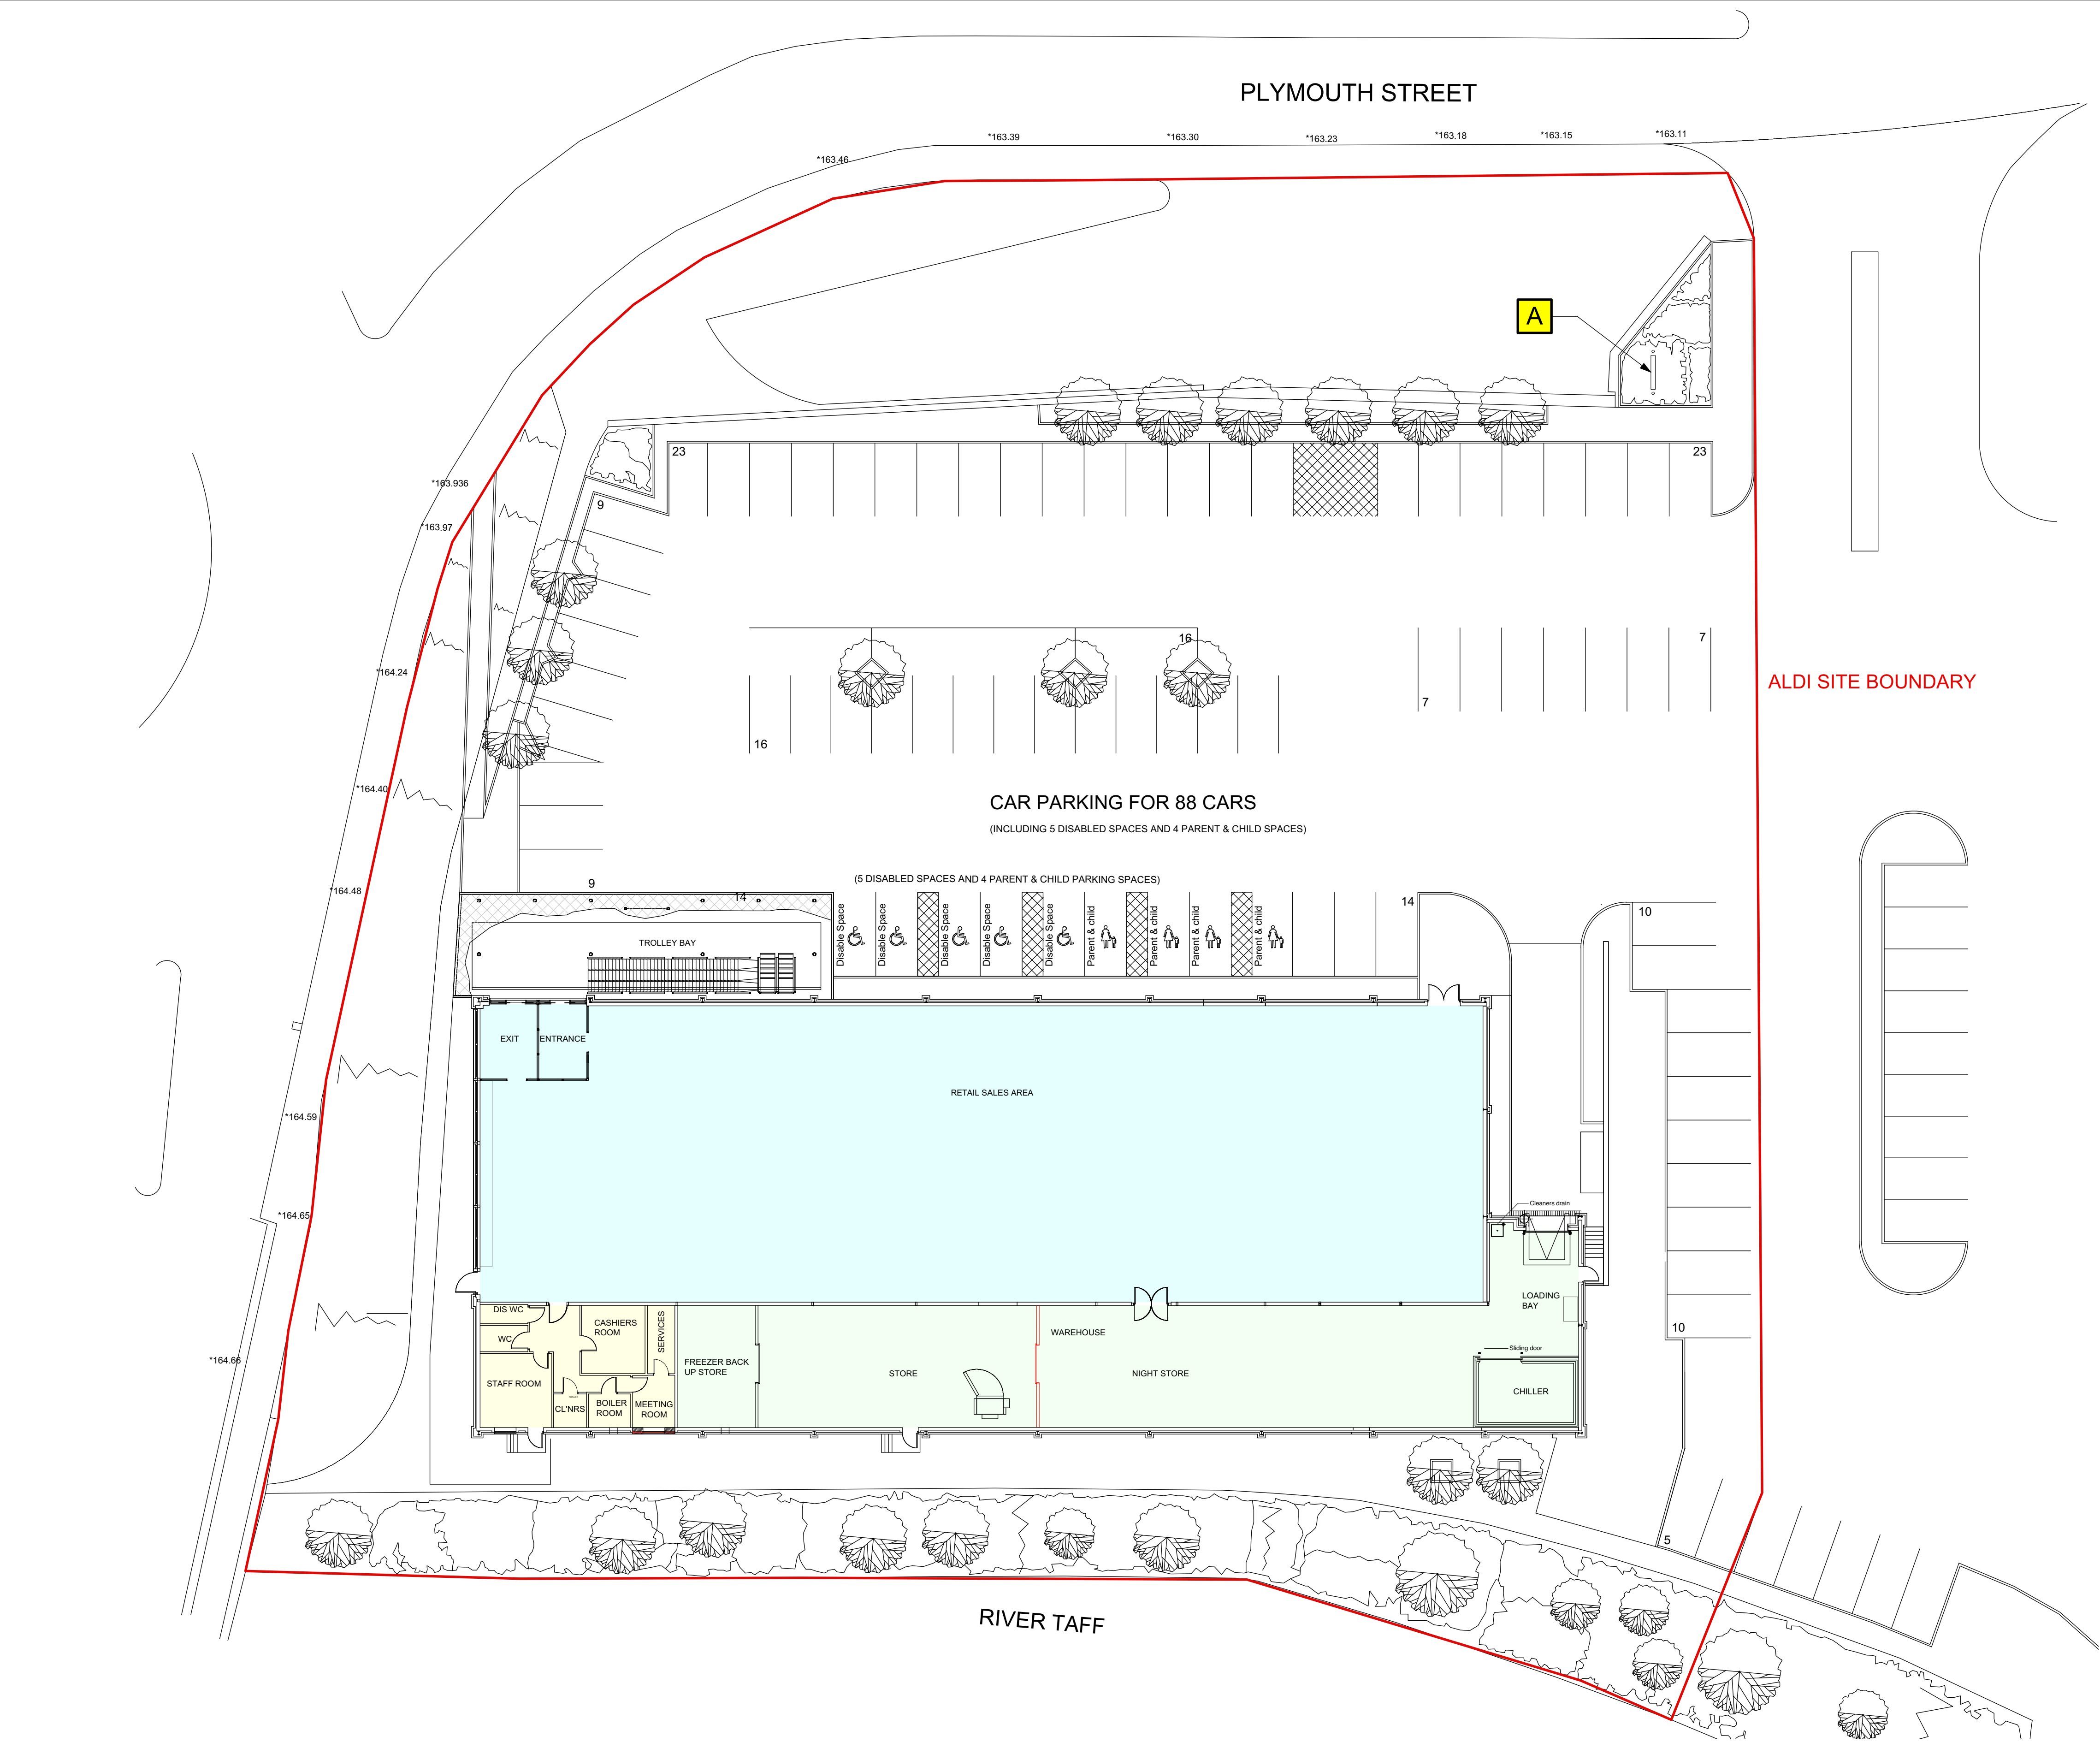

Scale = 1:200 @ A1



Kendall Kingscott

Chartered Architects
Chartered Building Surveyors
Interior Designers
CDM Co-ordinators

Glentworth Court, Lime Kiln Close
Stoke Gifford, Bristol BS34 8SR
+44 (0)117 931 2062
www.kendallkingscott.co.uk

Project: Aldi Stores, Merthyr Tydfil
20 Year Refurbishment

Client: Aldi Stores Ltd

Scale: 1:200
Paper Size: A1
Filename: 150471 P(1)41
© Copyright. Do not scale this drawing.

Rv. Date By Ap Note

Drawing Title: Proposed Signage - Site Plan

Project No. 150471 P(1)41
Drawing No. -

Date: 20/10/15
Drawn: CH
Checked: AG
Status: PLANNING
Check all dimensions and levels on site.

Only to be used on the site for which designed. The electronic transmission of design/information contained in this drawing is carried out entirely at the User's risk and Kendall Kingscott Ltd. will have no liability for any errors or inaccuracies arising therefrom. The production of amended or updated information from the said design/information by the User is entirely the responsibility of the User and Kendall Kingscott Ltd. shall have no responsibility to respect thereof whatsoever.