


NORTH EAST ELEVATION FACING CAR PARK



NORTH WEST ELEVATION

SOUTH EAST ELEVATION

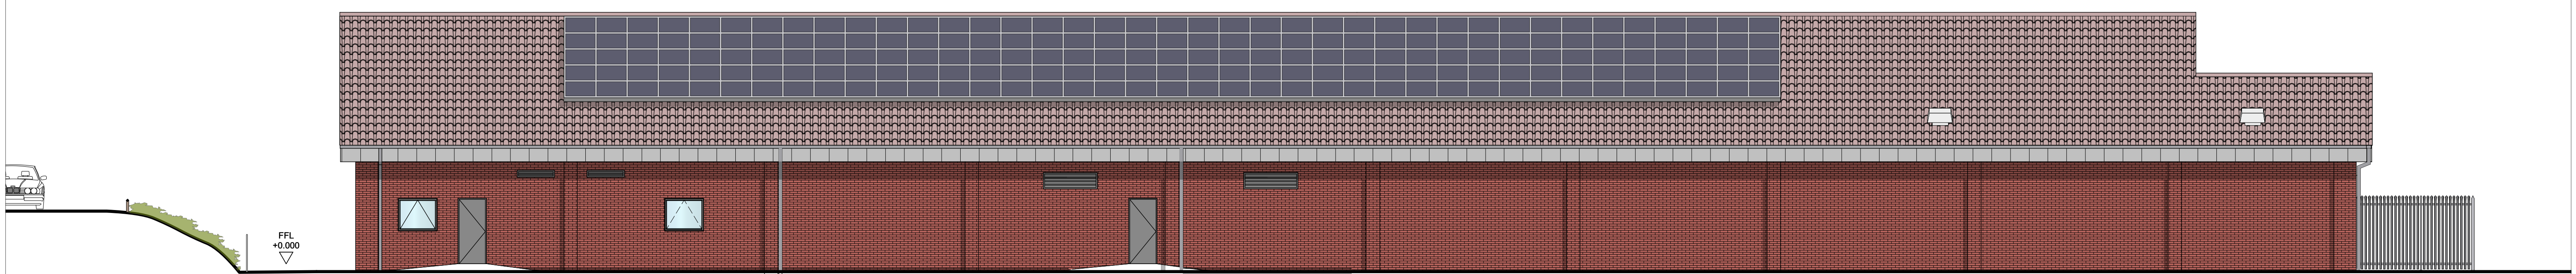

SOUTH WEST ELEVATION

SIGNAGE KEY

A BUILDING ENTRANCE SIGNAGE
1 N° VINYL FILM LOGO APPLIED TO GLASS OF NEW ENTRANCE LOBBY

B OPENING TIMES PANEL AND IMAGE
VINYL FILM GRAPHIC APPLIED TO SHOPFRONT GLAZING

C ALDI PROPOMOTIONAL IMAGE. DIBOND (ALUMINIUM COMPOSITE)
GRAPHIC BOARD MOUNTED TO EXTERNAL WALL (INDICATIVE ONLY, SUBJECT TO CHANGE)

0 5 10 15 20 25 30 M

Scale 1:100 at A1



Chartered Architects
Chartered Building Surveyors
Interior Designers
CDM Services

Project
Plymouth St, Merthyr Tydfil
Store Extension

Client
Aldi Stores Ltd

Glentworth Court, Lime Kiln Close
Stoke Gifford, Bristol BS34 8SR
+44 (0)117 931 2062
www.kendallkingscott.co.uk

Scale
1:100

Paper Size
A1

Filename
170629 Merthyr Tydfil ADVERT.vwx

© Copyright
Do not scale the drawing

Date	18/05/23	Drawn	JS	Checked	GS	Status	Reference to existing signage removed. Annotations updated to suit.
Rev	16/03/23	Date	JS	GS	By	Ap	First Issue
Drawing Title							Proposed Elevations
Project Number							Permanent Signage
Drawing Number							Revision
170629-1701							P02
Date							16/03/23
Drawn							JS
Checked							GS
Status							PLANNING

Check all dimensions and levels on site

Only to be used on the site for which designed. The electronic transmission of design information contained in this drawing is carried out entirely at the User's risk and Kendall Kingscott Ltd. shall have no liability for any errors or inaccuracies arising therefrom. This production of amended or updated information from the user design information by the User is entirely the responsibility of the User and Kendall Kingscott Ltd. shall have no responsibility in respect thereof whatsoever.