



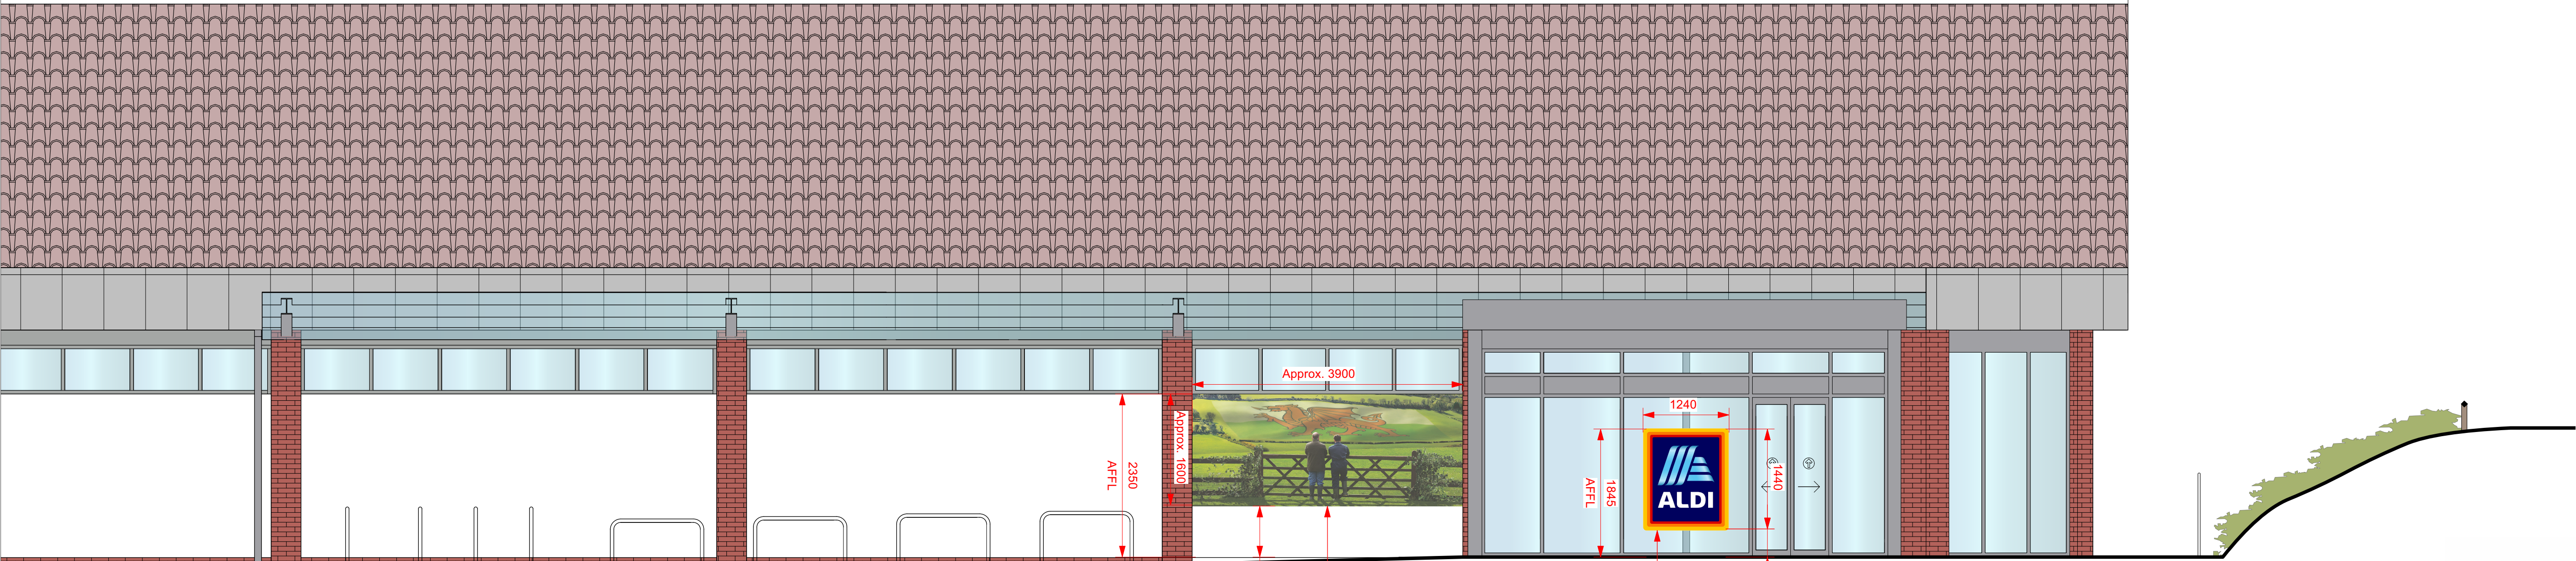

NORTH EAST ELEVATION FACING CAR PARK

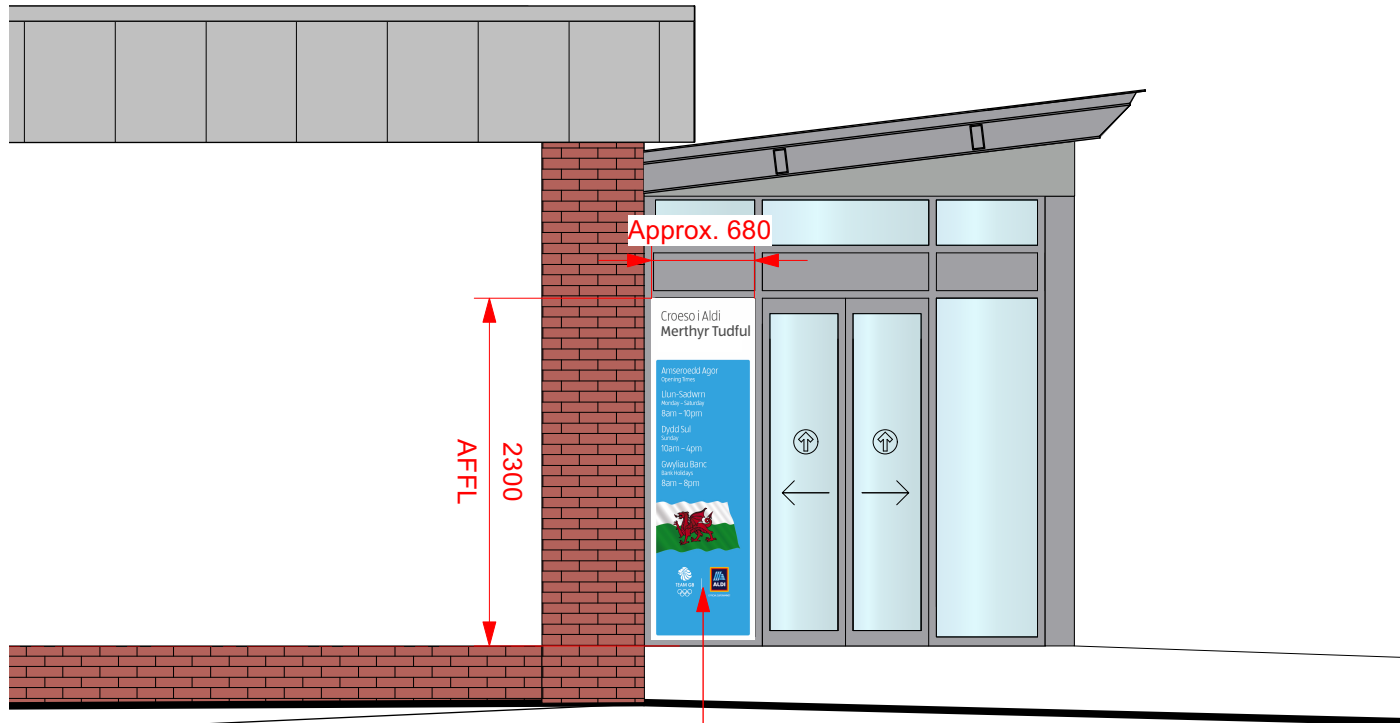

SOUTH EAST ELEVATION

SIGNAGE KEY

- A** BUILDING ENTRANCE SIGNAGE
1 N° VINYL FILM LOGO APPLIED TO GLASS OF NEW ENTRANCE LOBBY
- B** OPENING TIMES PANEL AND IMAGE
VINYL FILM GRAPHIC APPLIED TO SHOPFRONT GLAZING
- C** ALDI PROPOMOTIONAL IMAGE. DIBOND (ALUMINIUM COMPOSITE)
GRAPHIC BOARD MOUNTED TO EXTERNAL WALL (INDICATIVE ONLY, SUBJECT TO CHANGE)

Croeso i Aldi
Merthyr Tudful

Amseroedd Agor
Opening Times

Llun-Sadwrn
Monday – Saturday
8am – 10pm

Dydd Sul
Sunday
10am – 4pm

Gwyliau Banc
Bank Holidays
8am – 8pm



Opening Times vinyl graphic applied
to shopfront glazing
(Indicative and Not To Scale)

0 5.0 7.5 10.0 12.5 15.0 M
Scale 1:50 at A1

Kendall Kingscott



Chartered Architects
Chartered Building Surveyors
Interior Designers
CDM Services

Glentworth Court, Lime Kiln Close
Stoke Gifford, Bristol BS34 8SR
+44 (0)117 931 2062
www.kendallkingscott.co.uk

Project
Plymouth St, Merthyr Tydfil
Store Extension
Client
Aldi Stores Ltd
Scale
1:50
Paper Size
A1
Filename
170629 Merthyr Tydfil Advert.vwx
© Copyright
Do not scale the drawing

P02 18/05/23 JS GS Reference to existing signage removed. Annotations updated to suit.
P01 16/03/23 JS GS First Issue
Rev Date By Ap Note

Drawing Title
Proposed Elevations
Entrance Signage
Project Number
170629-1702
Drawing Number
P02
Revision
Date
16/03/23
Drawn
JS
Checked
GS
Status
PLANNING
Check all dimensions and levels on site