




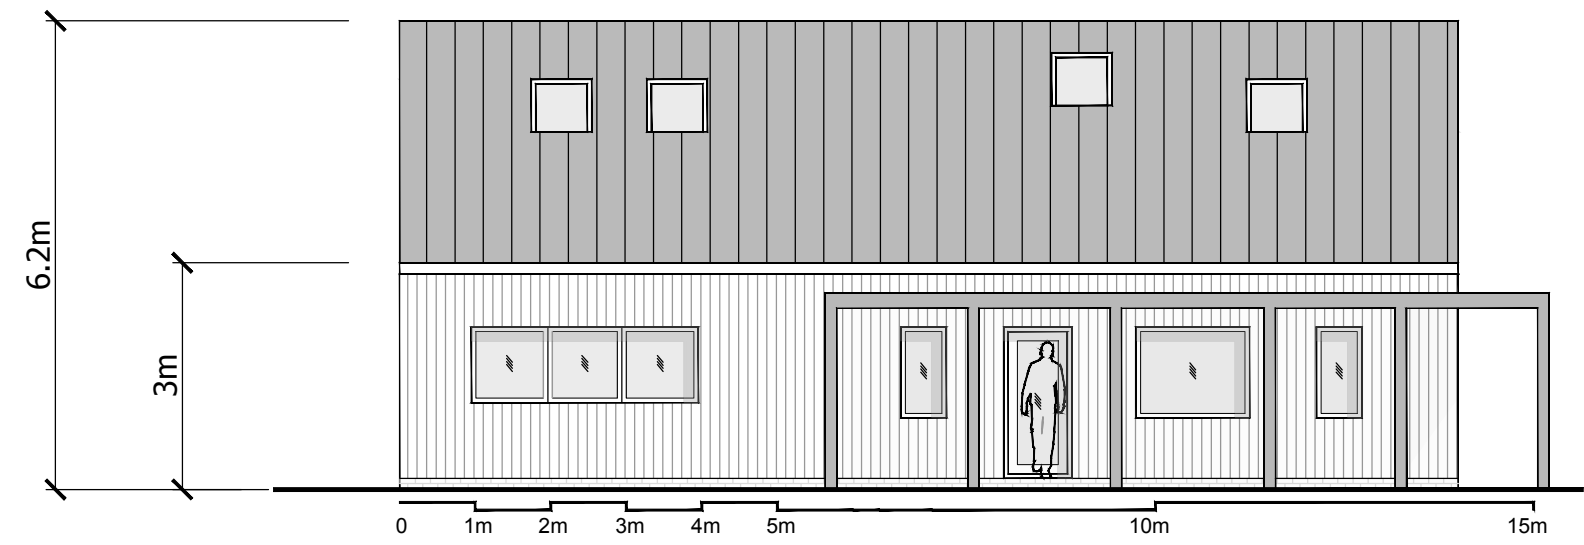

SOUTH ELEVATION

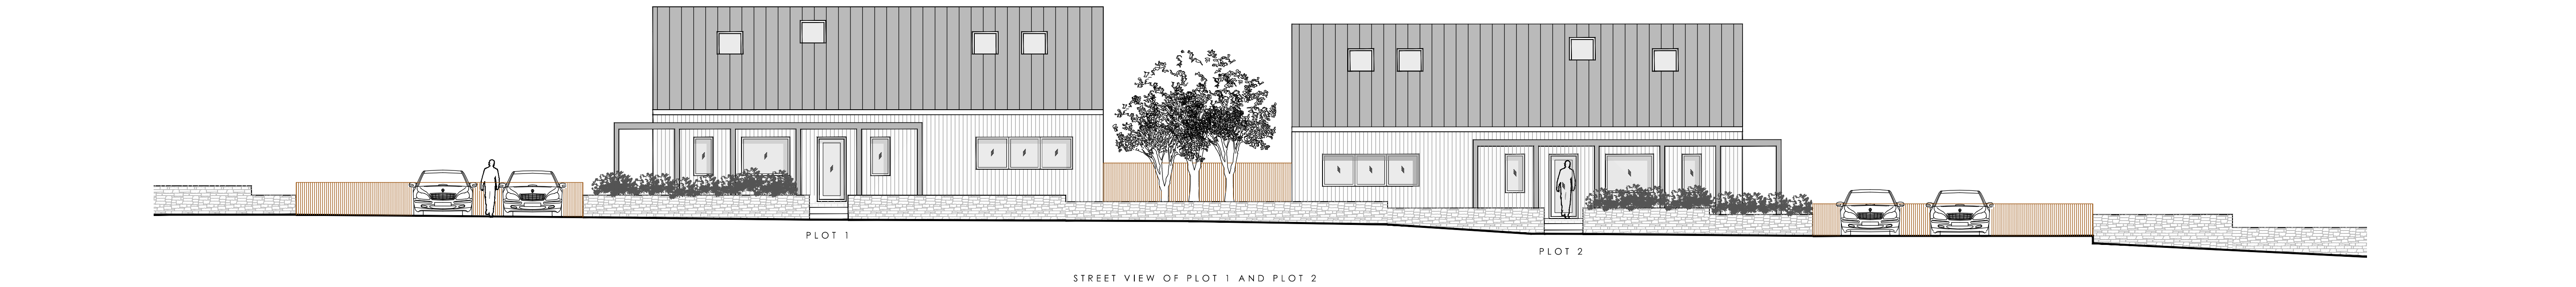

WEST ELEVATION

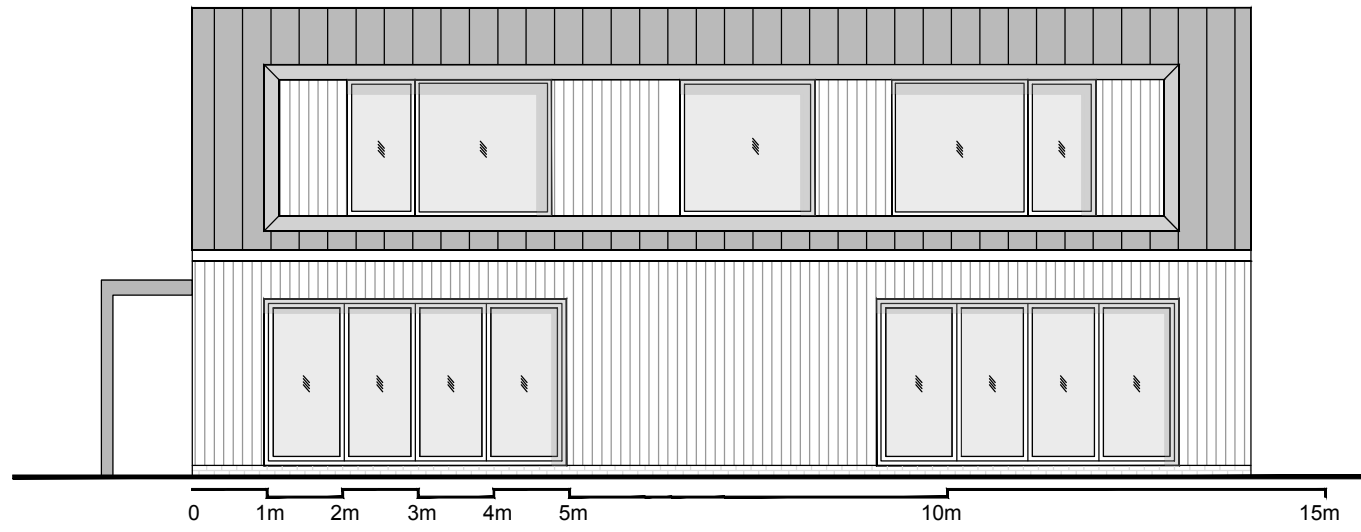

NORTH ELEVATION



EAST ELEVATION

Materials:
Walls - Larch cladding (vertical boarding with channel gap)
Roof - Stainless steel standing seam roof. Catnic SSR3 (RAL 7016 Anthracite Grey)
Windows - Aluminium casements (RAL 7016 Anthracite Grey)
Door - Aluminium with central glazing (Obscure) (RAL 7016 Anthracite Grey)
Rain - Stainless steel square section guttering and down pipes (RAL 7016 Anthracite Grey)
Canopy / Brise Soleil - Timber (Painted Tikkuila Valti Opaque RAL 7016 Anthracite Grey)
Rear Dormer - Stainless steel standing seam. Catnic SSR3 as per roof with timber cladding inlays

CLIENT: D. ABRAHAM			
SITE: LAND ADJ 107 HEOLGERRIG,			
PROJECT:			
RESERVED MATTERS / P/2018/0105			
PROPOSED ELEVATIONS - PLOT 2			
DRAWN GJH	CHECKED GJH	SCALE 1:100	DATE MAY/21
PRELIMINARY TENDER ASSEMBLY	☒ ☐ ☐	Job No. 0034 Drawing No. 002.PROP.ELV.2	Rev. A