



- KEY:
- 1 FRONT ENTRANCE
 - 2 STUDY/OFFICE
 - 3 UTILITY
 - 4 BACK DOOR
 - 5 LOUNGE
 - 6 HALL
 - 7 STAIRS
 - 8 DINING
 - 9 KITCHEN
 - 10 LARDER
 - 11 W.C
 - 12 CLOAK
 - 13
- OBS - OBSCURE GLAZED

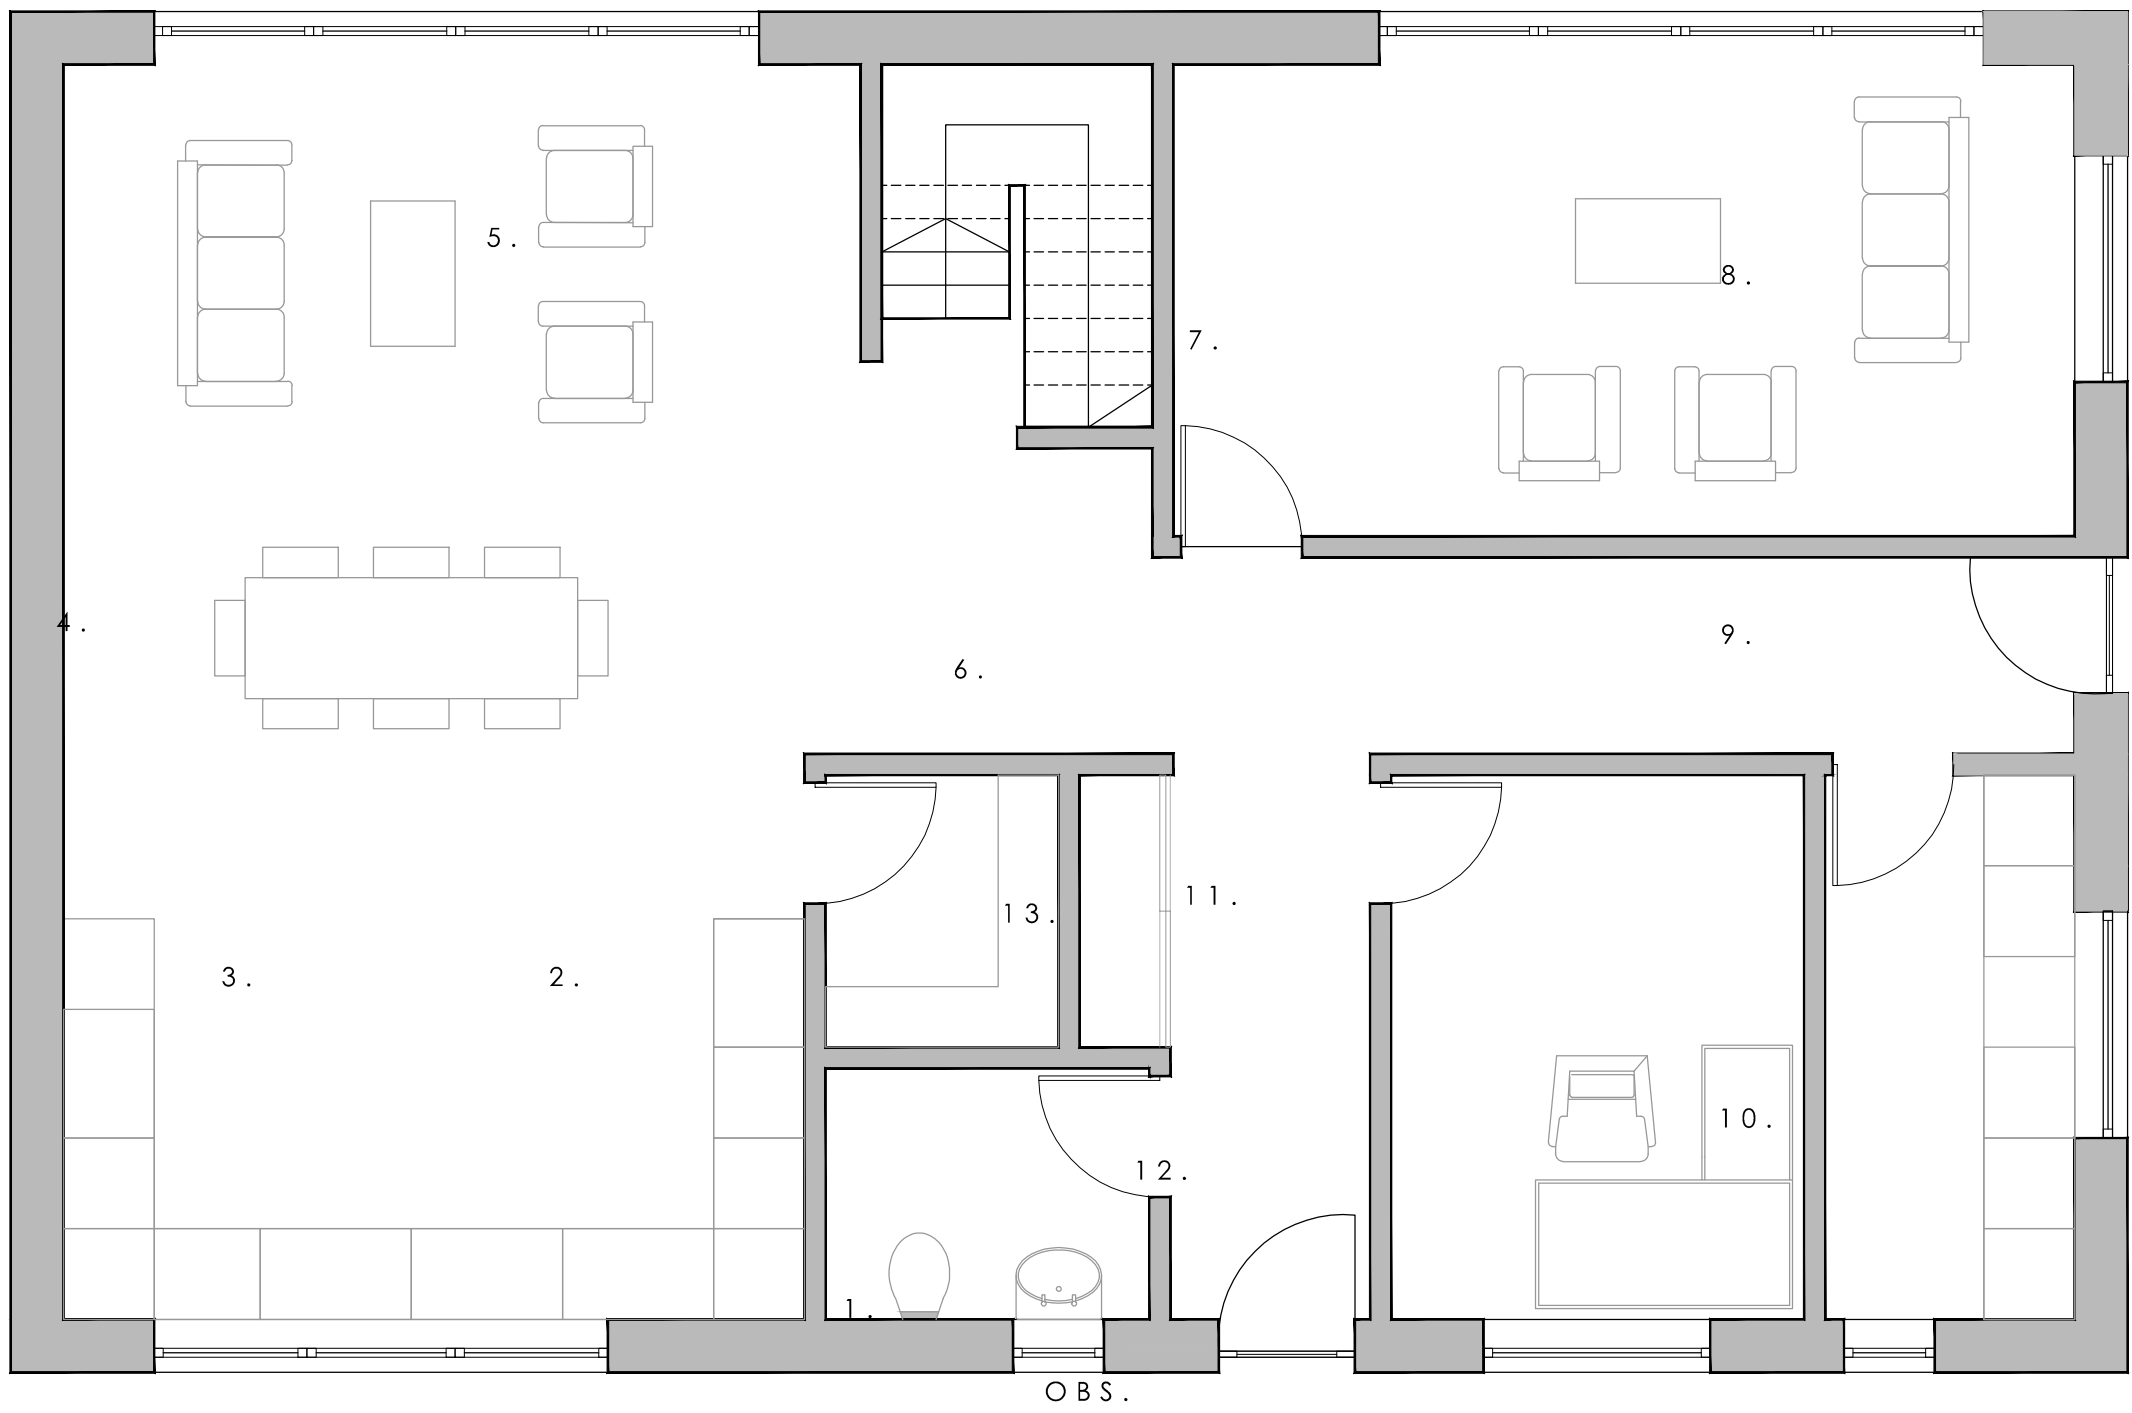


GROUND FLOOR

- KEY:
- 1 STAIRS
 - 2 LANDING
 - 3 MASTER BEDROOM
 - 4 MASTER EN SUITE
 - 5 MASTER DRESSING
 - 6 DRESSING
 - 7 SHOWER ROOM
 - 8 BEDROOM
- OBS - OBSCURE GLAZED

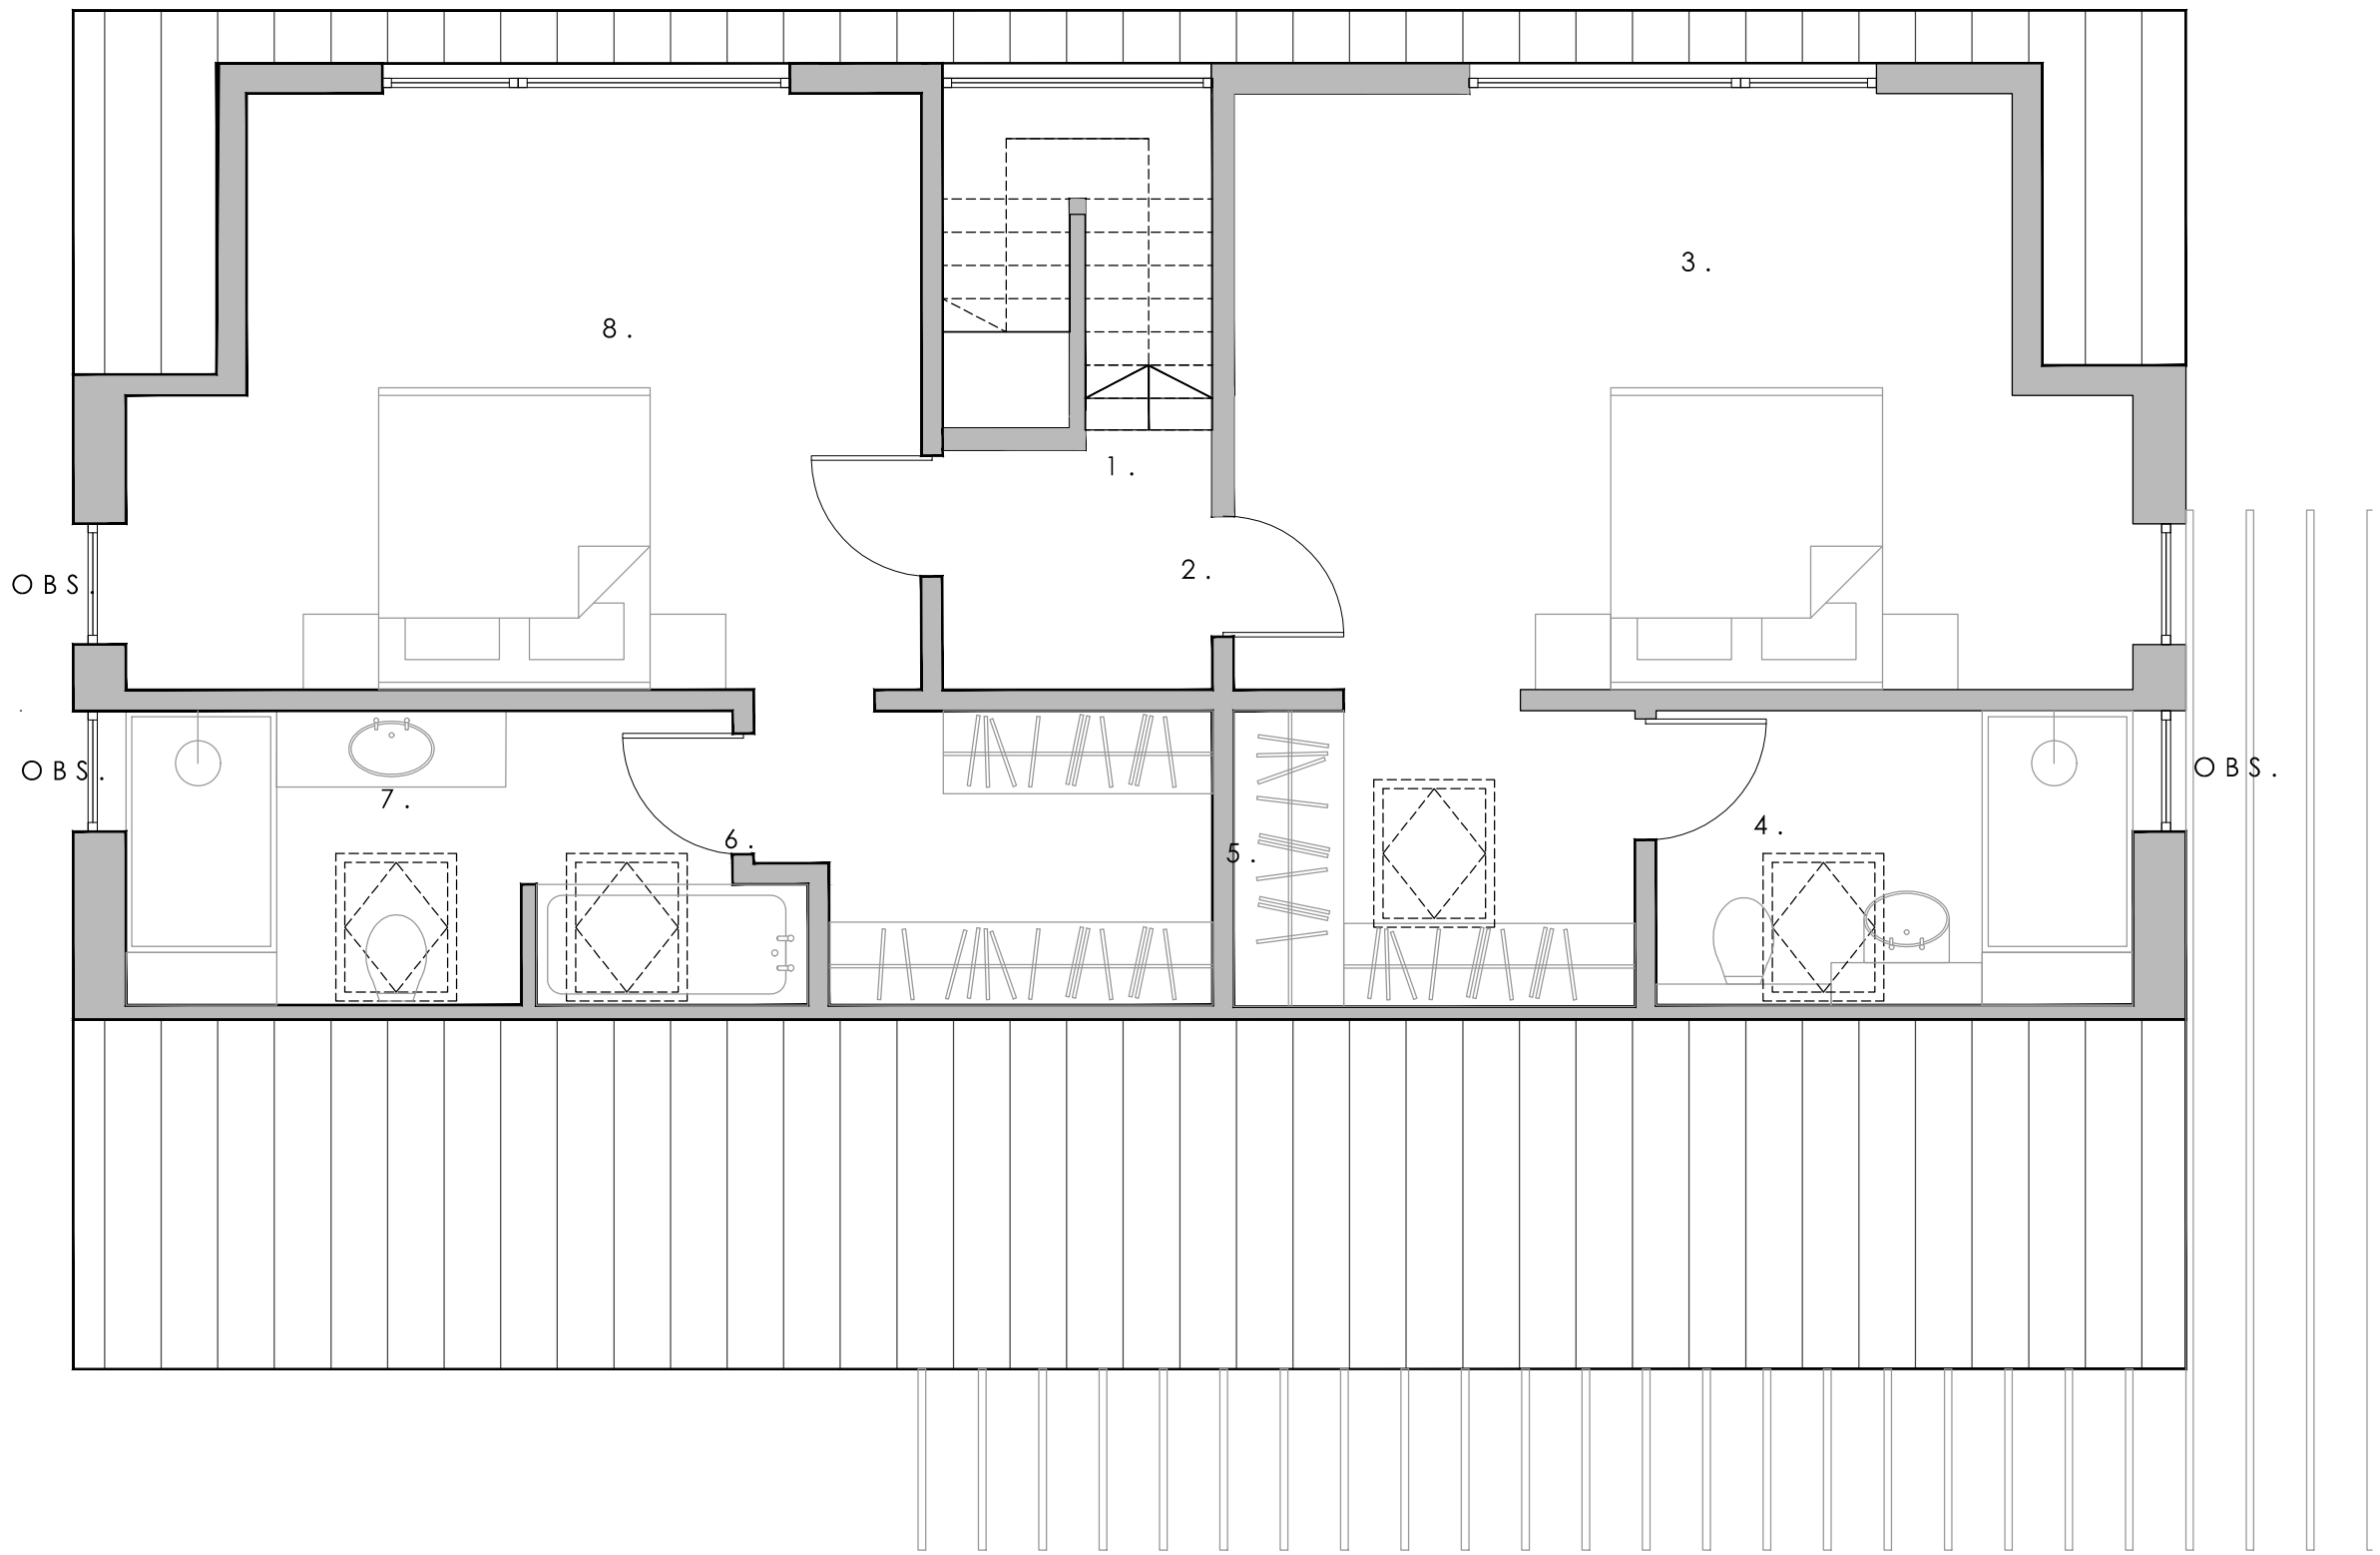

FIRST FLOOR

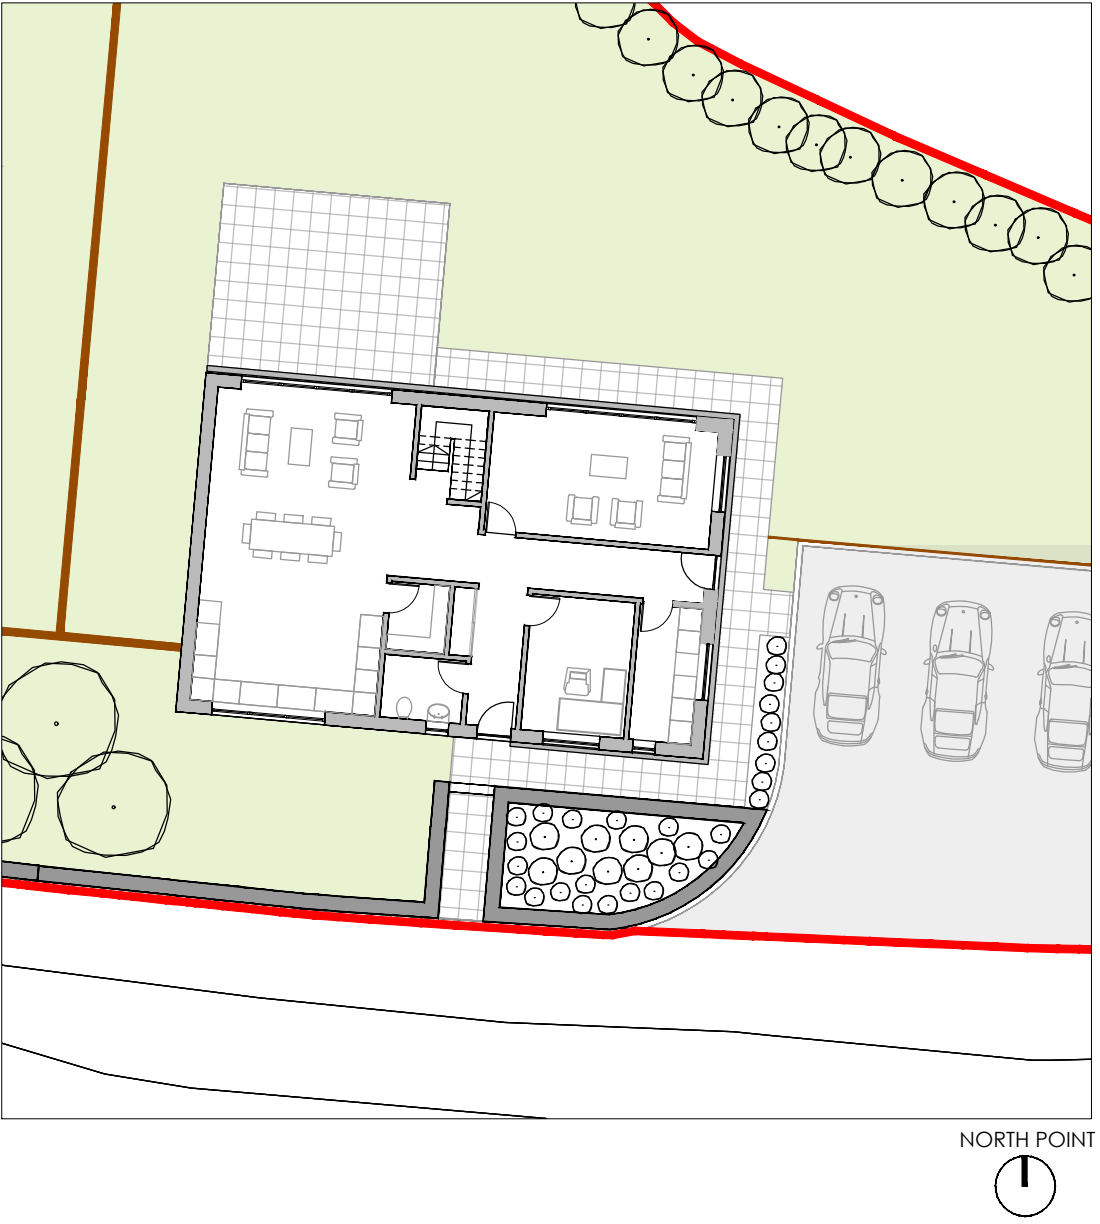

CLIENT: D. ABRAHAM			
SITE: LAND ADJ 107 HEOLGERRIG,			
PROJECT:			
RESERVED MATTERS / P/2018/0105			
PROPOSED FLOOR PLANS - PLOT 2			
DRAWN GJH	CHECKED GJH	SCALE 1:50	DATE MAY/21
PRELIMINARY TENDER ASSEMBLY	☒ ☐ ☐	Job No. 0034 Drawing No. 004.PROP.FP.2	Rev. A