




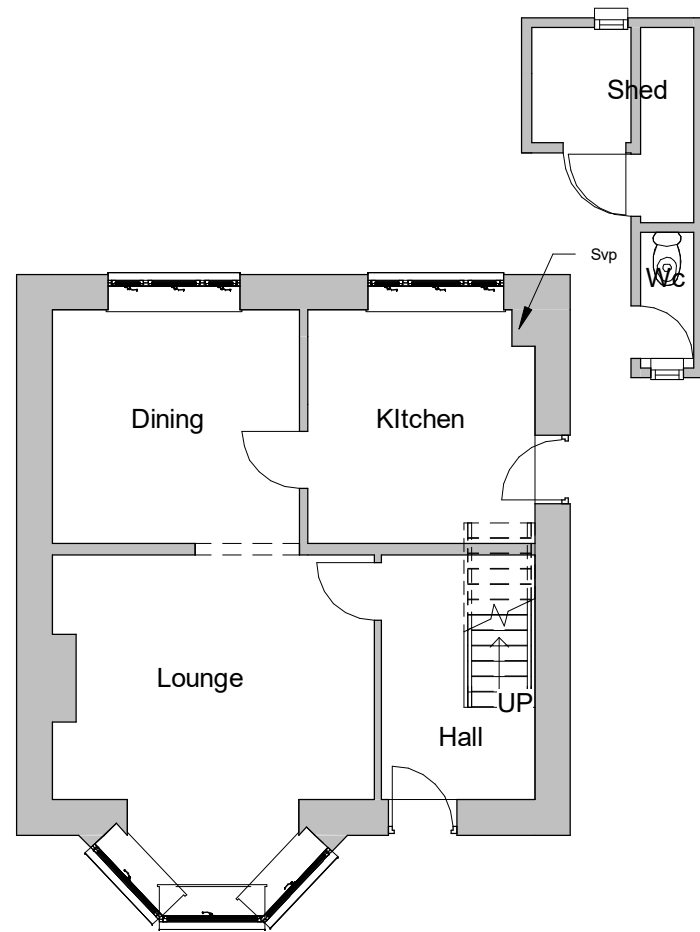

1 Existing Ground Floor
1 : 100

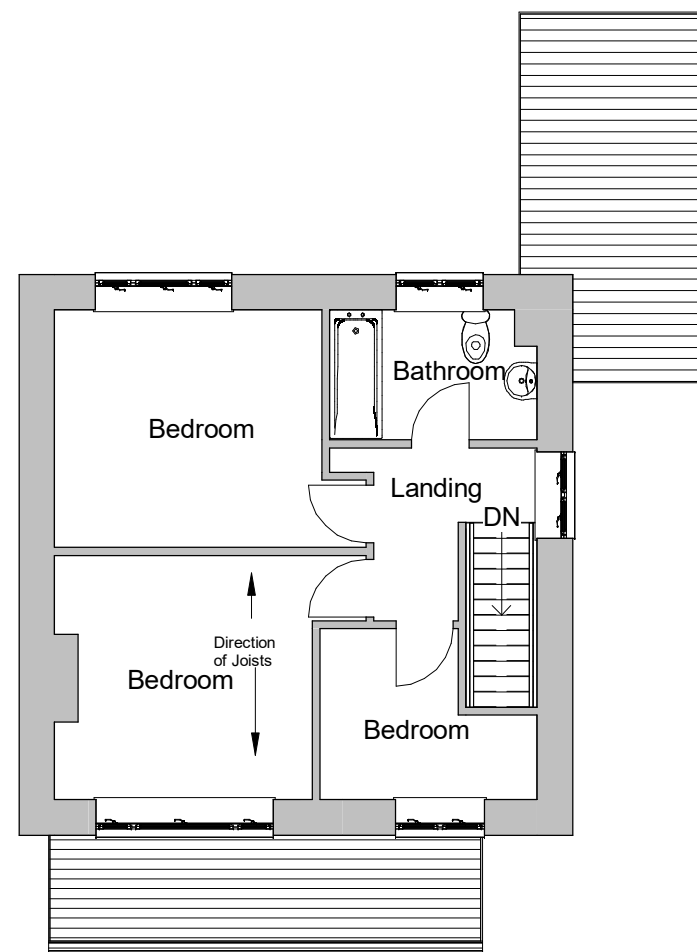

2 Existing First Floor
1 : 100

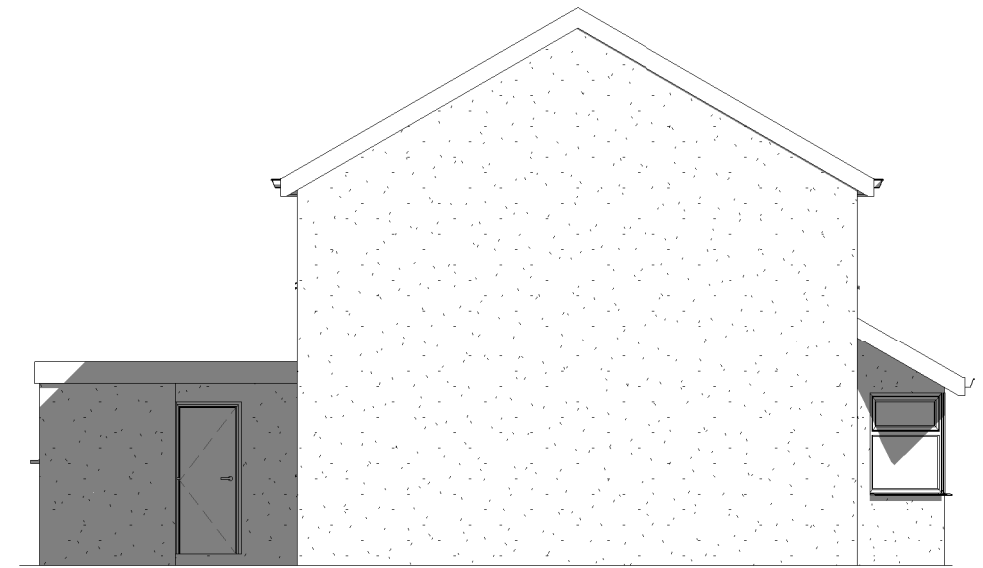


5 Existing Side 1 Elevation
1 : 100



4 Existing Rear Elevation
1 : 100




3 Existing Front Elevation
1 : 100

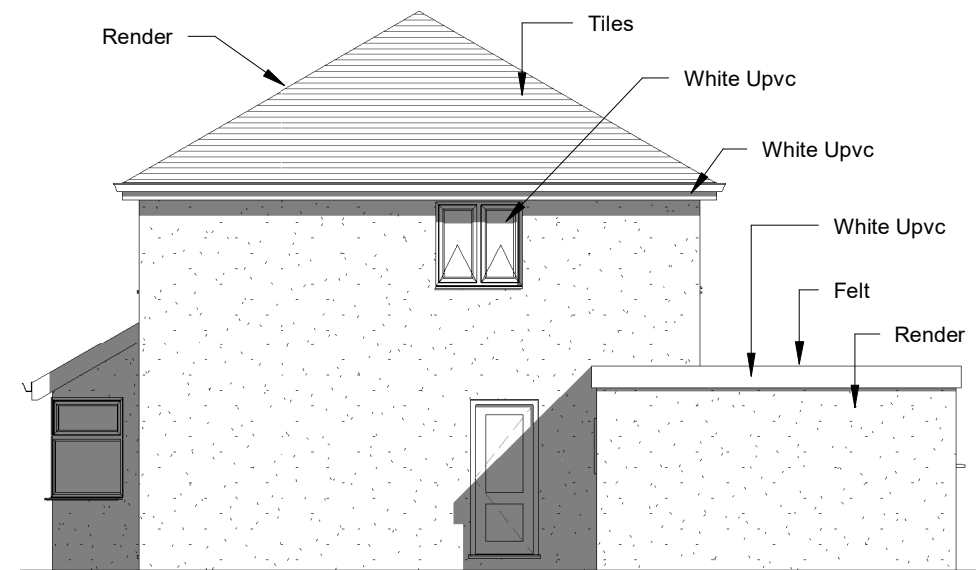


6 Existing Side 2 Elevation
1 : 100


INDIGO DESIGN (Part of 3dcadwales Ltd) 5 Ashlea Drive, Merthyr Tydfil, CF47 0NY Tele 01685 385746 Mob - 07940913216 Email: philip@3dcadwales.co.uk		
This Drawing is Copyright, Dimensions to be checked on site and not scaled from this drawing		 Indigo 3d Design
PURPOSE OF ISSUE	DRAWING NUMBER	
Planning Approval	WR-01	
PROJECT		
Single storey extension to side & rear		
SHEET		
Existing Plans & Elevations		
Address		
27 Wallhead Road, Twynyrodyn, Merthyr Tydfil. CF47 0SS		
Checked by	Drawn by	Scale (@ A3)
JH	PH	1 : 100
Rev No	Description	Date
A	Issue	10/05/2021

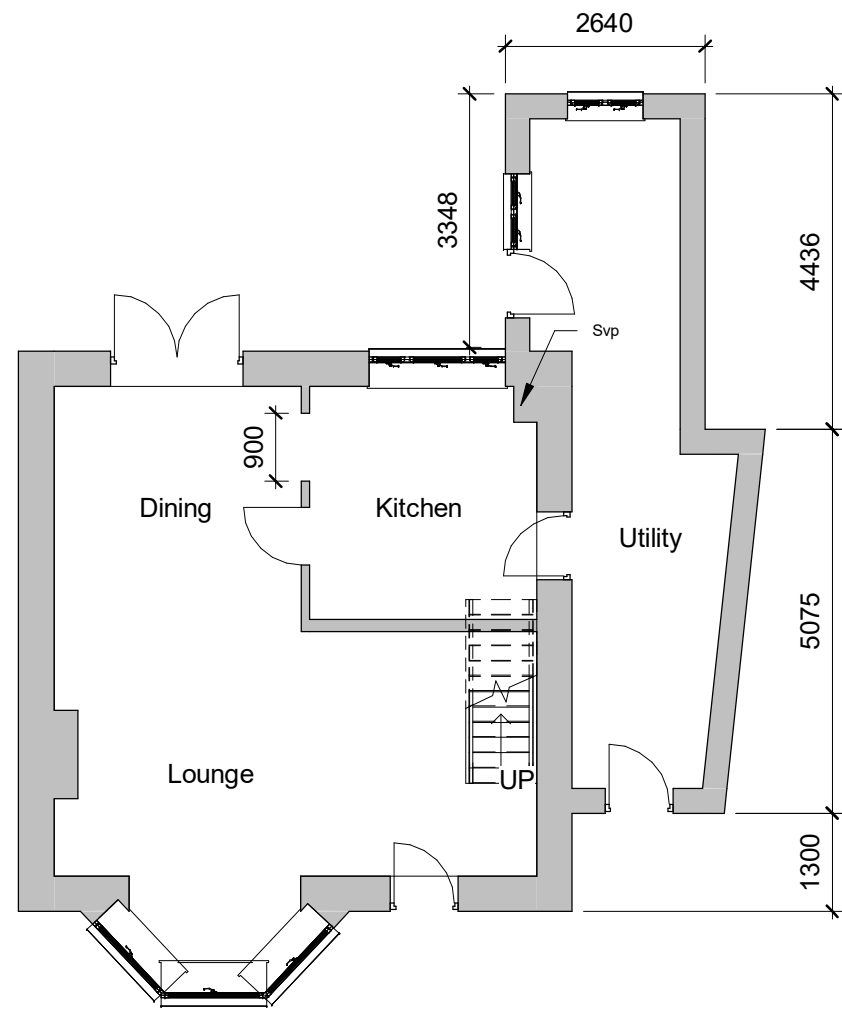

1 Proposed Ground Floor
1 : 100

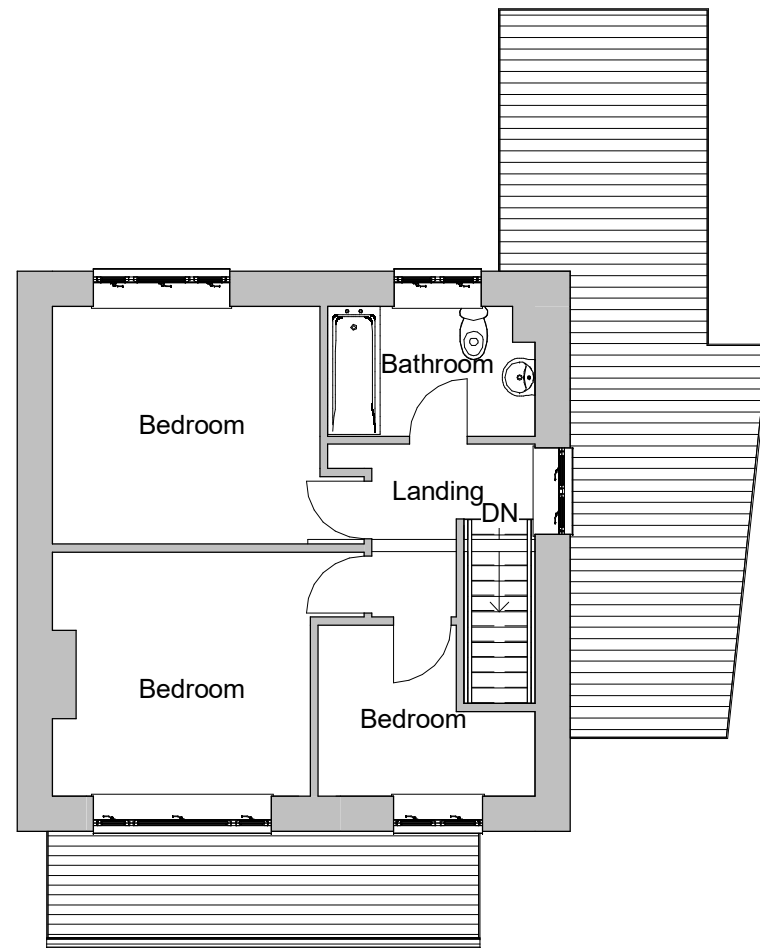


2 Proposed First Floor
1 : 100

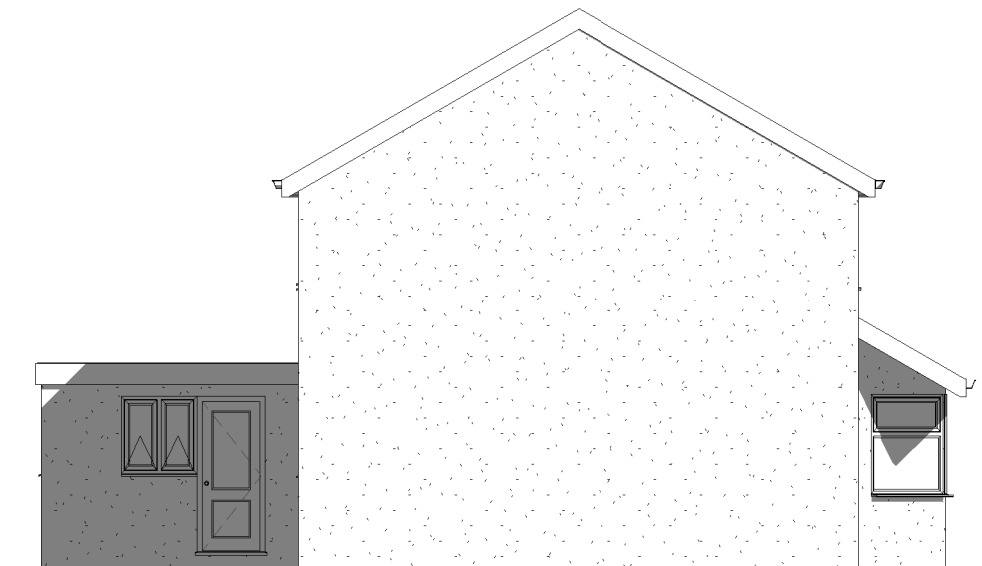


3 Proposed Side 1 Elevation
1 : 100



4 Proposed Front Elevation
1 : 100

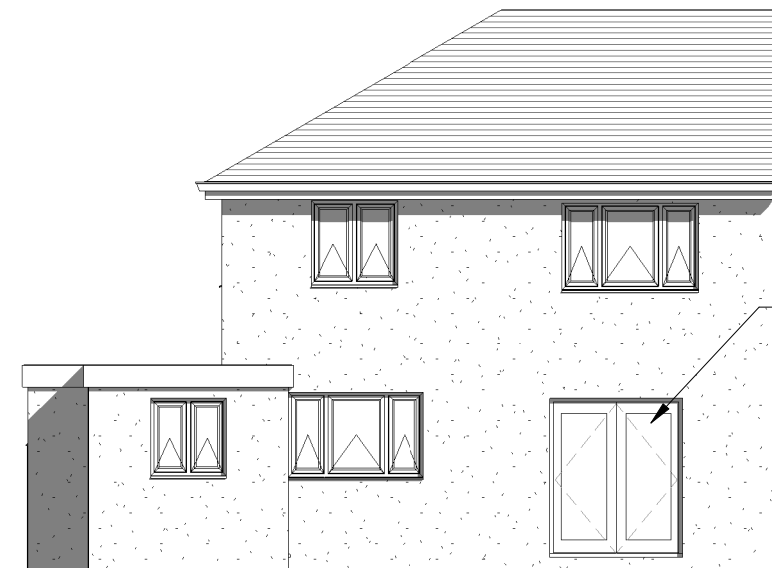

5 Proposed Rear Elevation
1 : 100

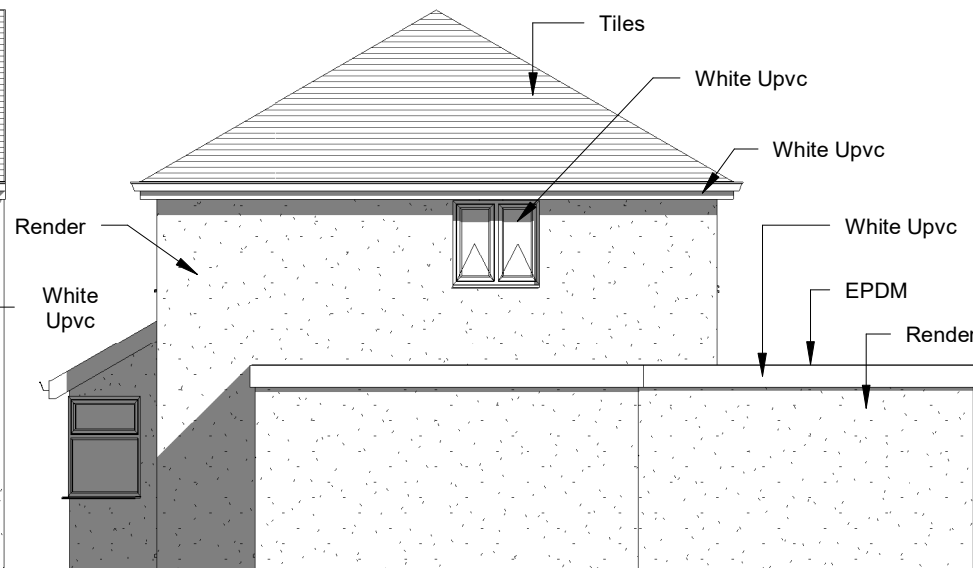

6 Proposed Side 2 Elevation
1 : 100

INDIGO DESIGN (Part of 3dcadwales Ltd) 5 Ashlea Drive,
Merthyr Tydfil, CF47 0NY Tele 01685 385746 Mob -
07940913216 Email: philip@3dcadwales.co.uk

This Drawing is Copyright,
Dimensions to be checked
on site and not scaled from
this drawing



PURPOSE OF ISSUE	DRWAING NUMBER
Planning Approval	WR-02

PROJECT	Single storey extension to side & rear
---------	--



SHEET	Proposed Plans & Elevations
-------	-----------------------------

Address	27 Wallhead Road, Twynrodyn, Merthyr Tydfil. CF47 0SS
---------	--

Checked by	Drawn by	Scale (@ A3)
JH	PH	1 : 100

Rev No	Description	Date
A	Issue	10/05/2021

Side extension to be completed later

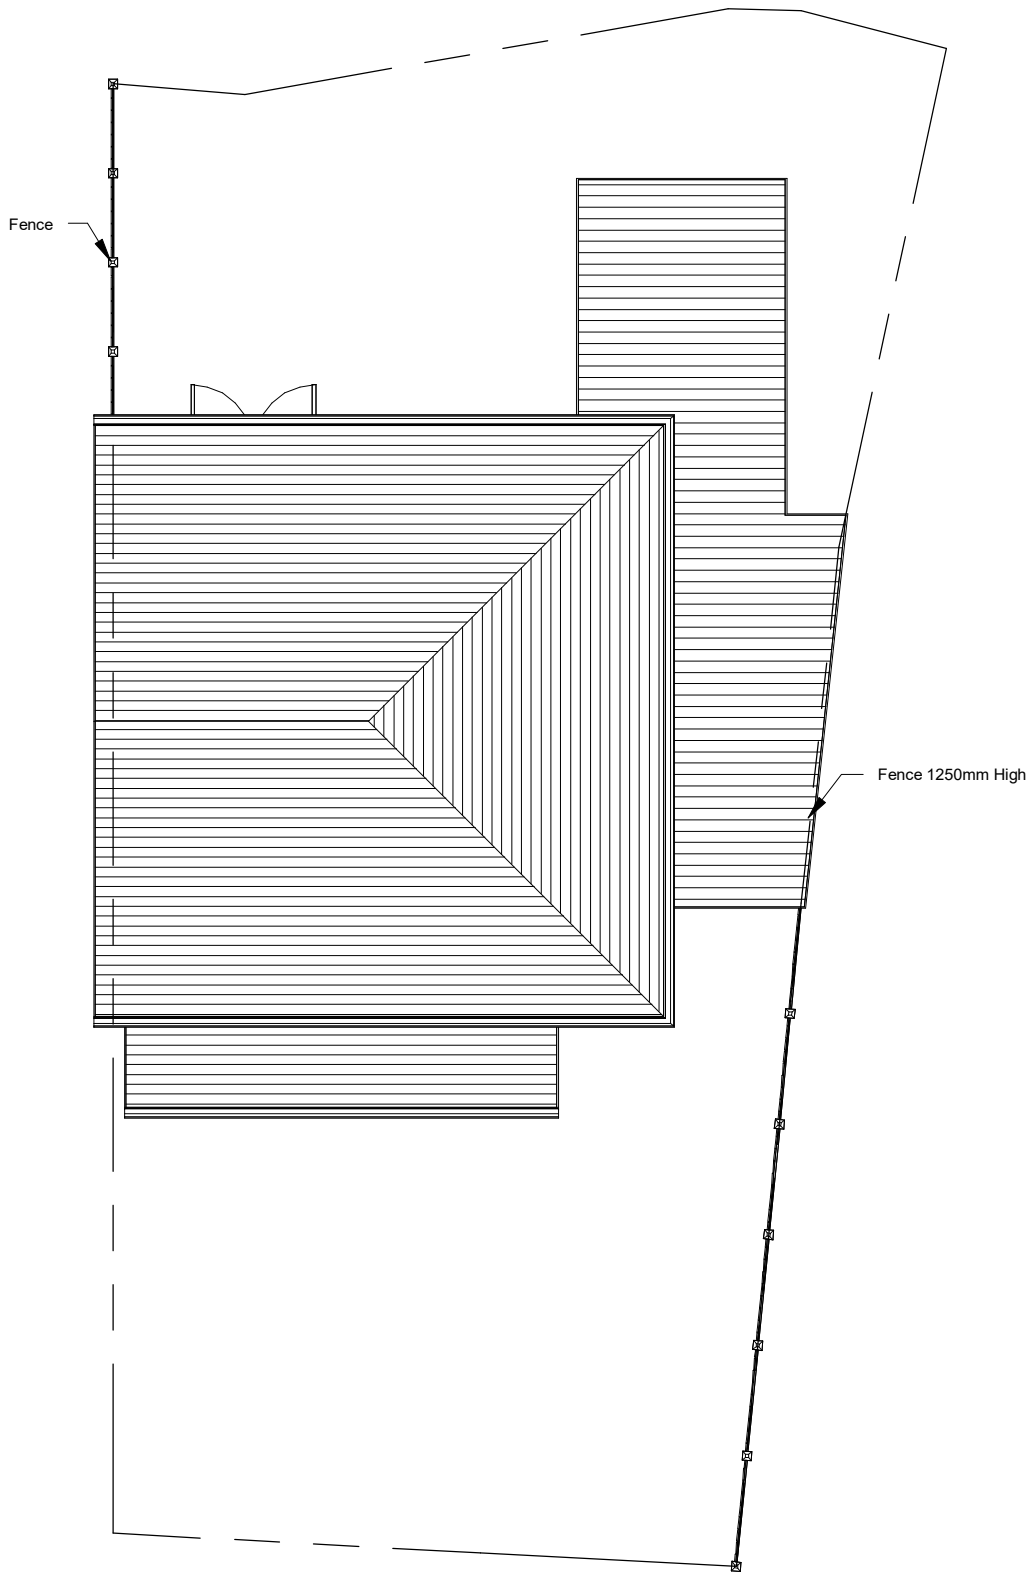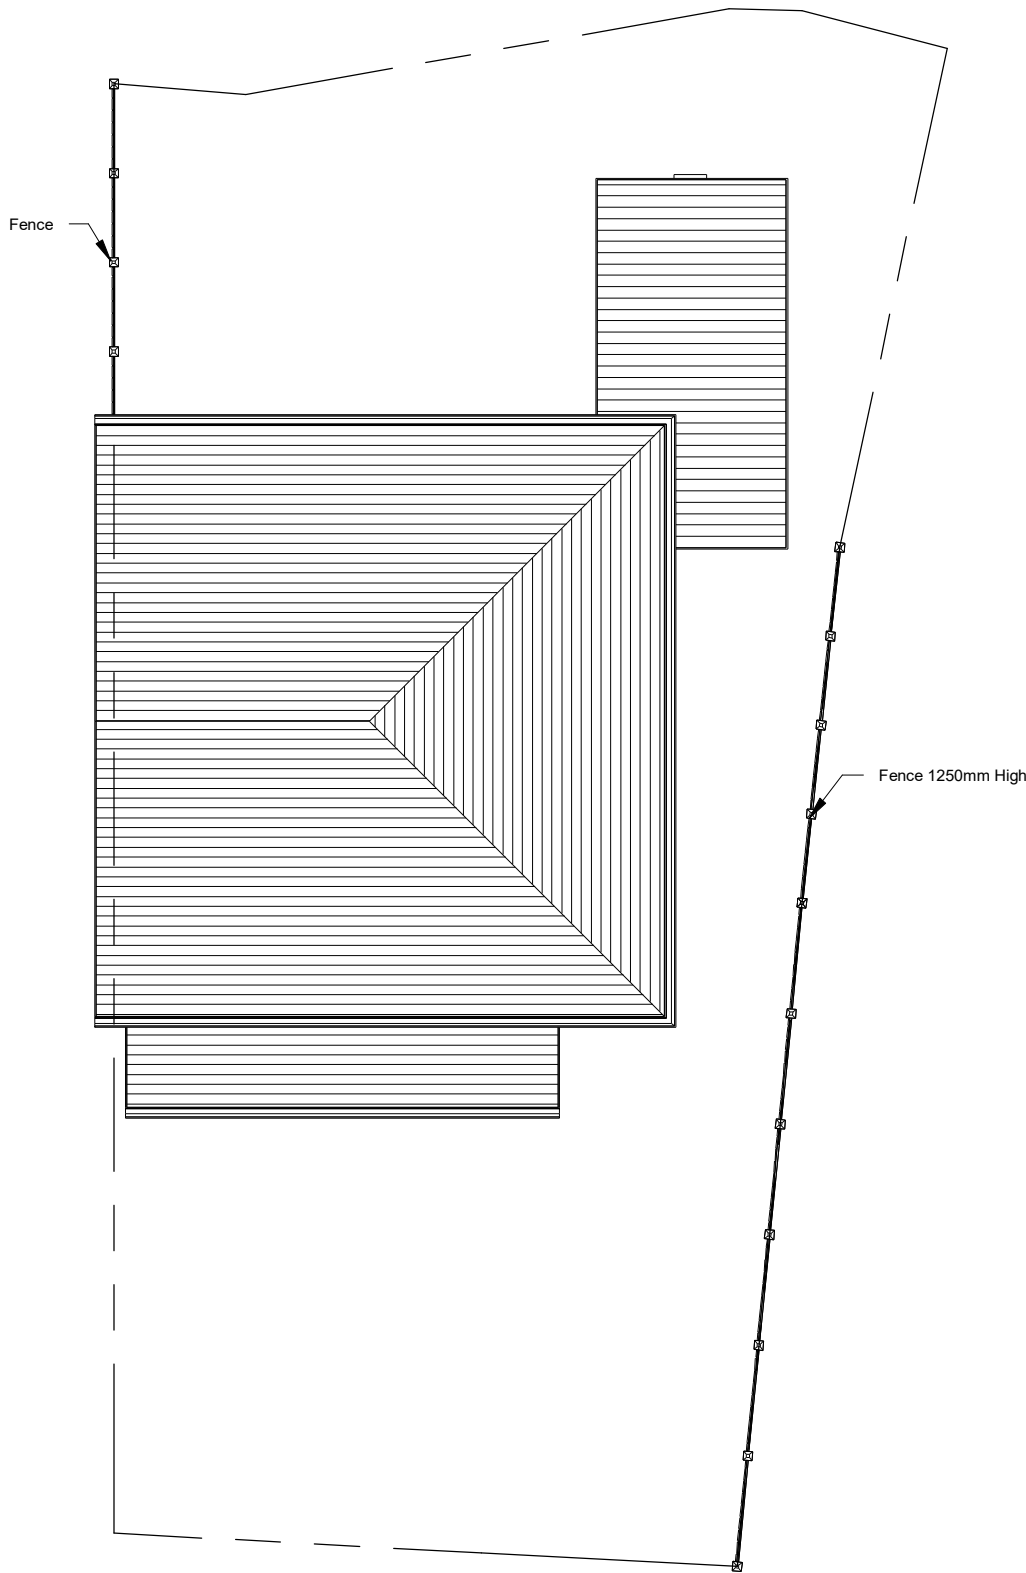

1 Existing Site
1 : 100

2 Proposed Site
1 : 100

INDIGO DESIGN (Part of 3dcadwales Ltd) 5 Ashlea Drive,
Merthyr Tydfil, CF47 0NY Tele 01685 385746 Mob -
07940913216 Email: philip@3dcadwales.co.uk

This Drawing is Copyright.
Dimensions to be checked
on site and not scaled from
this drawing



PURPOSE OF ISSUE	DRWAING NUMBER
Planning Approval	WR-03

PROJECT
Single storey extension to side & rear

SHEET
Site Plans


Address
27 Wallhead Road, Twynrodyn, Merthyr Tydfil. CF47 0SS

Checked by	Drawn by	Scale (@ A3)
JH	PH	1 : 100


Rev No	Description	Date
A	Issue	10/05/2021



1 Existing Illustration

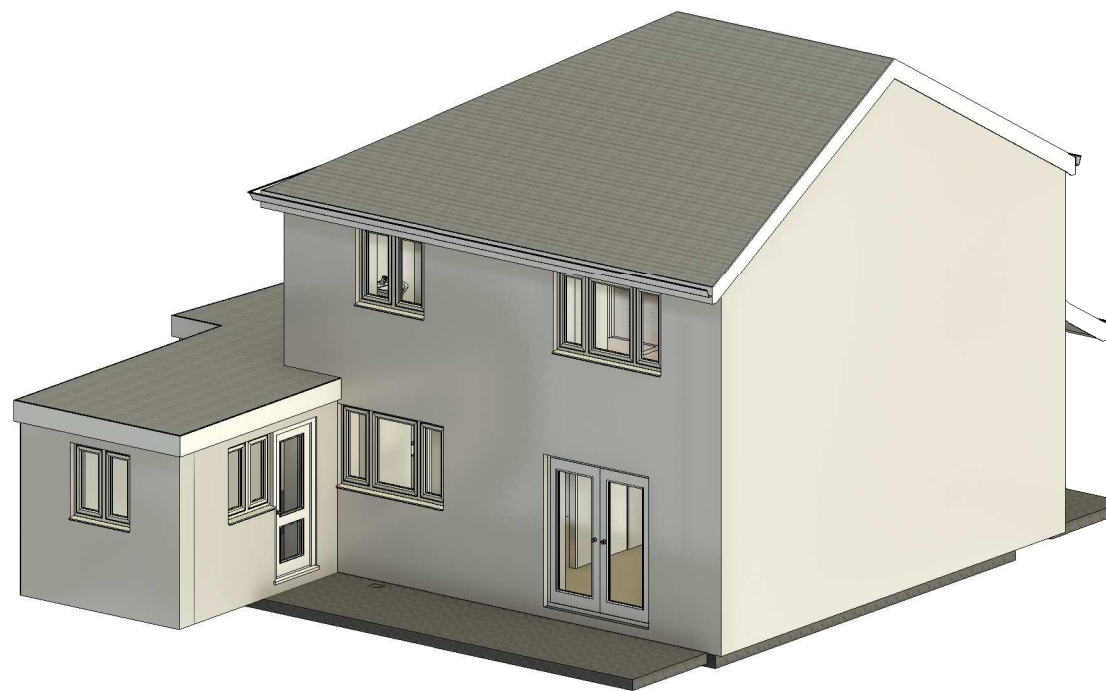

3 Proposed Illustration B

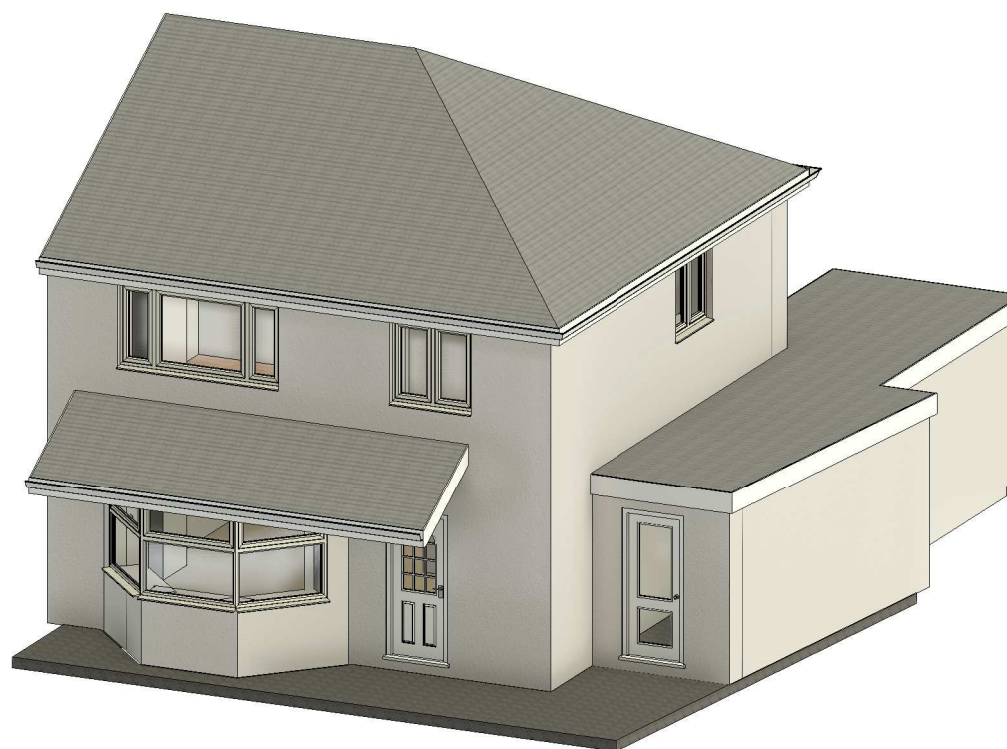

2 Proposed Illustration A

INDIGO DESIGN (Part of 3dcadwales Ltd) 5 Ashlea Drive, Merthyr Tydfil, CF47 0NY Tele 01685 385746 Mob - 07940913216 Email: philip@3dcadwales.co.uk		
This Drawing is Copyright, Dimensions to be checked on site and not scaled from this drawing		
PURPOSE OF ISSUE	DRAWING NUMBER	
Planning Approval	WR-04	
PROJECT		
Single storey extension to side & rear		
SHEET		
Illustrations		
Address		
27 Wallhead Road, Twynrodyn, Merthyr Tydfil. CF47 0SS		
Checked by	Drawn by	Scale (@ A3)
JH	PH	
Rev No	Description	Date
A	Issue	10/05/2021