


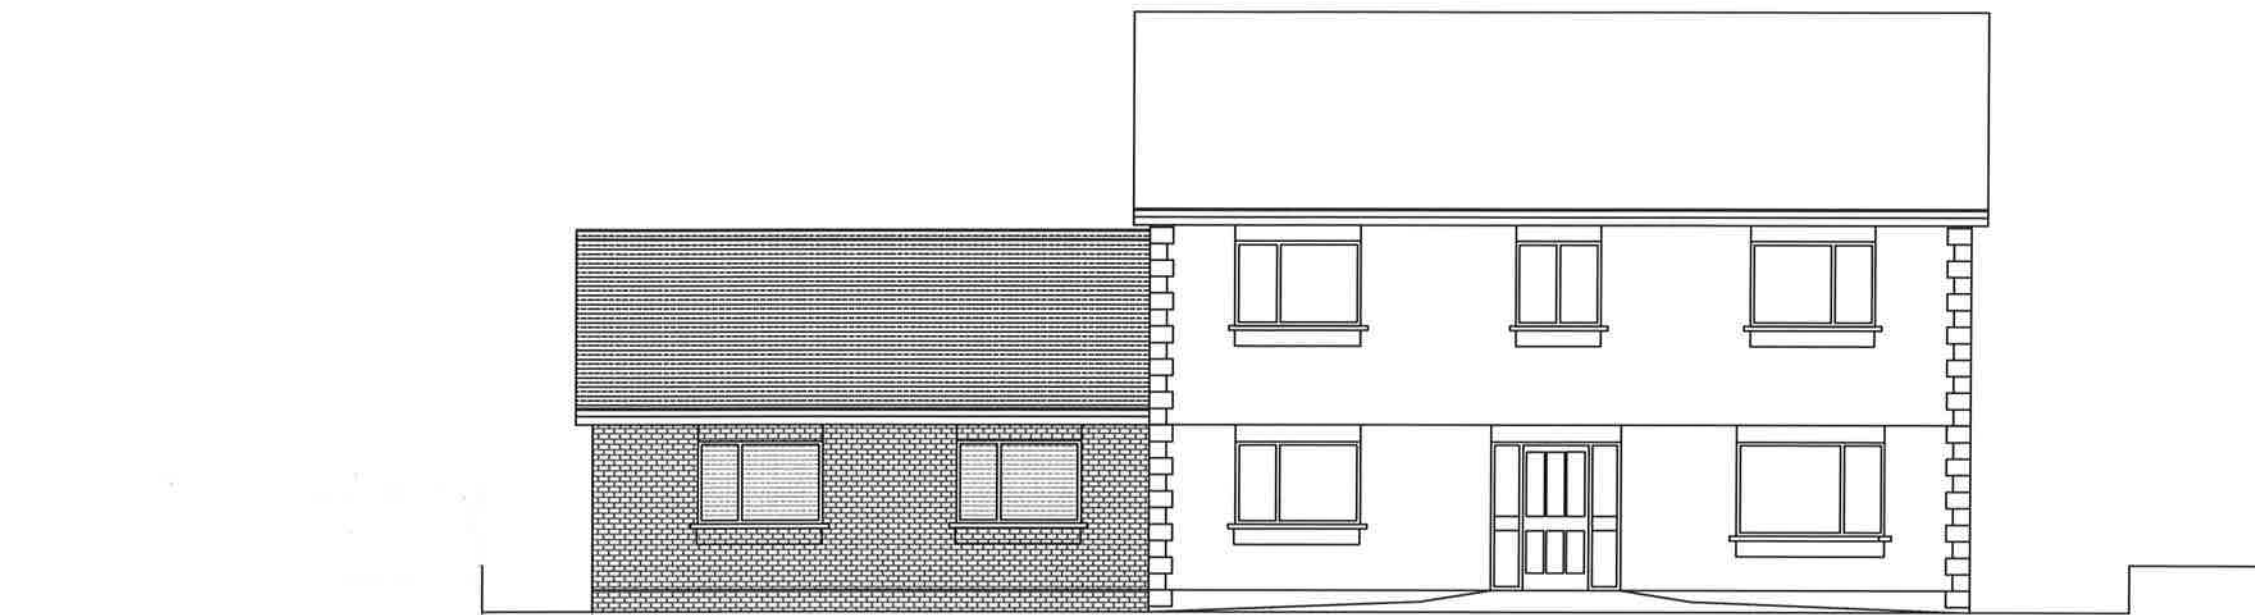

Front Elevation




Rear Elevation

FLOOR PROPOSED ELEVATION SECTIONS sheet 02

ADDRESS
KIDWELLY GROVE

JOB NO.
336/18-09/A

DATE
15/10/2021

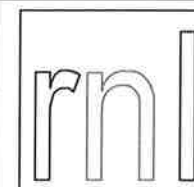

Roger North, Long and Partners

Chartered Surveyors

Scale 1:100@A3

