




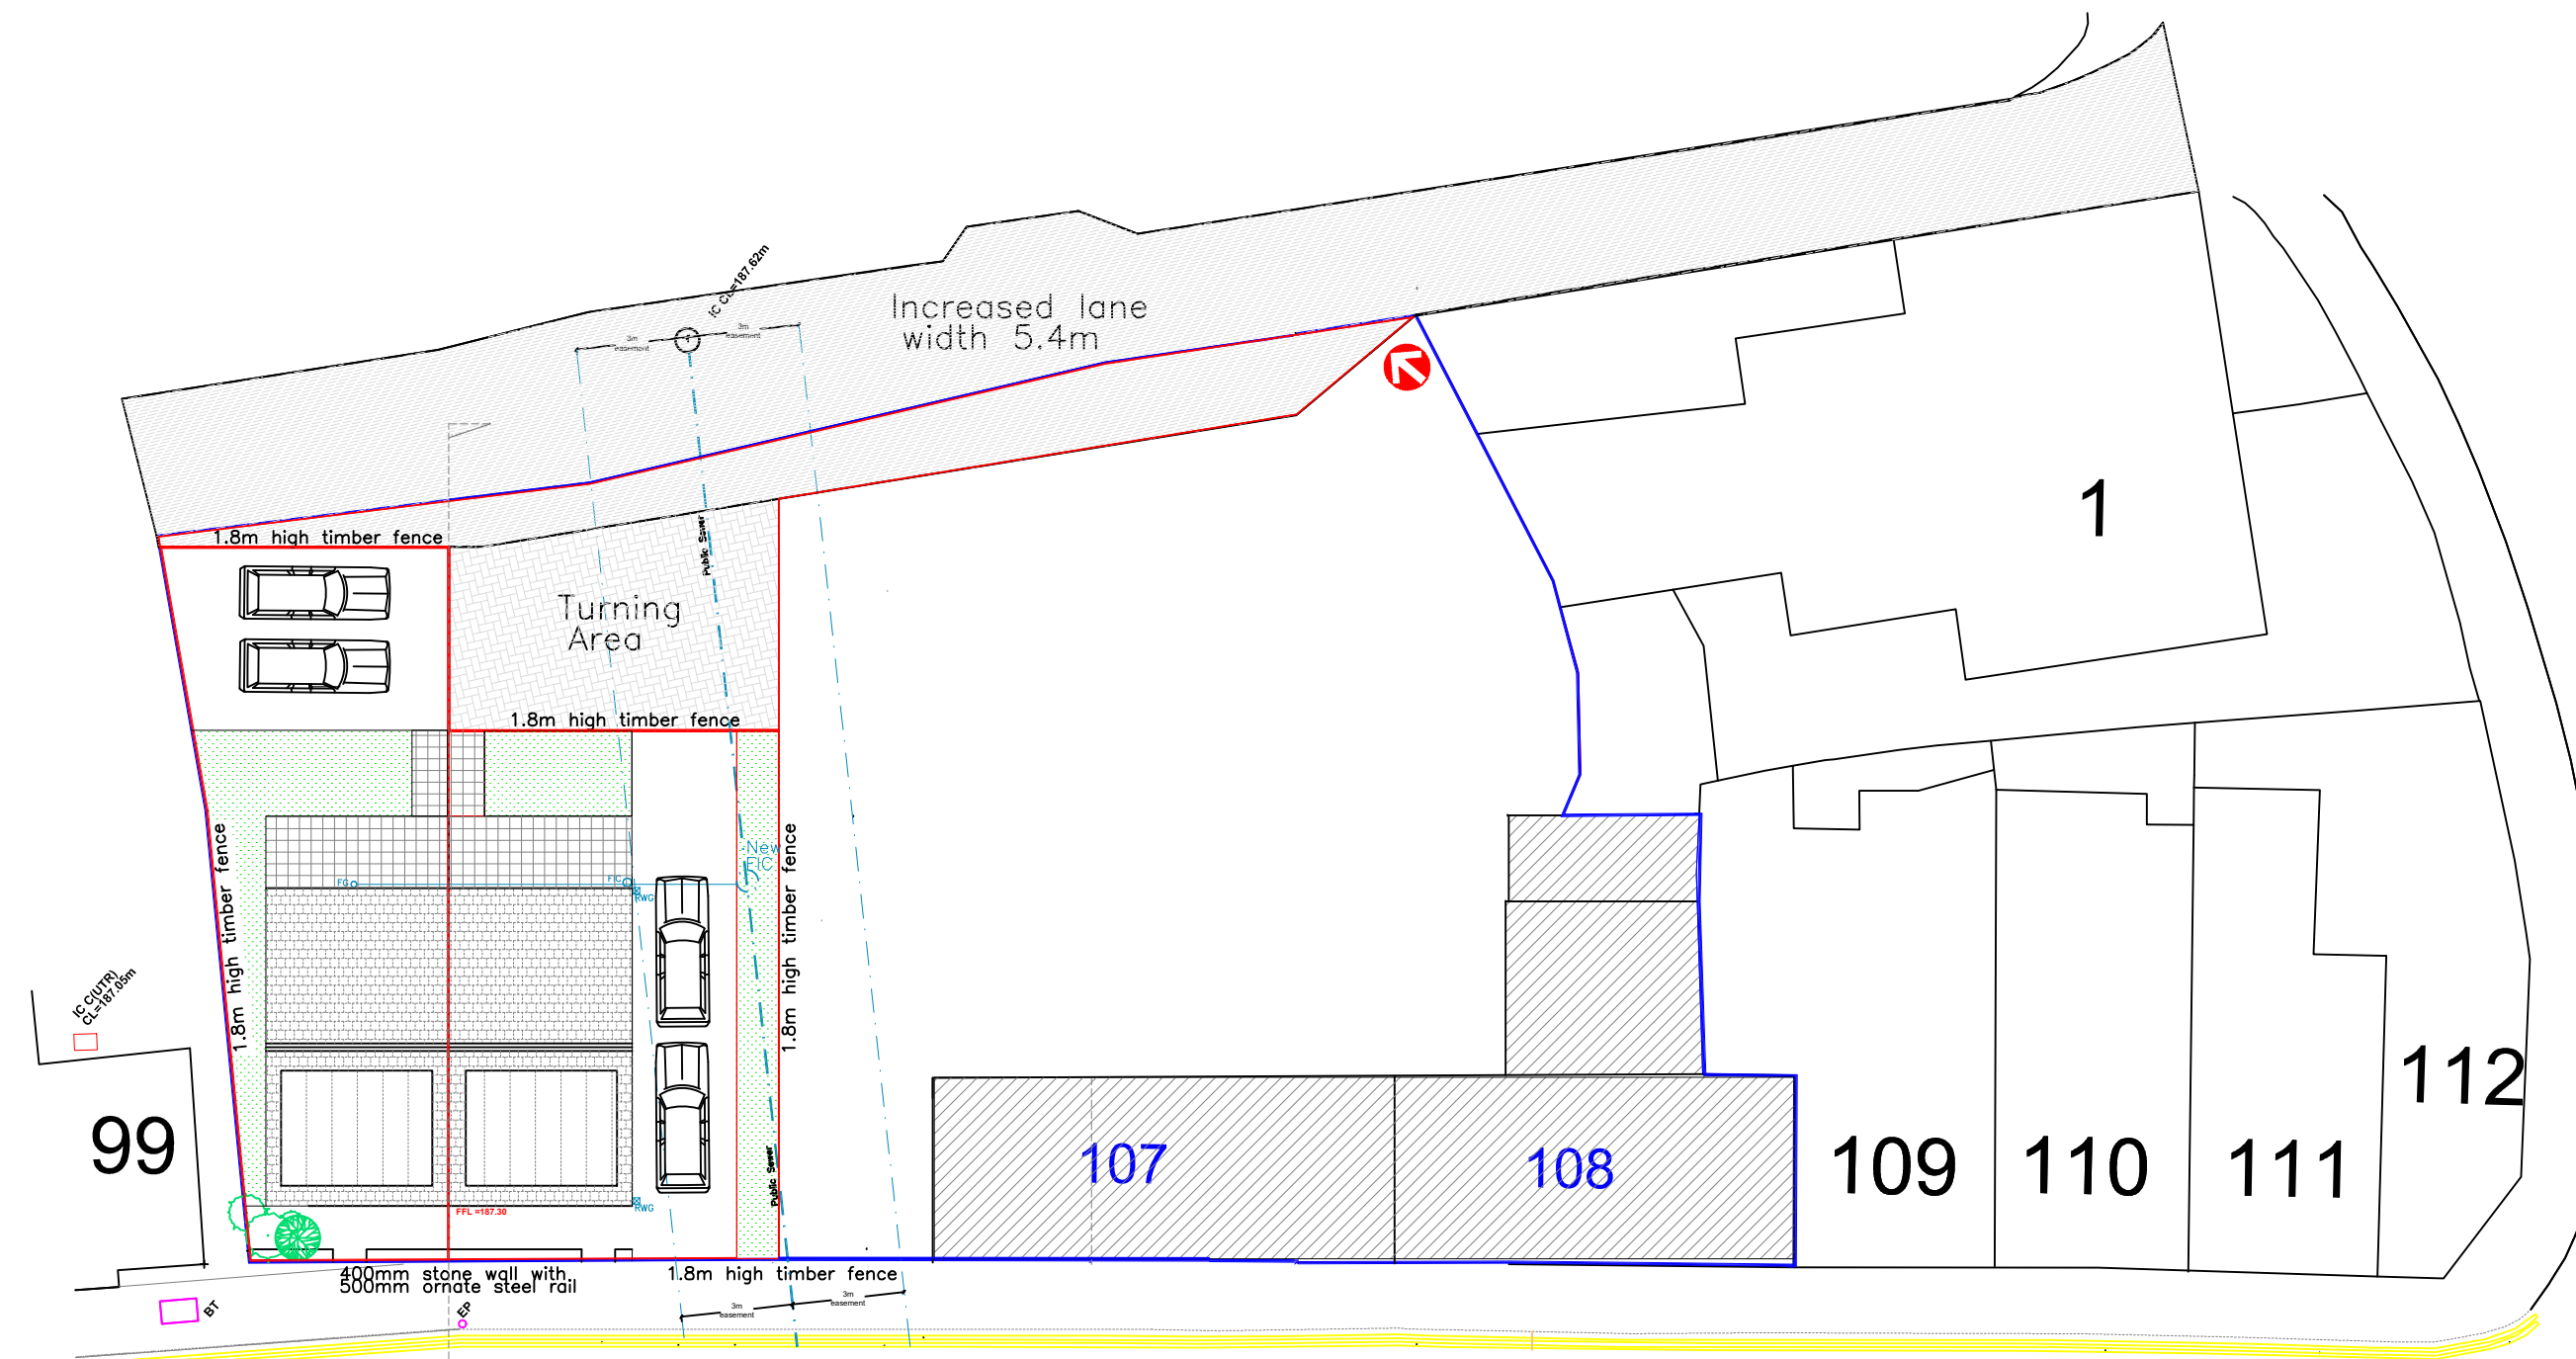


BRECON ROAD

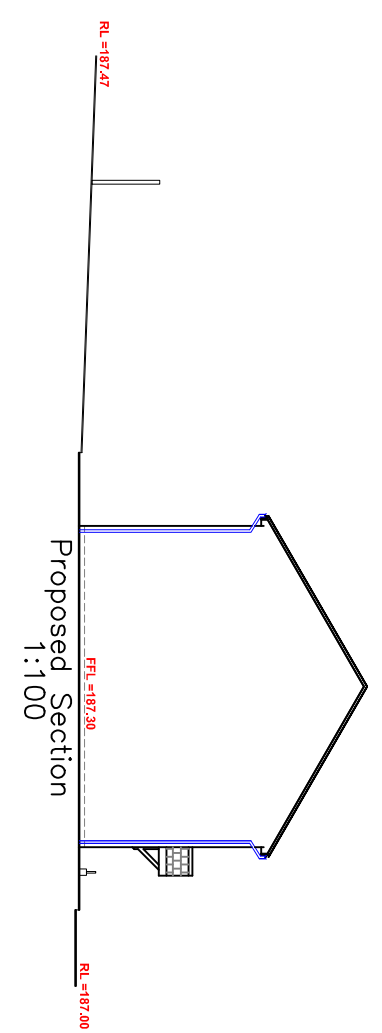

Proposed Site Plan

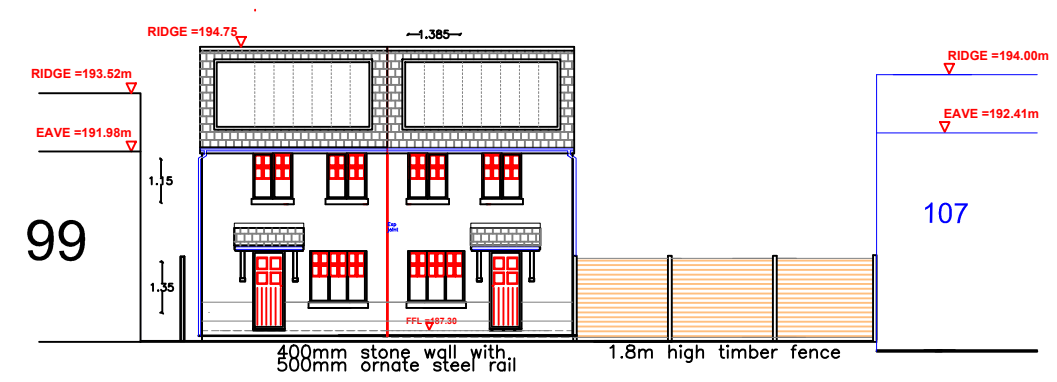

Proposed Street Scene

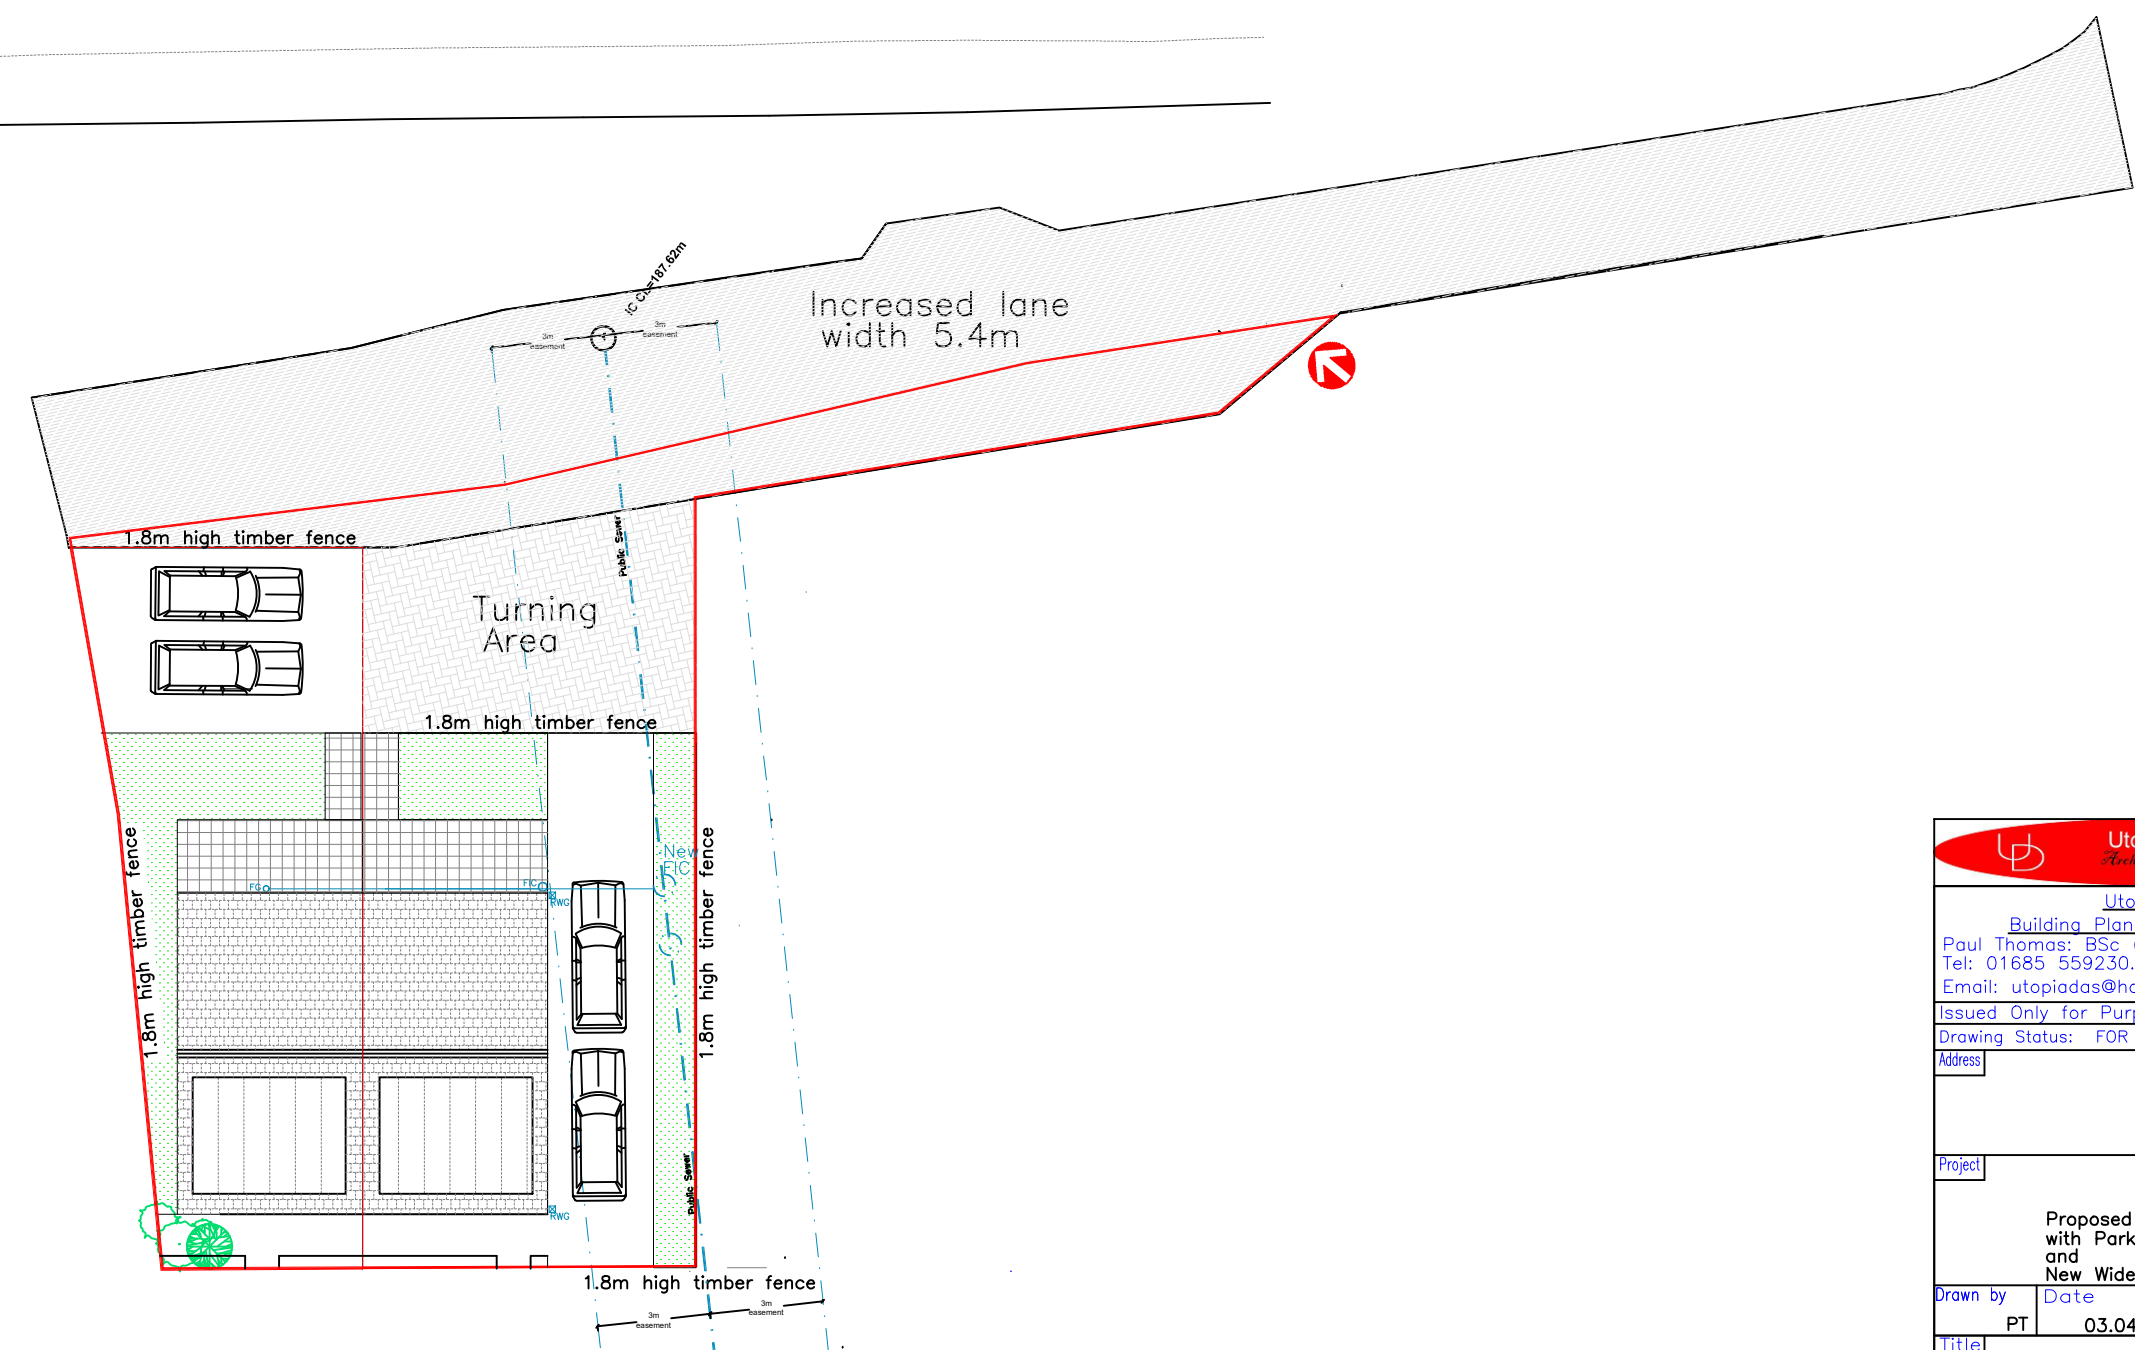

Proposed Development Site Plan

Utopia Design Building Planning Application Support Paul Thomas: BSc (Hons) Tel: 01685 559230. Mob: 07908 725065 Email: utopiadsg@hotmail.com Issued Only for Purpose Indicated Drawing Status: FOR PLANNING PURPOSES ONLY	
Address	Land between 99-107 Brecon Road Merthyr Tydfil, CF47 8NG
Project	Proposed 2 New 3 Bedroom Houses with Parking Spaces and New Wider Vehicle to Rear Lane
Drawn by	PT
Date	03.04.23
Scale	1:200
Title	Paper
Site Plan & Street Scene	Drwg No A2 BREC RD PLAN v16