



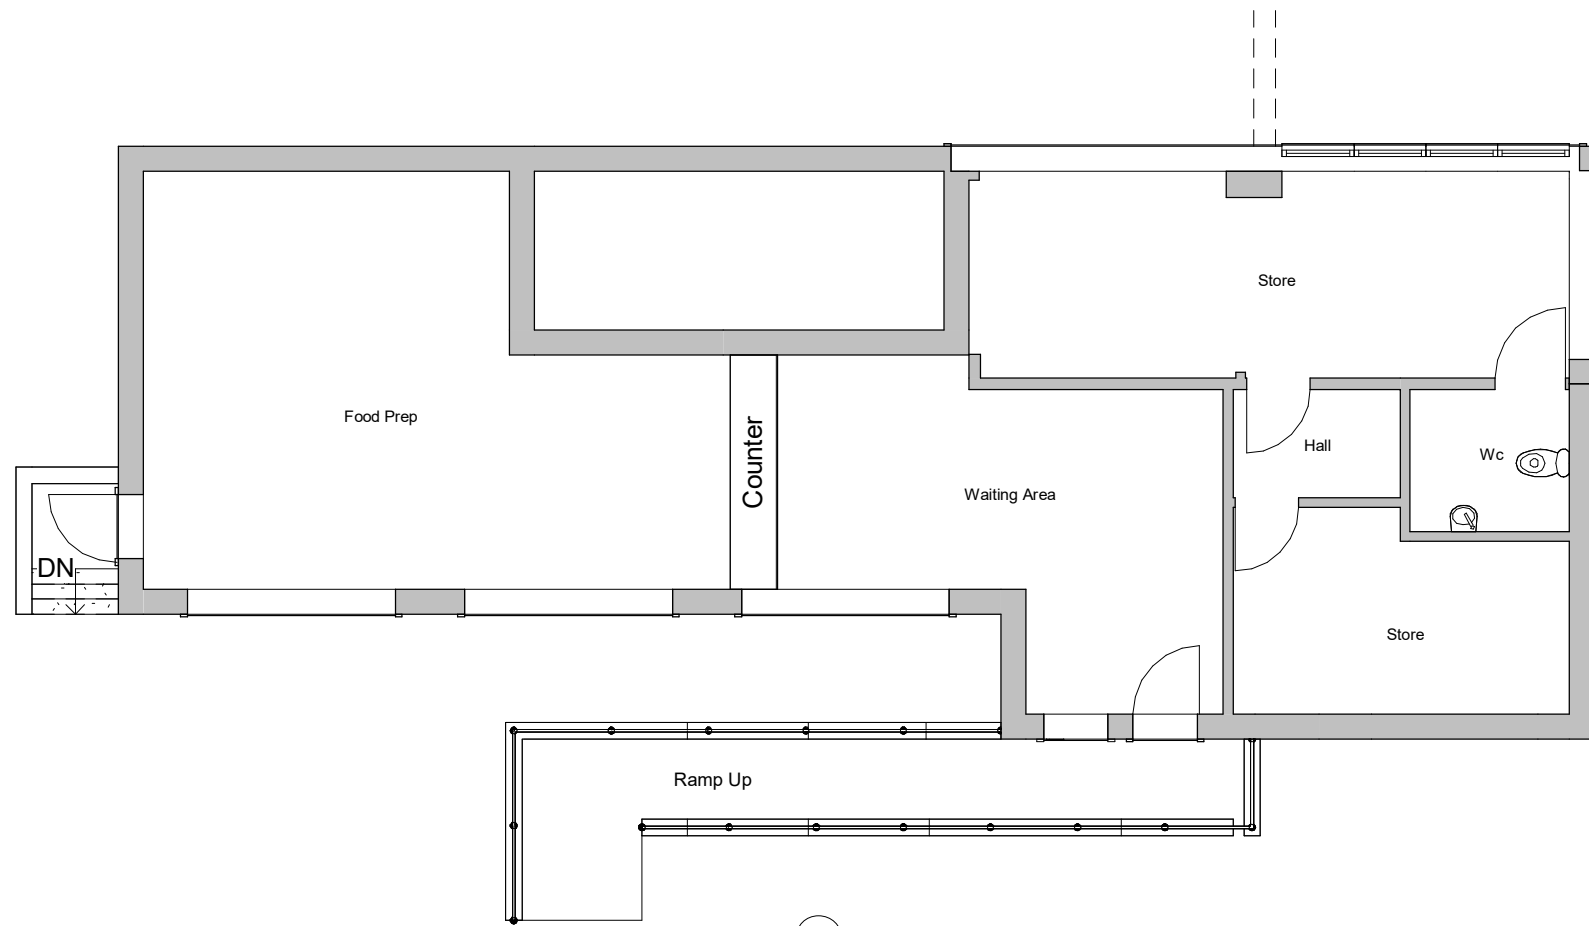


1 Existing Ground Floor
1 : 100

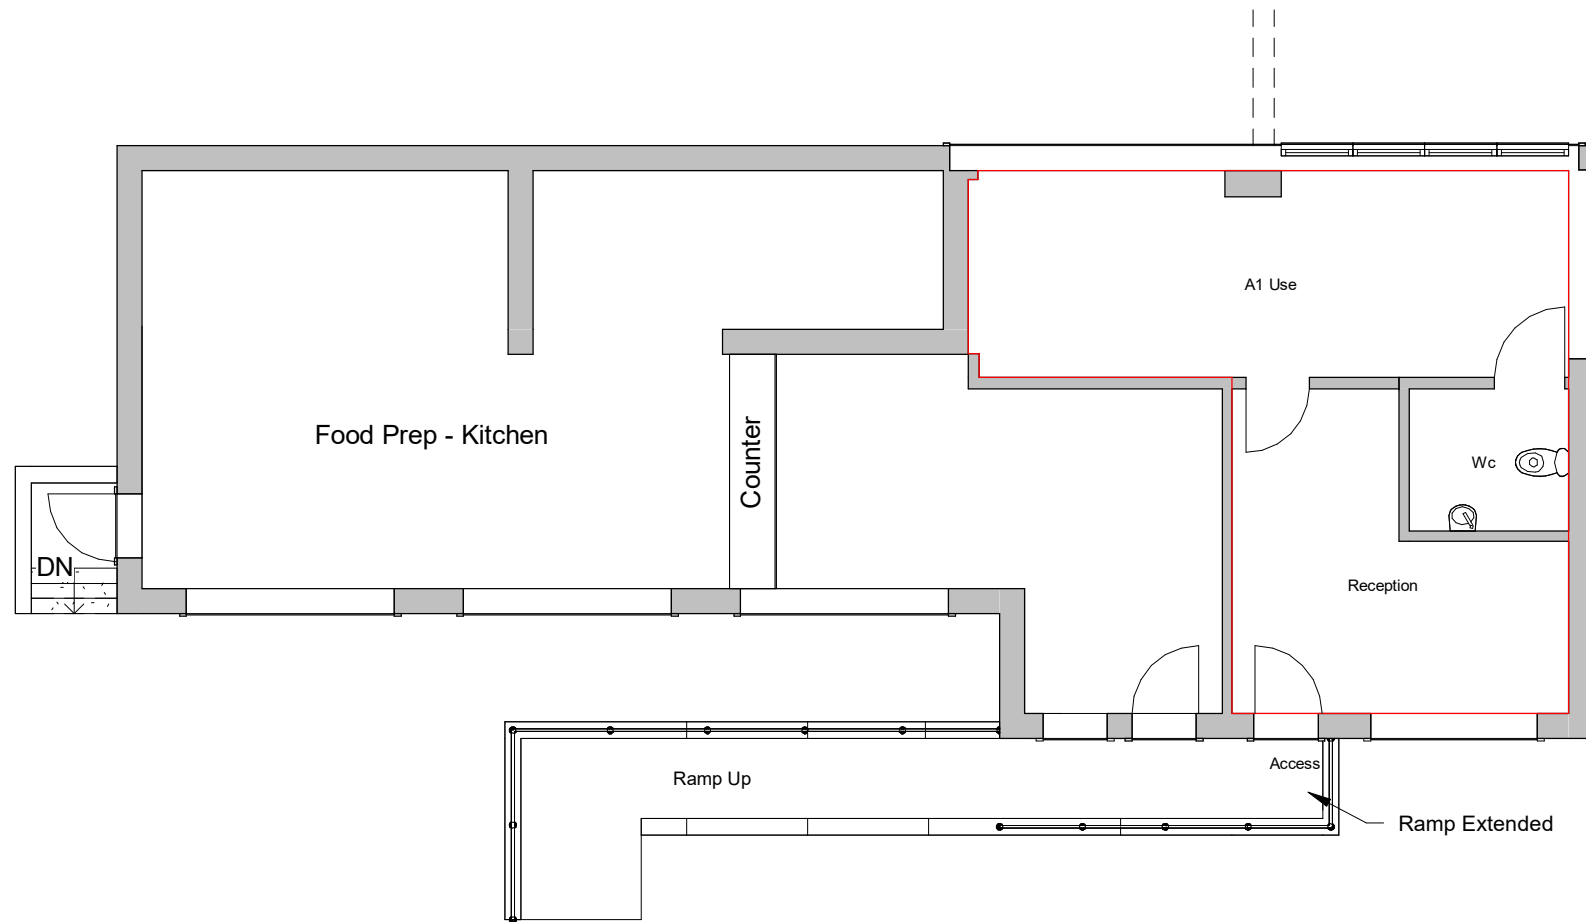


2 Proposed Ground Floor
1 : 100


PROJECT Change of use		SHEET Existing & Proposed Plans		
INDIGO DESIGN (Part of 3dcadwales Ltd) 5 Ashlea Drive, Merthyr Tydfil, CF47 0NY Tele 01685 385746 Mob - 07940913216 Email: philip@3dcadwales.co.uk		Address Unit 1, 16 Dynevor Street, Merthyr Tydfil. CF48 1BA		
This Drawing is Copyright, Dimensions to be checked on site and not scaled from this drawing		Checked by JH	Drawn by PH	Scale (@ A3) 1 : 100
		Rev No A	Description Issue	Date 17/02/2022
PURPOSE OF ISSUE Planning Approval	DRWAING NUMBER DS-01			

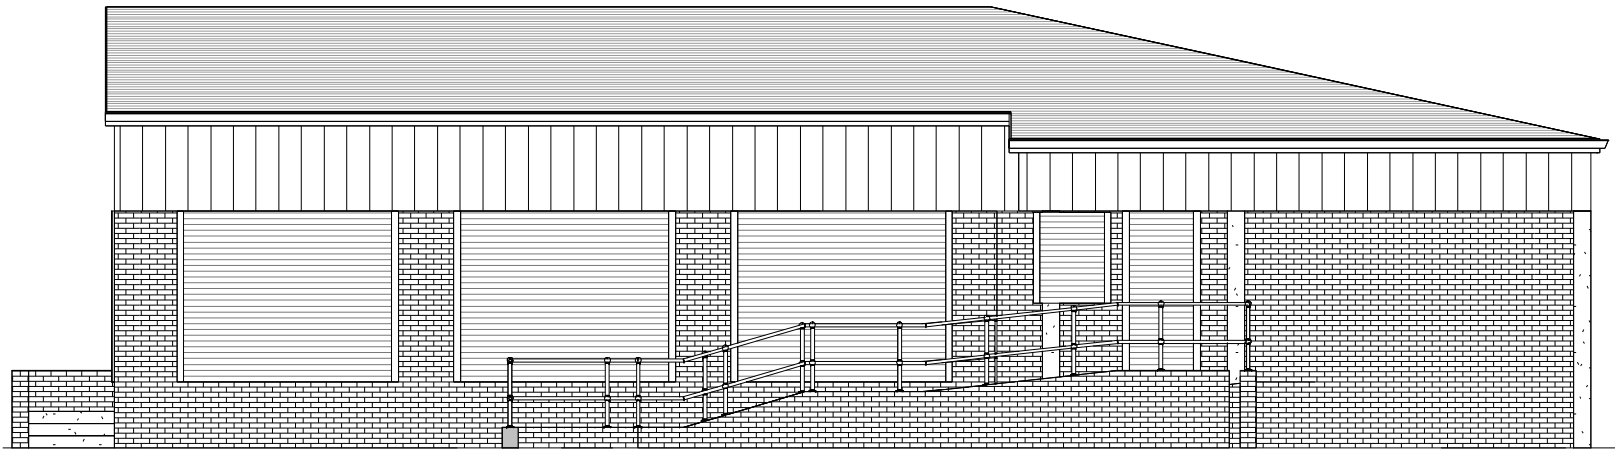


1 Existing Front Elevation
1 : 100

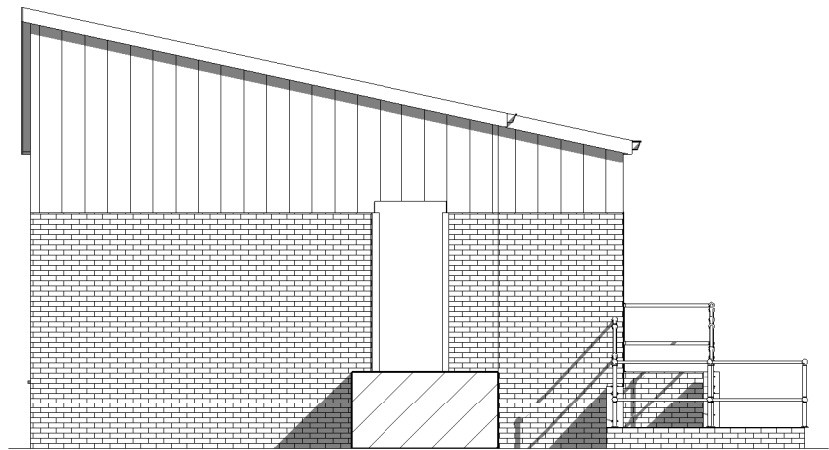

3 Existing Side 1 Elevation
1 : 100

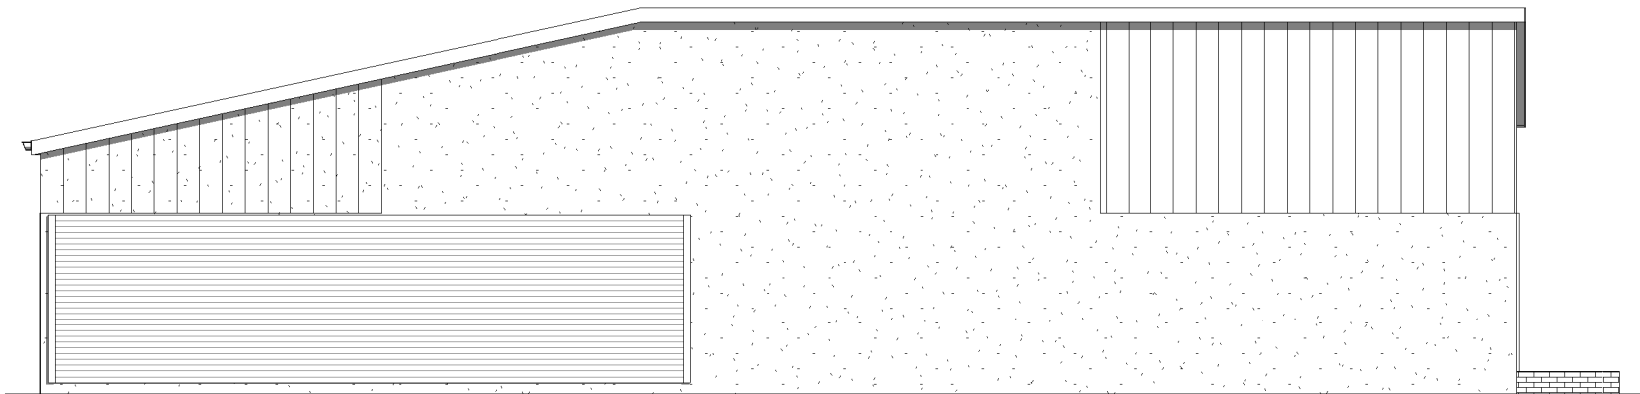

2 Existing Rear Elevation
1 : 100

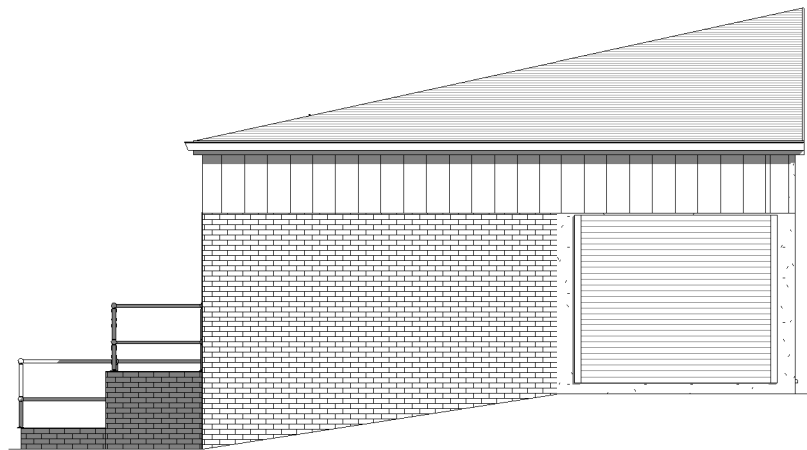

4 Existing Side 2 Elevation
1 : 100

INDIGO DESIGN (Part of 3dcadwales Ltd) 5 Ashlea Drive,
Merthyr Tydfil, CF47 0NY Tele 01685 385746 Mob -
07940913216 Email: philip@3dcadwales.co.uk

This Drawing is Copyright,
Dimensions to be checked
on site and not scaled from
this drawing



PURPOSE OF ISSUE	DRWAING NUMBER
Planning Approval	DS-02


PROJECT	Change of use
---------	---------------

SHEET	Existing Elevations
-------	---------------------


Address	Unit 1, 16 Dynevor Street, Merthyr Tydfil. CF48 1BA
---------	---

Checked by	Drawn by	Scale (@ A3)
JH	PH	1 : 100


Rev No	Description	Date
A	Issue	17/02/2022

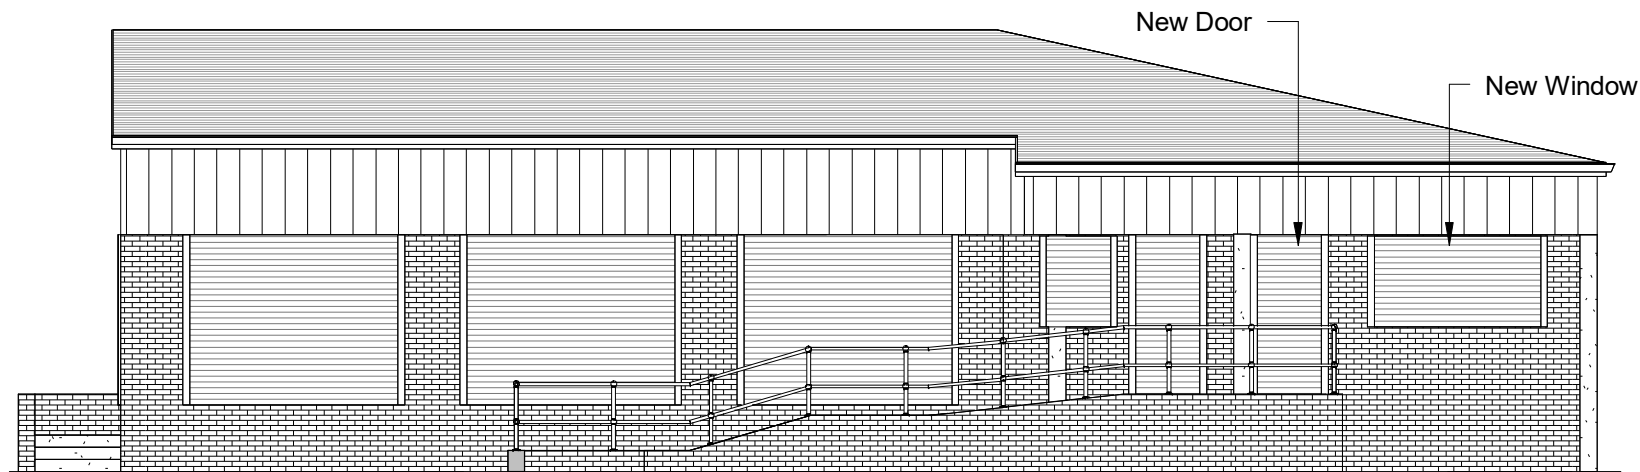

1 Proposed Front Elevation
1 : 100

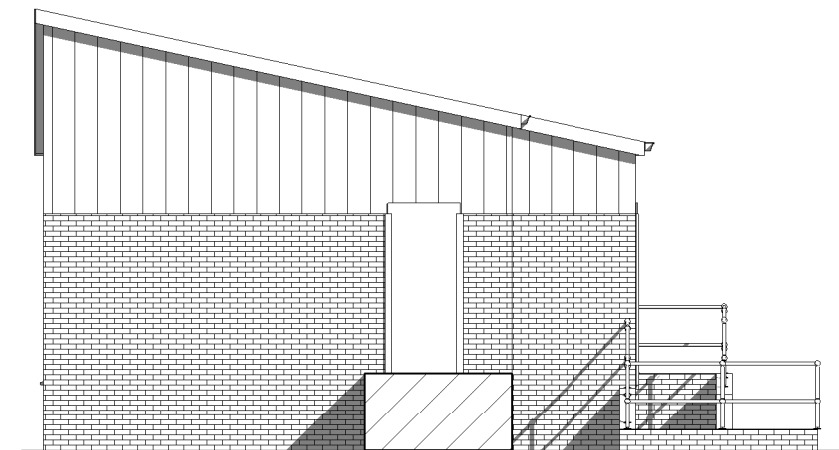

3 Proposed Side 1 Elevation
1 : 100

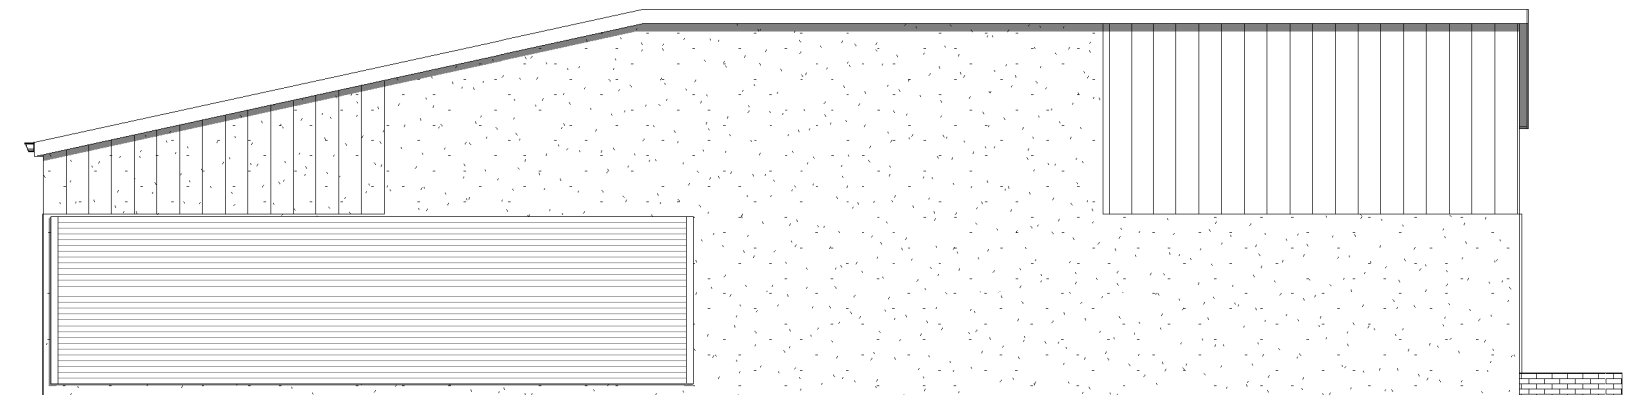

2 Proposed Rear Elevation
1 : 100



4 Proposed Side 2 Elevation
1 : 100

INDIGO DESIGN (Part of 3dcadwales Ltd) 5 Ashlea Drive,
Merthyr Tydfil, CF47 0NY Tele 01685 385746 Mob -
07940913216 Email: philip@3dcadwales.co.uk

This Drawing is Copyright,
Dimensions to be checked
on site and not scaled from
this drawing



PURPOSE OF ISSUE	DRWAING NUMBER
Planning Approval	DS-03

PROJECT	Change of use
---------	---------------

SHEET	Proposed Elevations
-------	---------------------

Address	Unit 1, 16 Dynevor Street, Merthyr Tydfil. CF48 1BA
---------	---

Checked by	Drawn by	Scale (@ A3)
JH	PH	1 : 100

Rev No	Description	Date
A	Issue	17/02/2022