




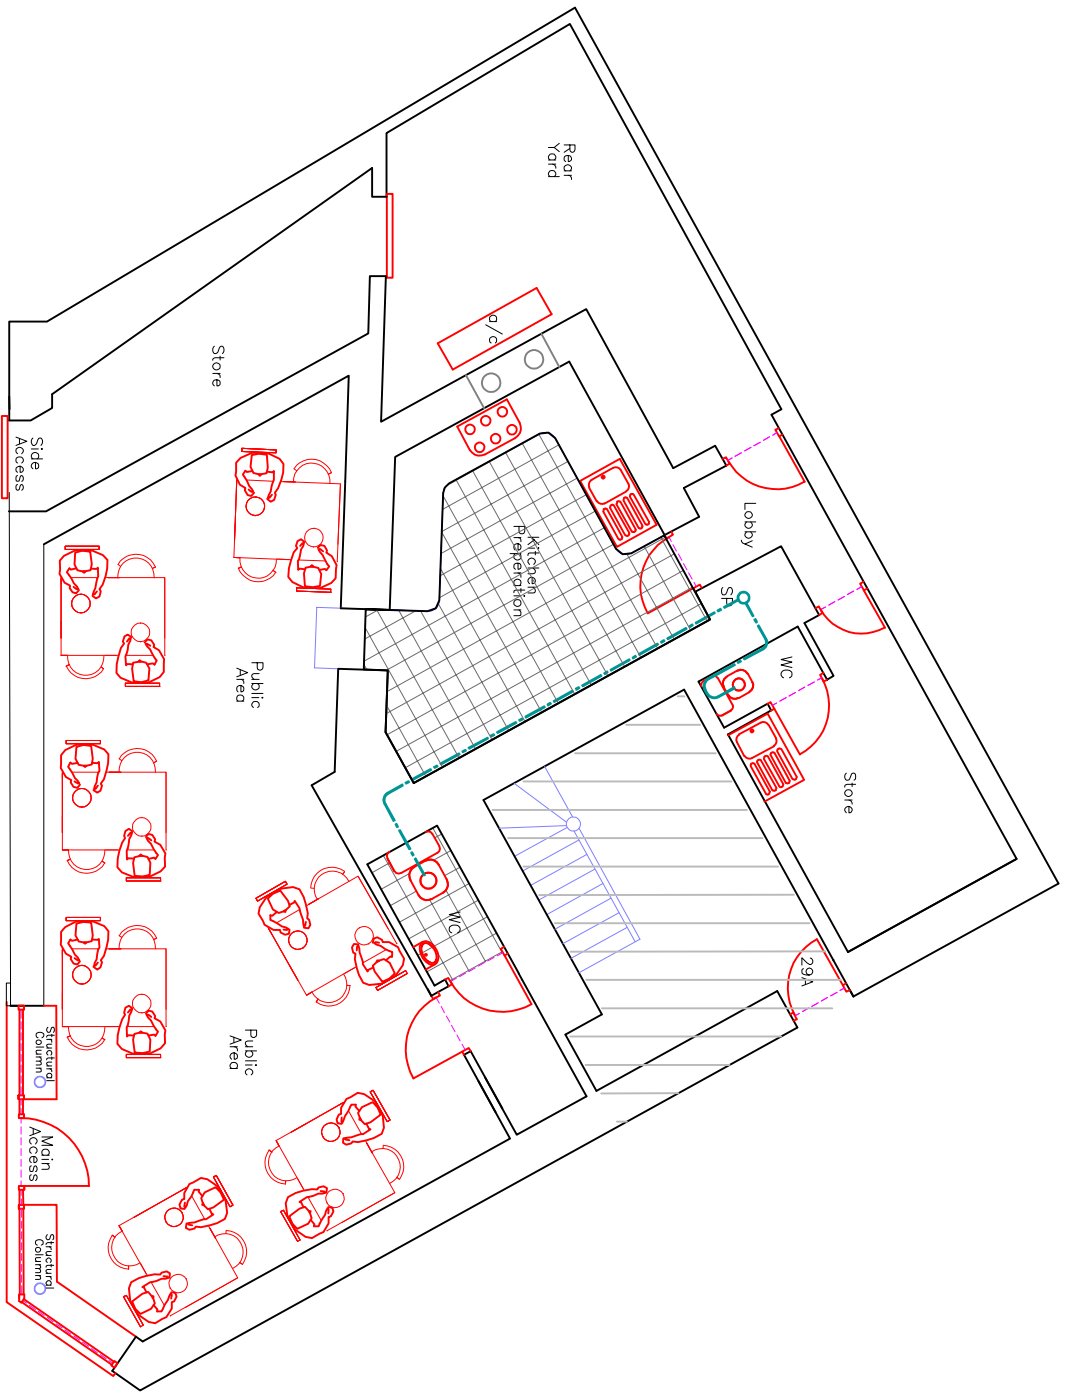


Proposed Ground Floor Plan

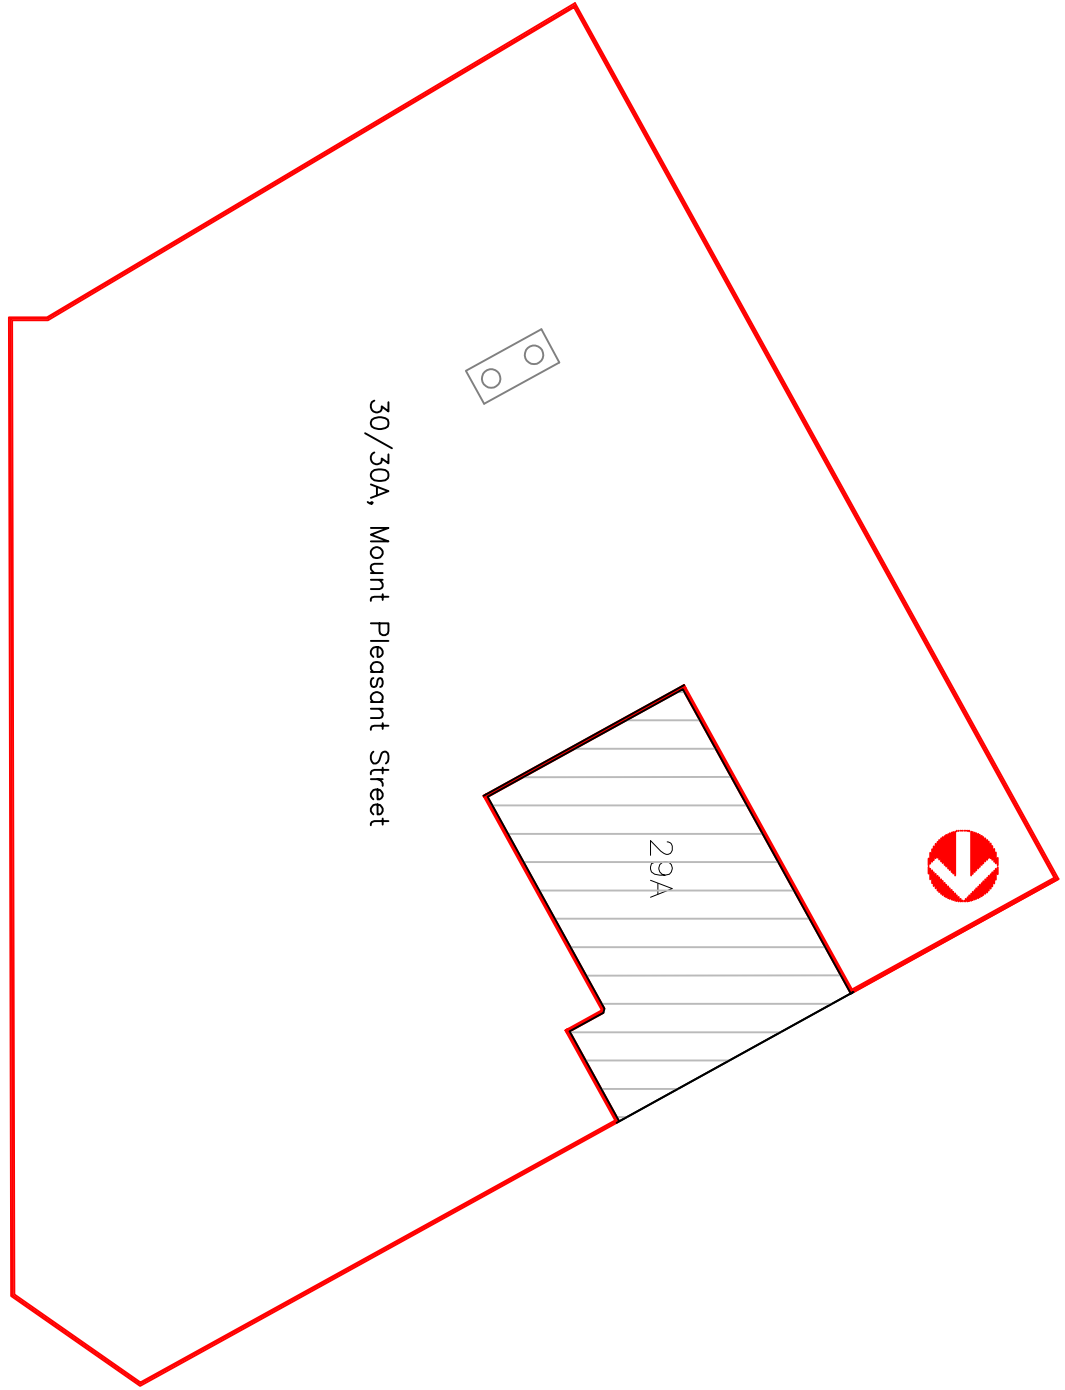


Proposed Site Plan
(No change)

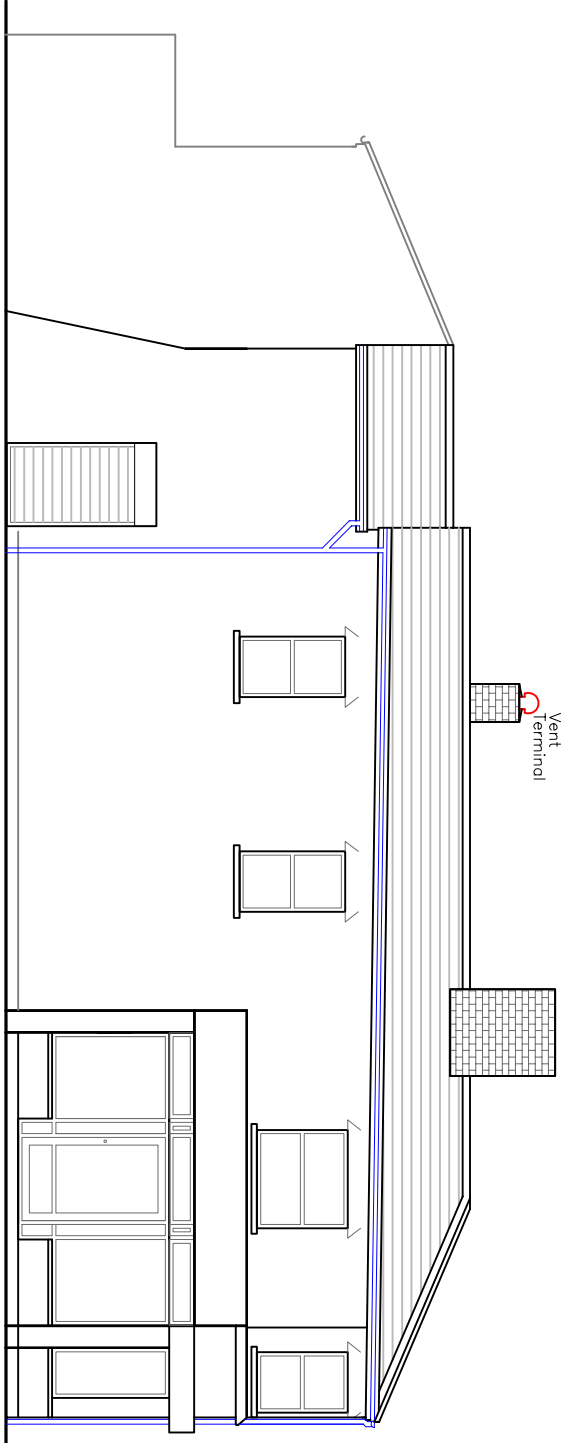


Proposed Front Elevation

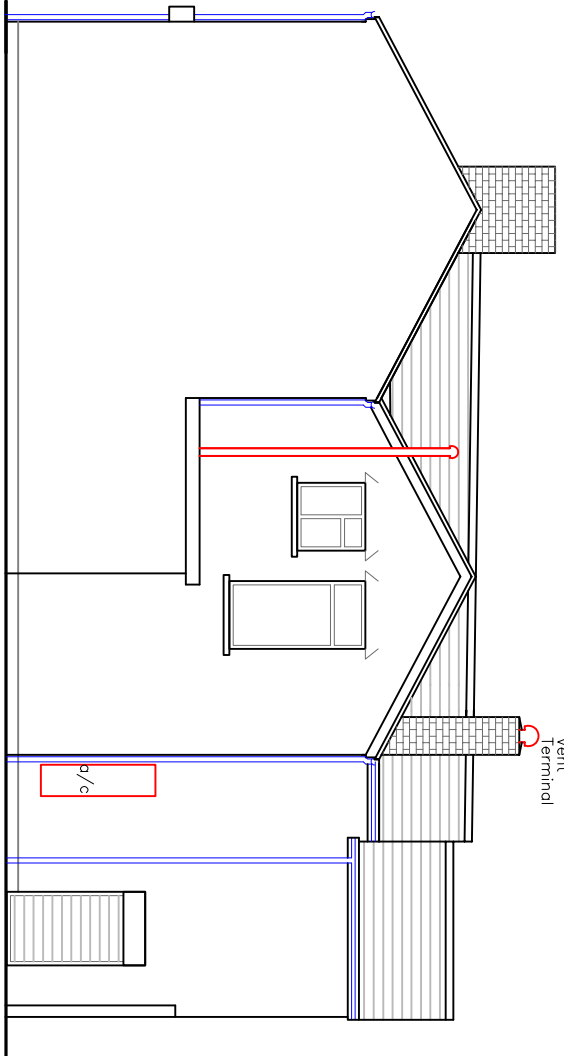

Proposed Rear Elevation

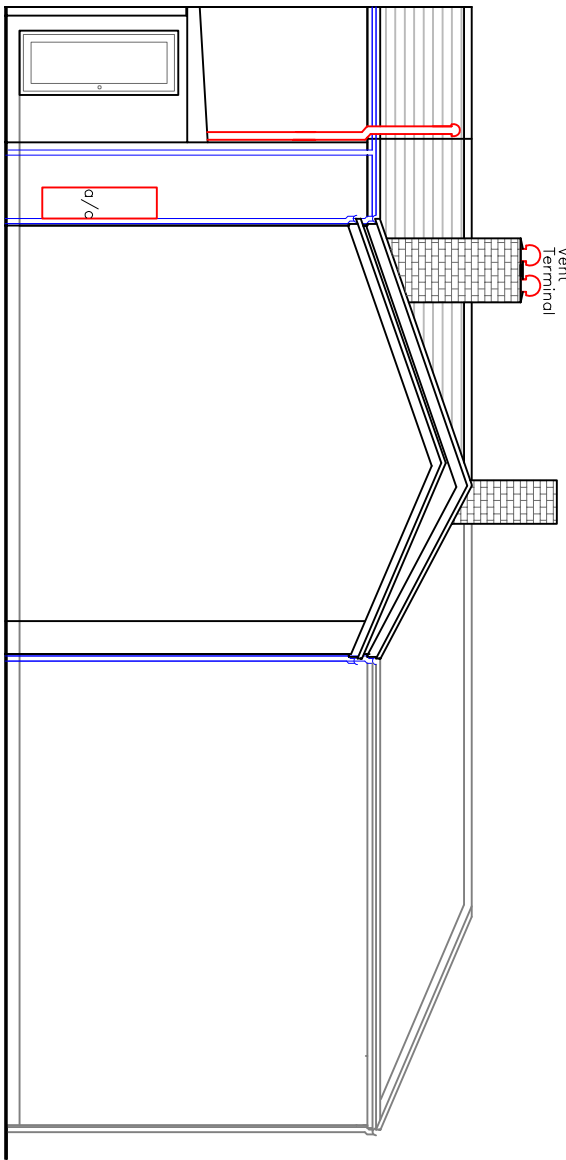

Proposed Side Elevation

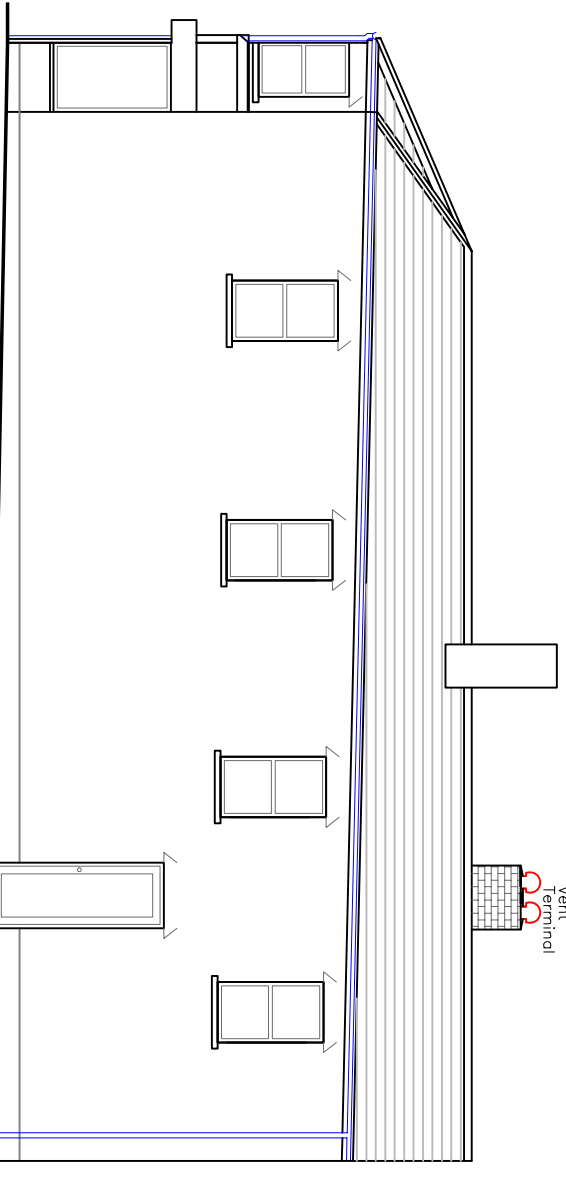

Proposed Side Elevation

Revision dated 22.01.2021			
Changes to ventilation terminal			
Utopia Design			
Architectural Services			
Building Planning Application Support			
Paul Thomas: BSc. (Hons)			
Tel: 01686 556230, Mob: 07908 725065			
Issued Only for Purpose Indicated			
Drawing Status: FOR PLANNING/BUILD CONTROL PURPOSES ONLY			
Client			
30/30A, Victoria Street			
Dowla's			
Menthyr Tydfil			
CF48 3AF			
Project			
Proposed Change of Use from			
A1 to A3 Planning Class			
with External Vent Terminal			
& Alterations			
Drawn by	Checked by	Scale	A2
PTI	11.12.2020		
Title		1:100	
Proposed Plans		Elevations	
Victoria Street 30,30A 02B			