




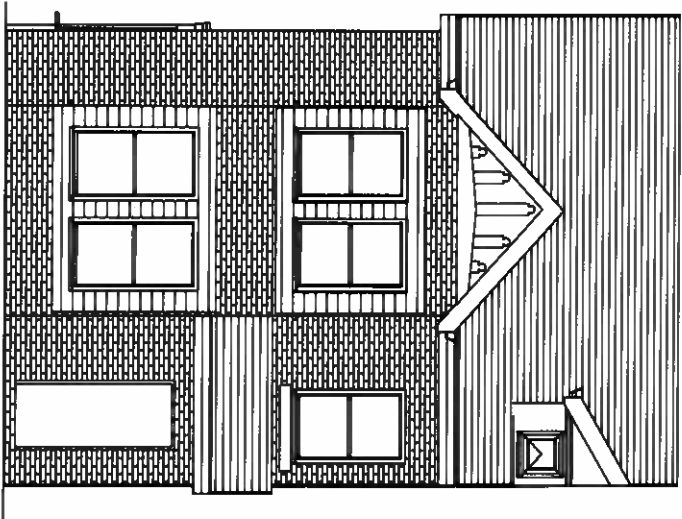


Existing Front Elevation

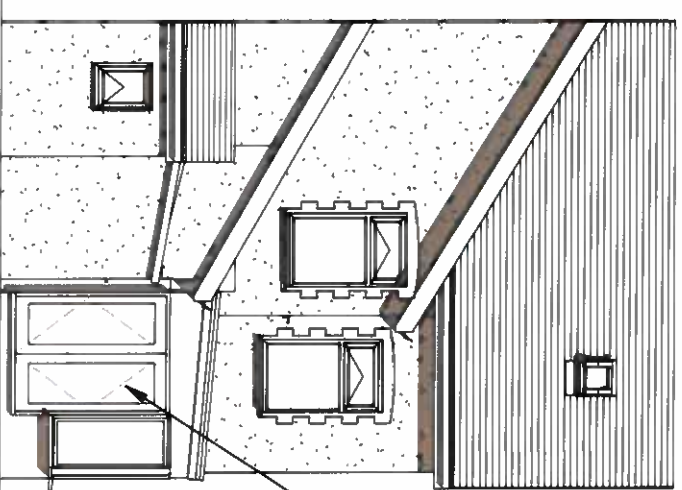

Existing Rear Elevation

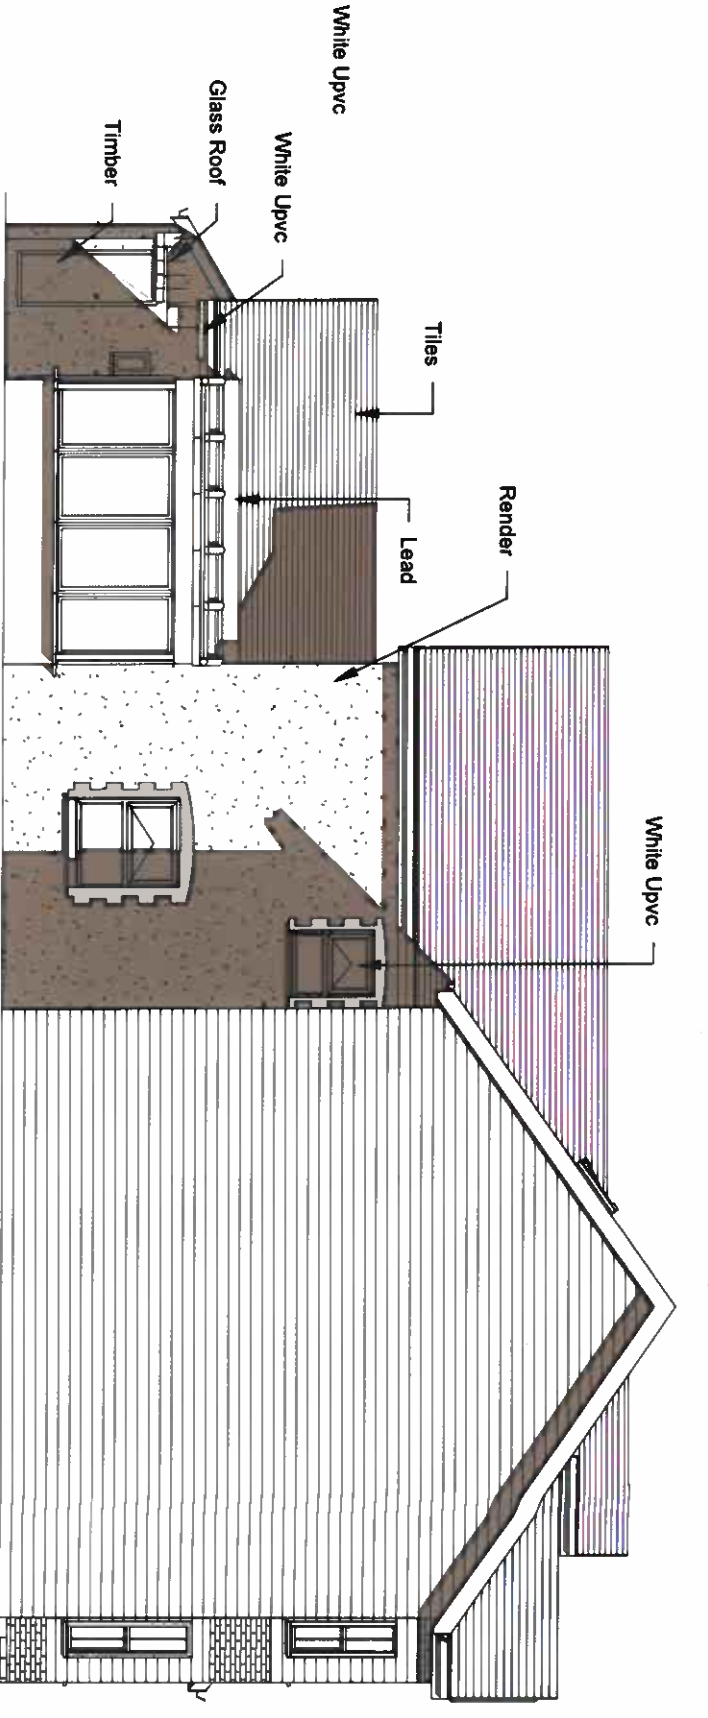

Existing Side 1 Elevation

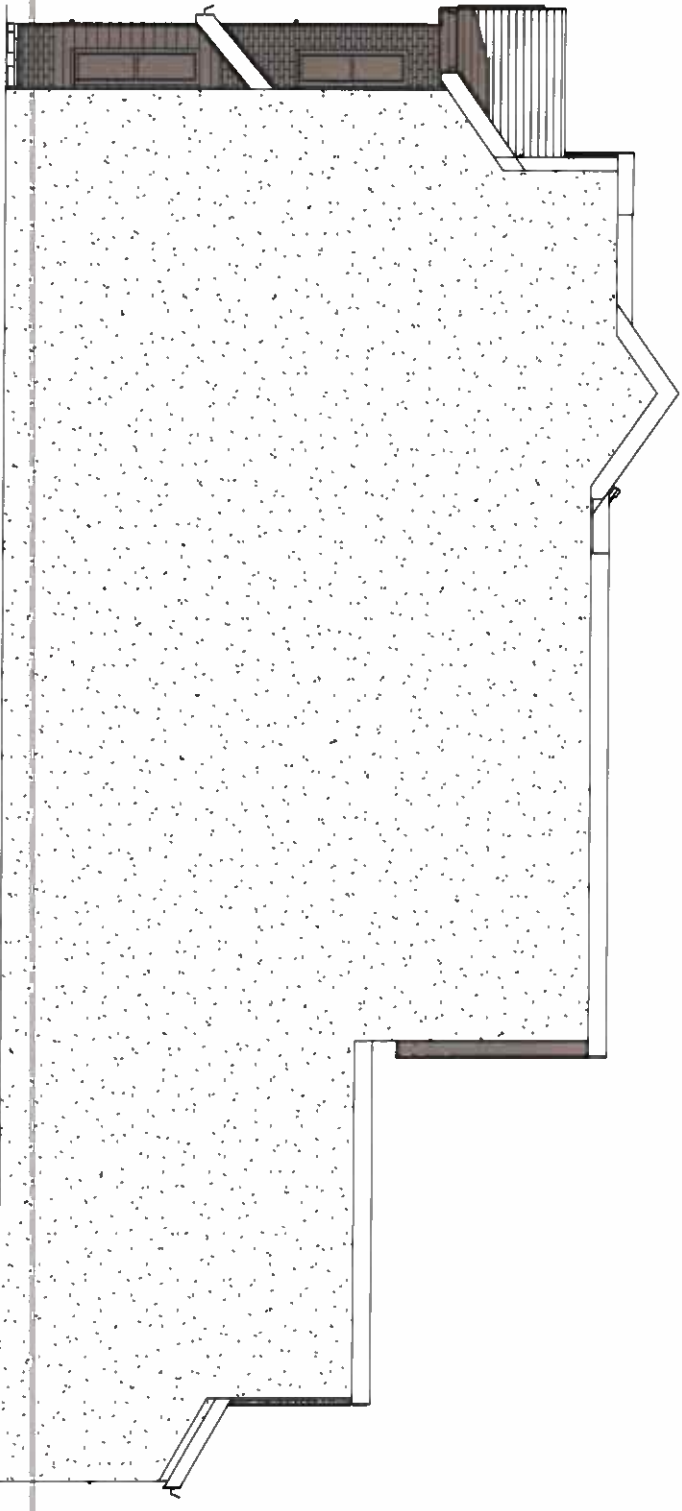

Existing Side 2 Elevation

INDIGO DESIGN (Part of 3dcastwales Ltd) 5 Ashlea Drive, Merthyr Tydfil, CF47 0NY Tele: 01685 385746 Mob - 07940913216 Email: enquiries@indigo-3d-design.co.uk			
This Drawing is Copyright. Dimensions to be checked on site and not scaled from this drawing		PURPOSE OF ISSUE	
Planning Approval		DRAWING NUMBER	
PROJECT		LV-02	
Single storey rear extension			
SHEET			
Existing elevations			
Address 31 Lancaster Villas, Merthyr Tydfil. CF47 8SN			
Checked by JH		Drawn by PH	
		Scale (@ A3) 1:100	
Rev No	Description		Date
A	Issue		06/02/2022