




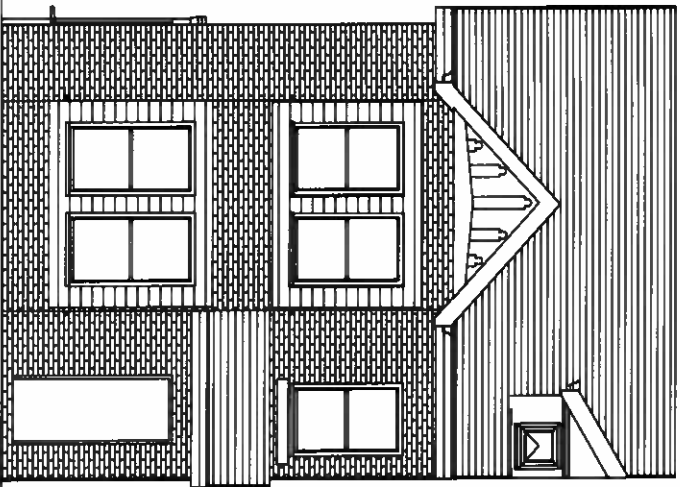


Proposed Front Elevation

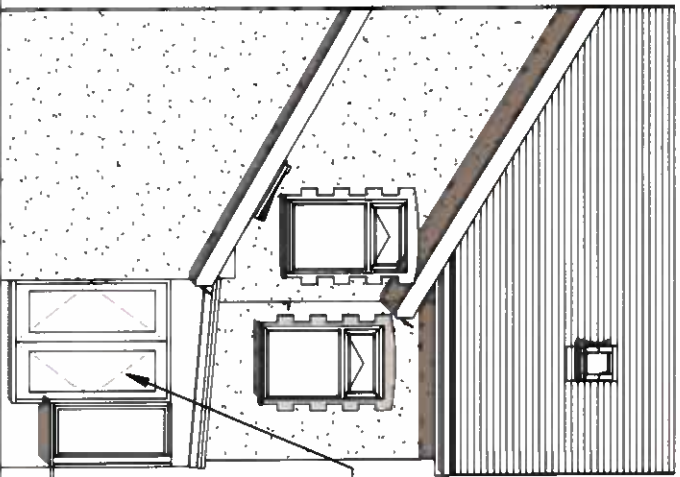

Proposed Rear Elevation

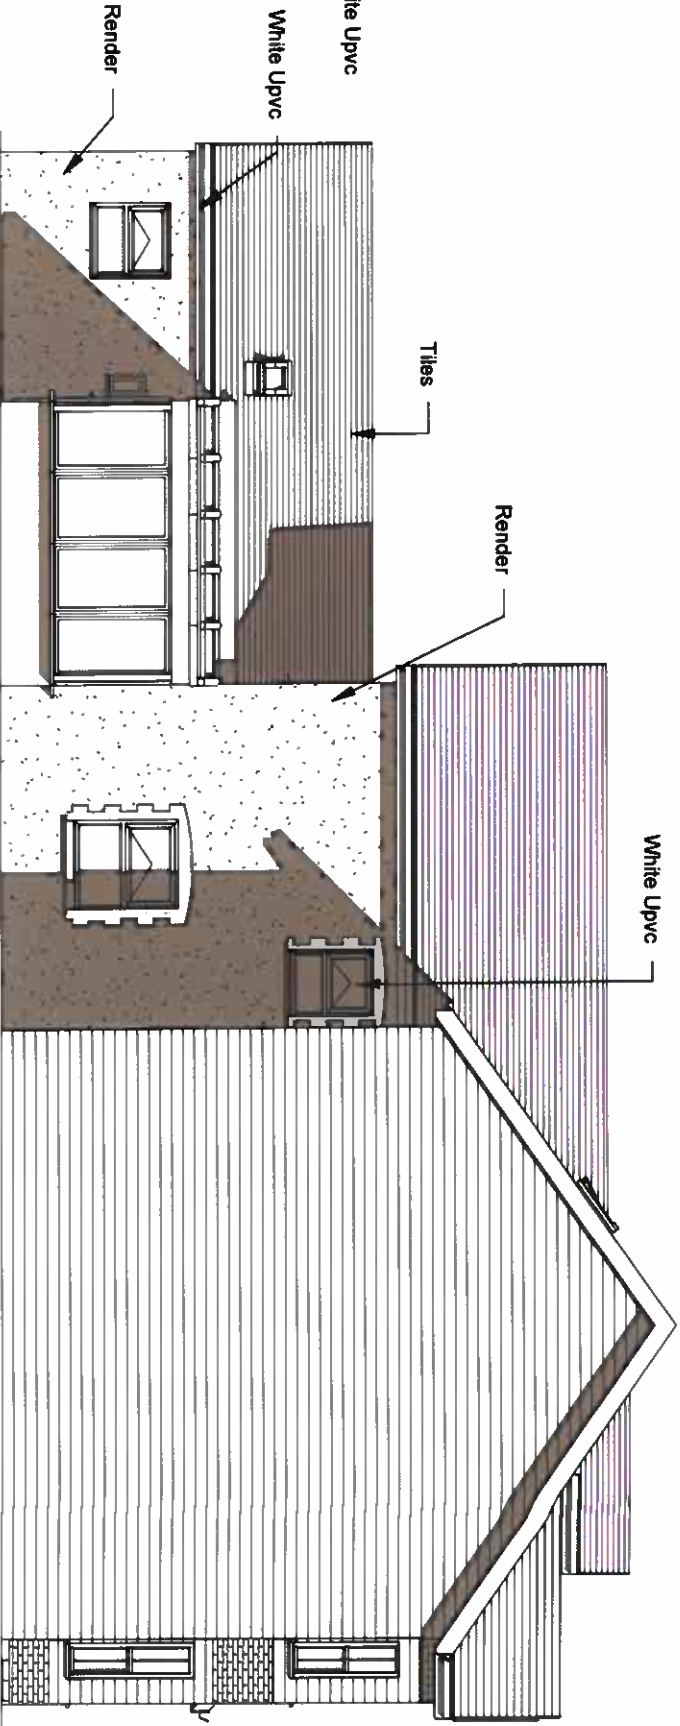

Proposed Side 1 Elevation

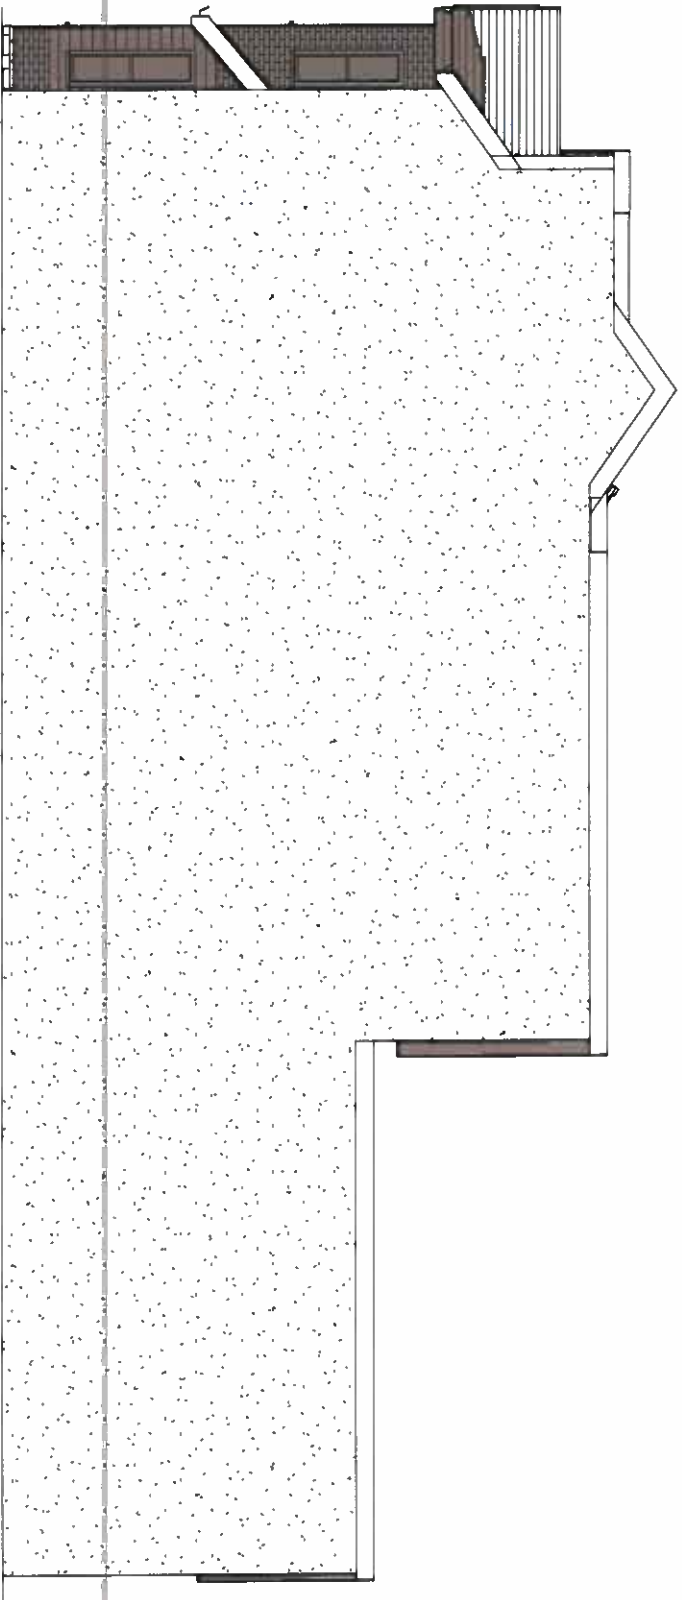

Proposed Side 2 Elevation

INDIGO DESIGN (Part of 3dcardwales Ltd) 5 Ashlea Drive, Merthyr Tydfil, CF47 0NY Tele 01685 365746 Mob - 07940913216 Email: enquiries@indigo-3d-design.co.uk			
This Drawing is Copyright, Dimensions to be checked on site and not scaled from this drawing		 Indigo 3d Design	
PURPOSE OF ISSUE		DRAWING NUMBER	
Planning Approval		LV-04	
PROJECT			
Single storey rear extension			
SHEET			
Proposed Elevations			
Address 31 Lancaster Villas, Merthyr Tydfil, CF47 8SN			
Checked by JH		Drawn by PH	
		Scale (@ A3) 1 : 100	
Rev No		Description	
A		Issue	
		06/02/2022	