



Existing Site

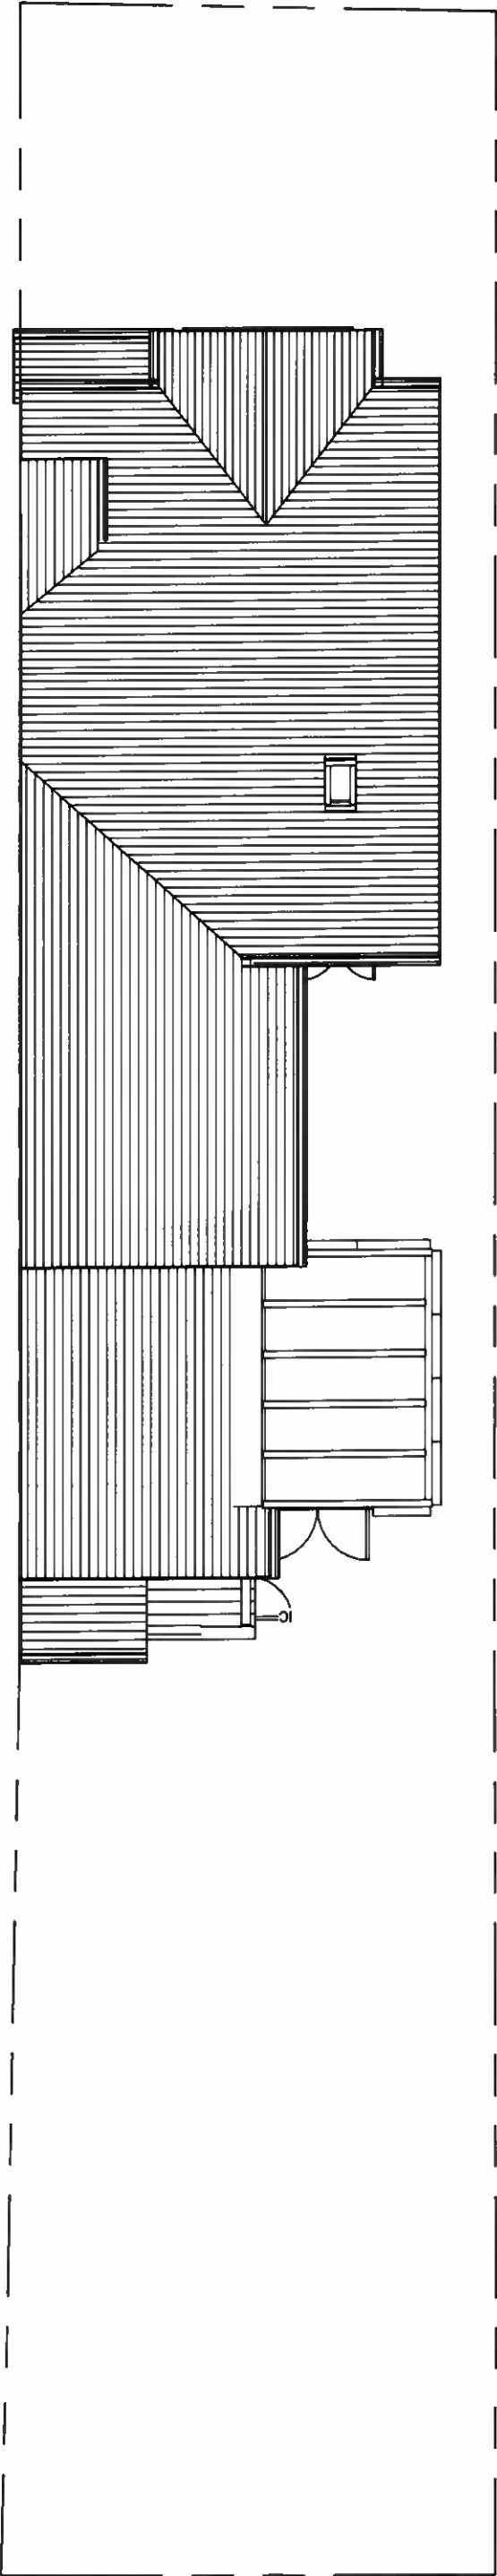

Proposed Site

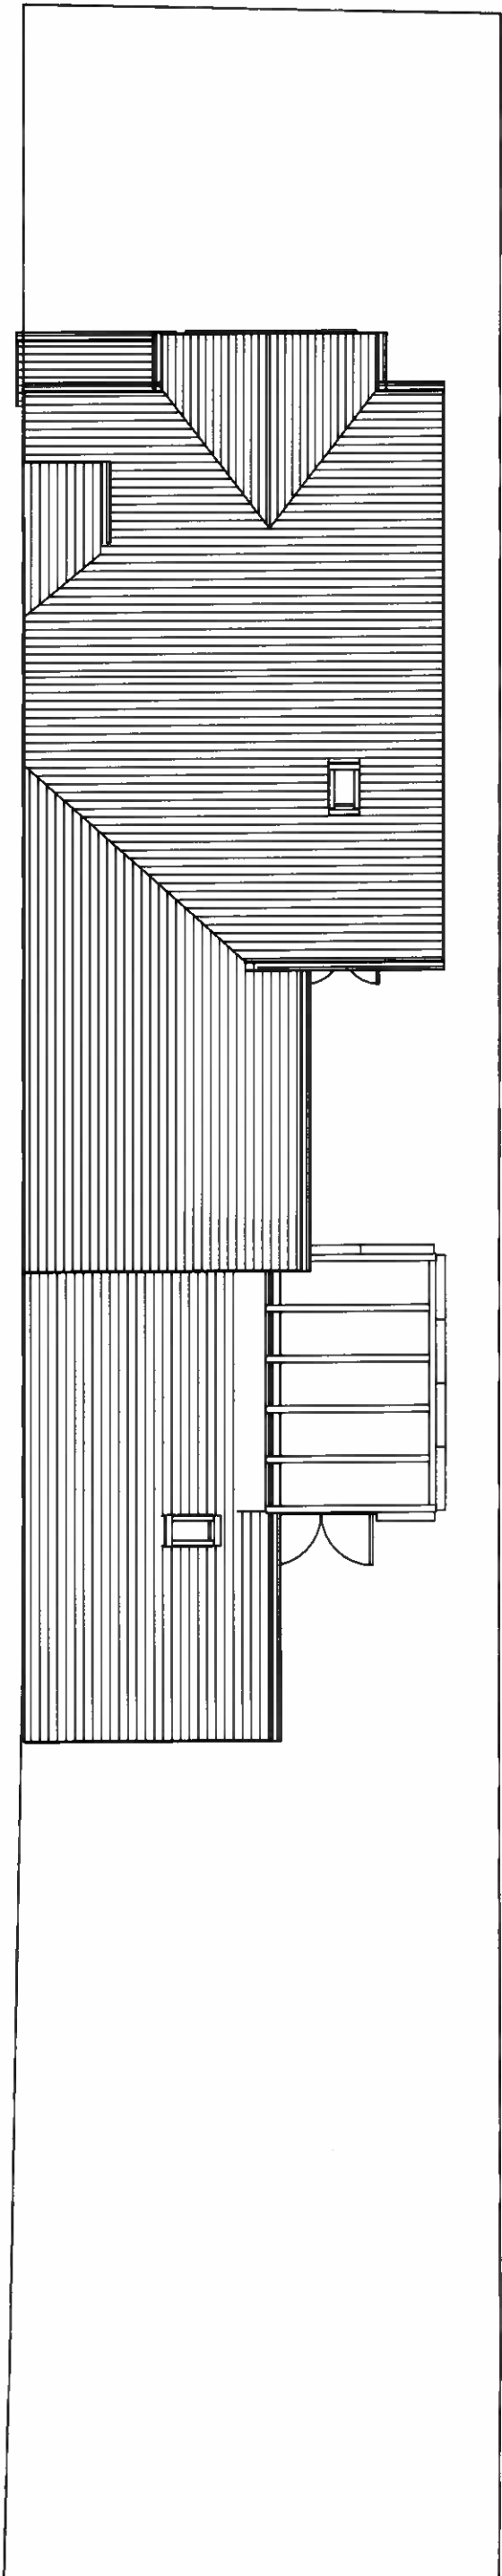

INDIGO DESIGN (Part of 3dcewates Ltd) 5 Ashlea Drive, Merthyr Tydfil, CF47 0NY. Tele 01685 385746 Mob 07940913216 Email: enquiries@indigo-3d-design.co.uk		This Drawing is Copyright. Dimensions to be checked on site and not scaled from this drawing		PURPOSE OF ISSUE		DRAWING NUMBER		PLANNING APPROVAL		PROJECT		SHEET		Address		Checked by		Drawn by		Description		Rev No		A	
										Single storey rear extension		Site Plans		31 Lancaster Villas, Merthyr Tydfil, CF47 8SN		JH		PH		Issue		Date		06/02/2022	
																1 : 100									