


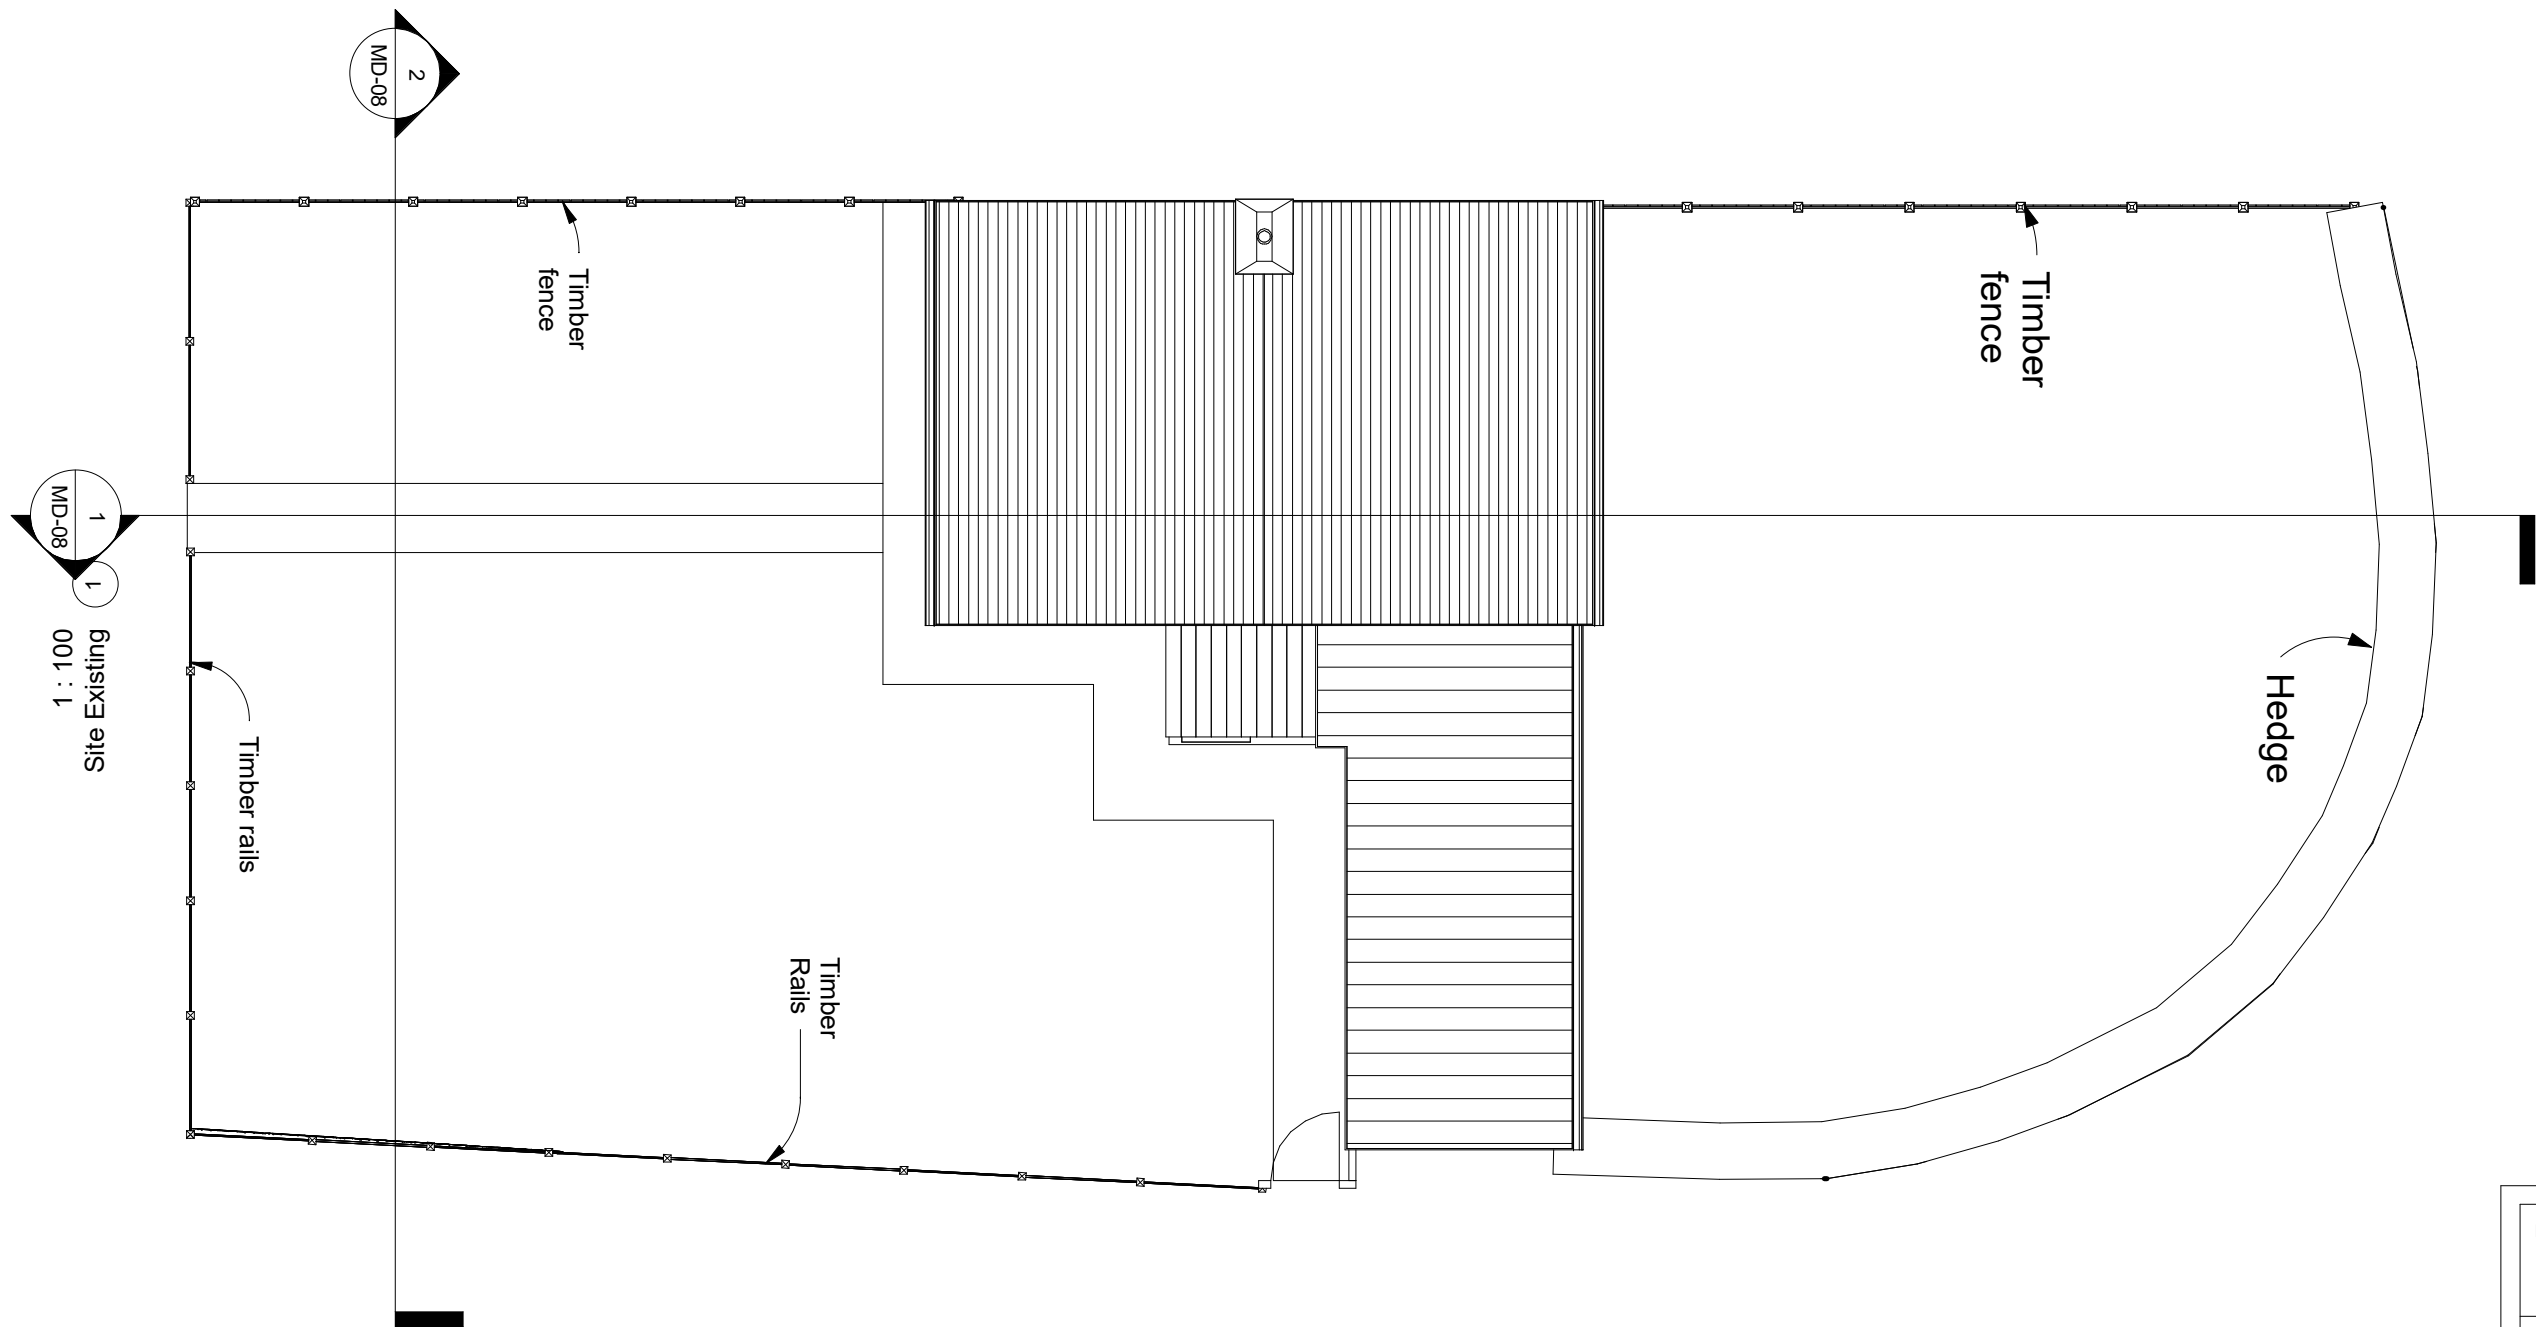

INDIGO DESIGN (Part of 3dcadwales Ltd) 5 Ashlea Drive,  
Merthyr Tydfil, CF47 0NY Tele 01685 385746 Mob -  
07940913216 Email: philip@3dcadwales.co.uk

This Drawing is Copyright,  
Dimensions to be checked  
on site and not scaled from  
this drawing



|                   |                |
|-------------------|----------------|
| PURPOSE OF ISSUE  | DRWAING NUMBER |
| Planning Approval | MD-02          |

|                                 |
|---------------------------------|
| PROJECT                         |
| Single storey extension to side |

|                    |
|--------------------|
| SHEET              |
| Existing site plan |

|          |                                                            |
|----------|------------------------------------------------------------|
| Address: | 10 Monmouth drive, Castle Park, Merthyr<br>Tydfil CF48 1JA |
|----------|------------------------------------------------------------|

|            |          |              |
|------------|----------|--------------|
| Checked by | Drawn by | Scale (@ A3) |
| JH         | PH       | 1 : 100      |

| Rev No | Description          | Date       |
|--------|----------------------|------------|
| 1      | Issue Date           | 18/01/2022 |
| 2      | Parking Detail added | 17/03/2022 |
|        |                      |            |
|        |                      |            |