


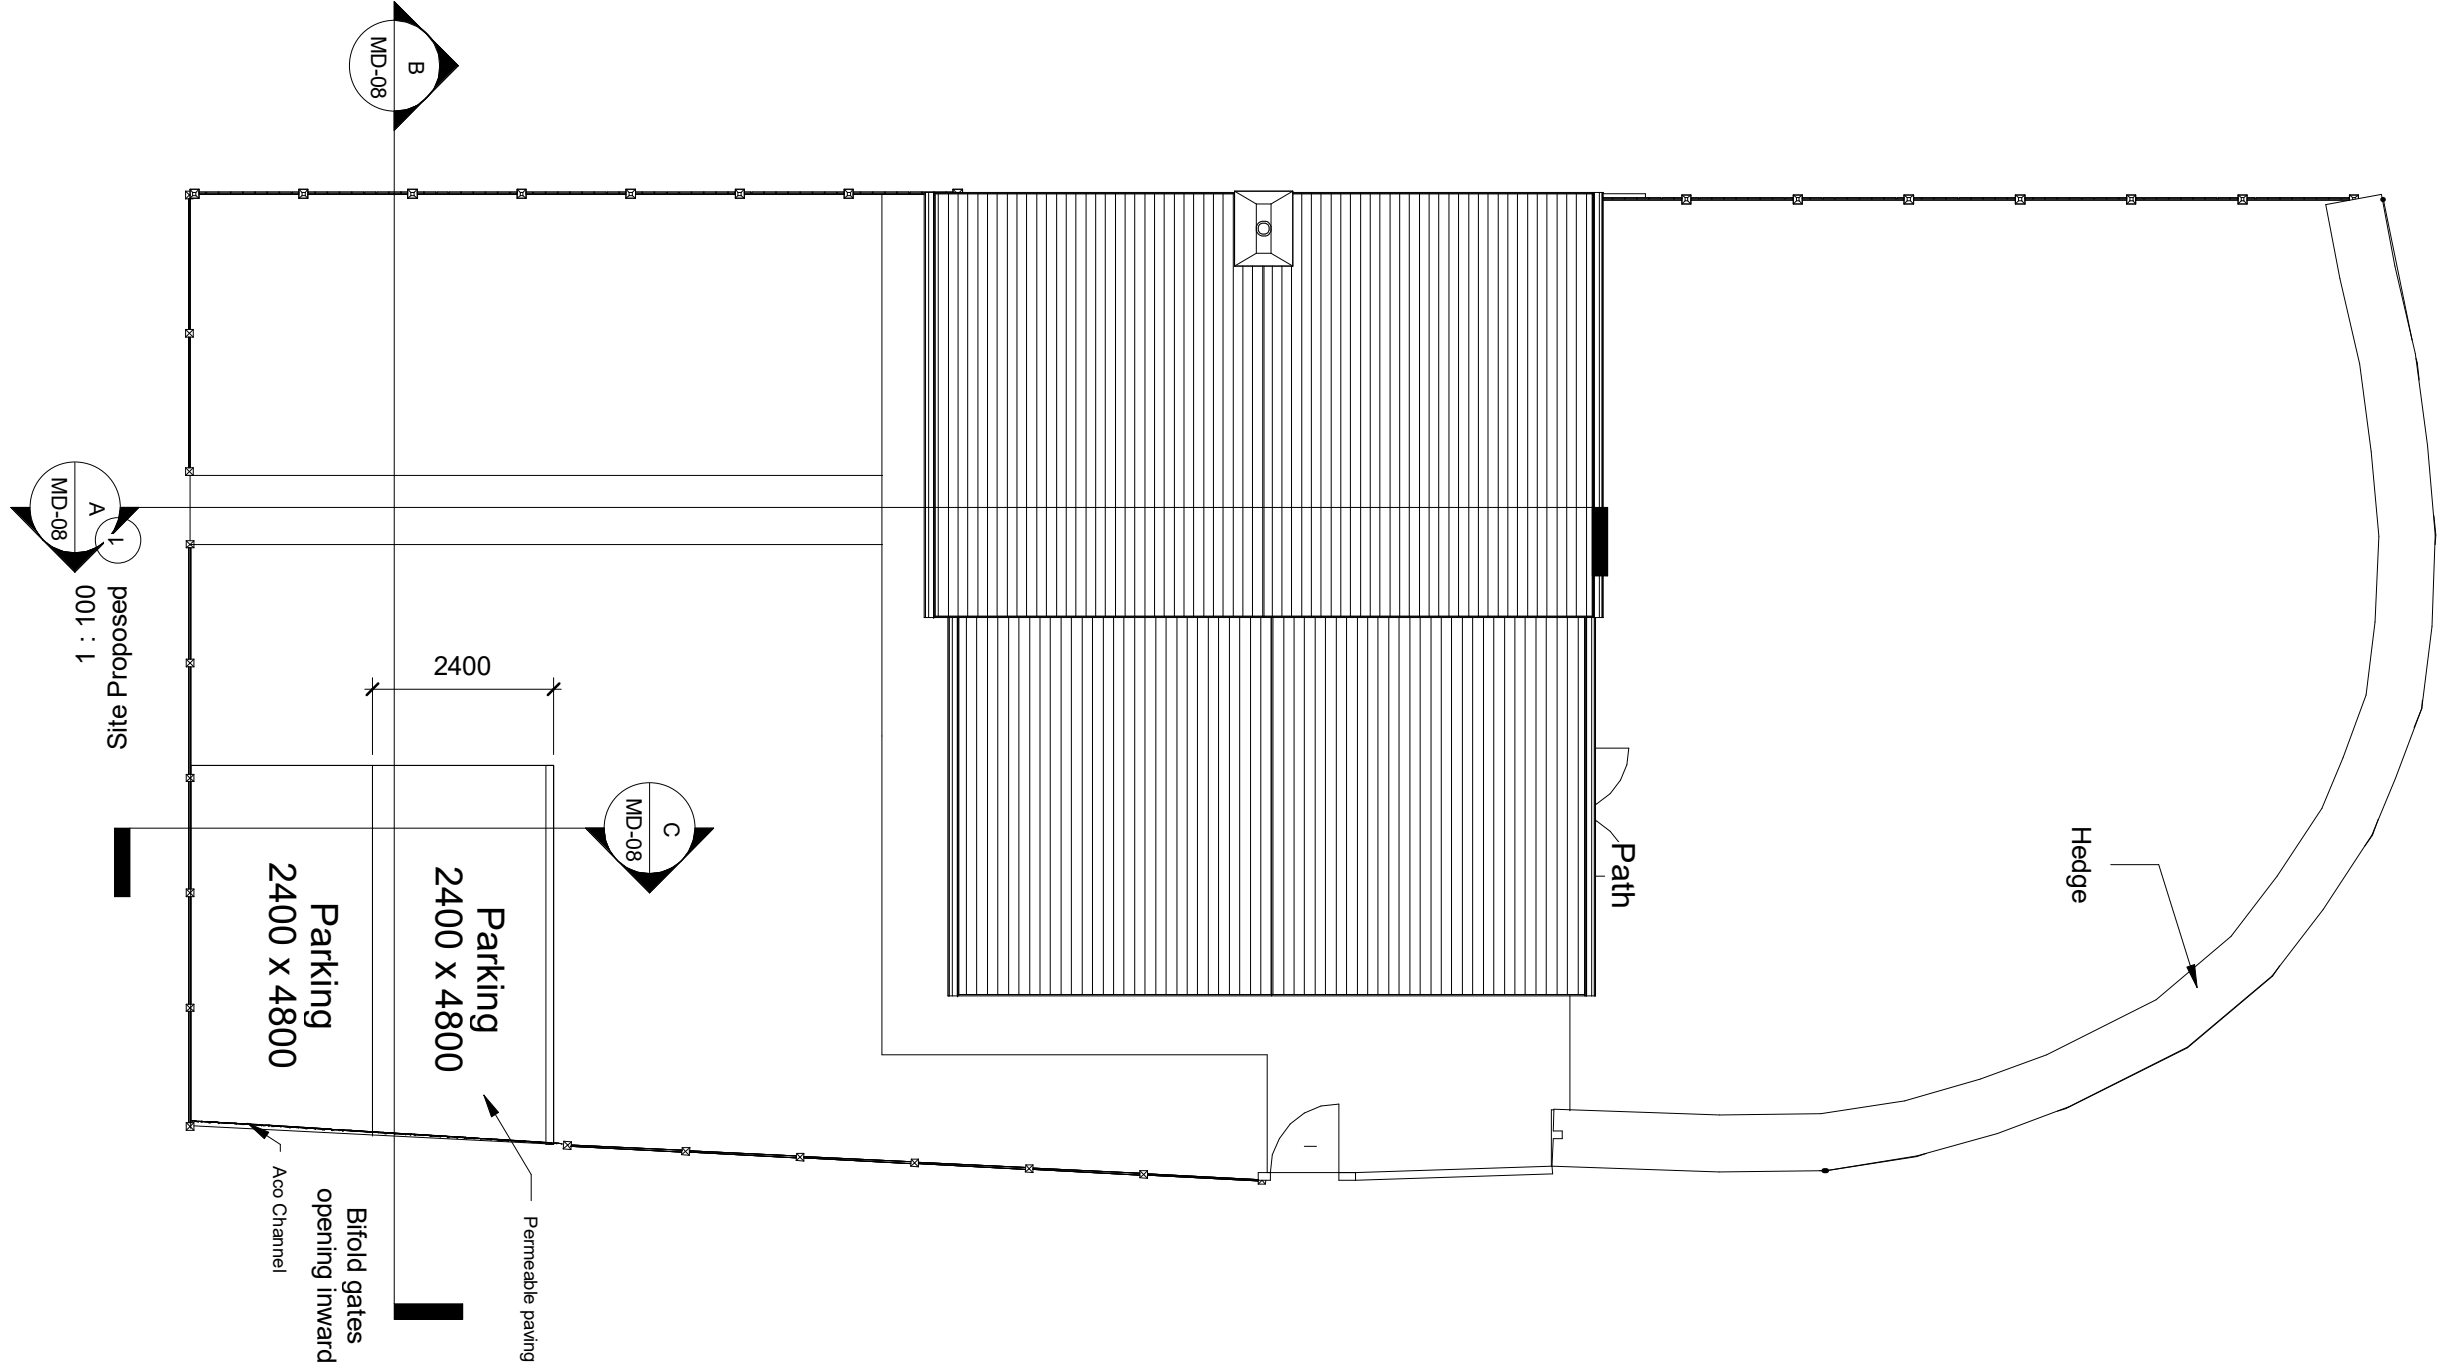

INDIGO DESIGN (Part of 3dcadwales Ltd) 5 Ashlea Drive,
Merthyr Tydfil, CF47 0NY Tele 01685 385746 Mob -
07940913216 Email: philip@3dcadwales.co.uk

This Drawing is Copyright,
Dimensions to be checked
on site and not scaled from
this drawing



PURPOSE OF ISSUE	DRWAING NUMBER
Planning Approval	MD-05

PROJECT
Single storey extension to side

SHEET
Proposed Site Plan

Address:	10 Monmouth drive, Castle Park, Merthyr Tydfil CF48 1JA
----------	---

Checked by	Drawn by	Scale (@ A3)
JH	PH	1 : 100

Rev No	Description	Date
1	Issue Date	18/01/2022
2	Parking Detail added	17/03/2022