



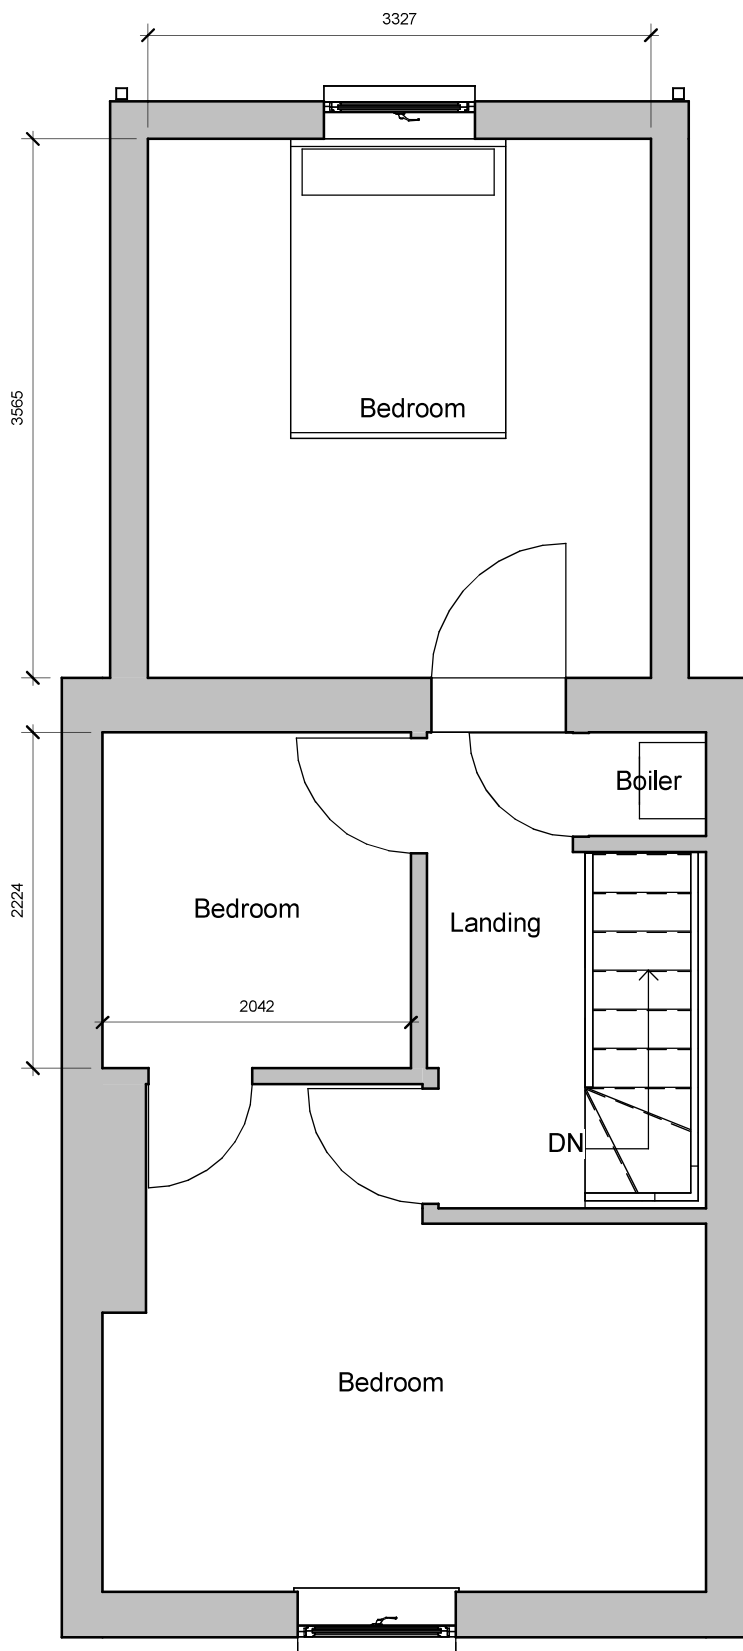


2 Proposed First Floor
1 : 50

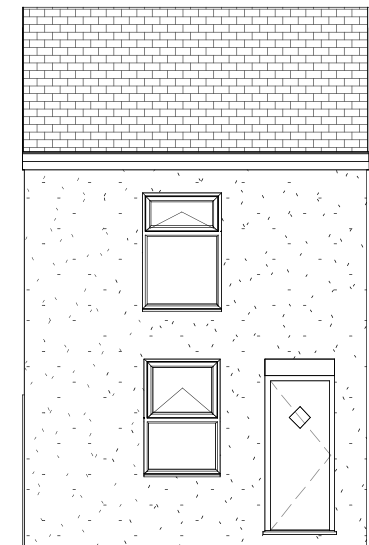


3 Proposed Front Elevation
1 : 100


A Schwegler 1SP Sparrow
Terrace
or the following
<https://www.nhbs.com/vivarap-rowoodston-ehousesparrownestbox?bkfno=210670>.

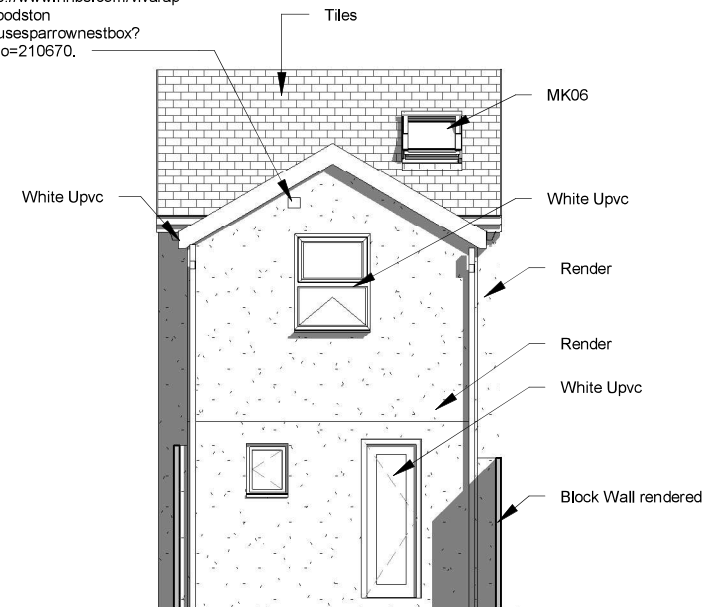


4 Proposed Rear Elevation
1 : 100

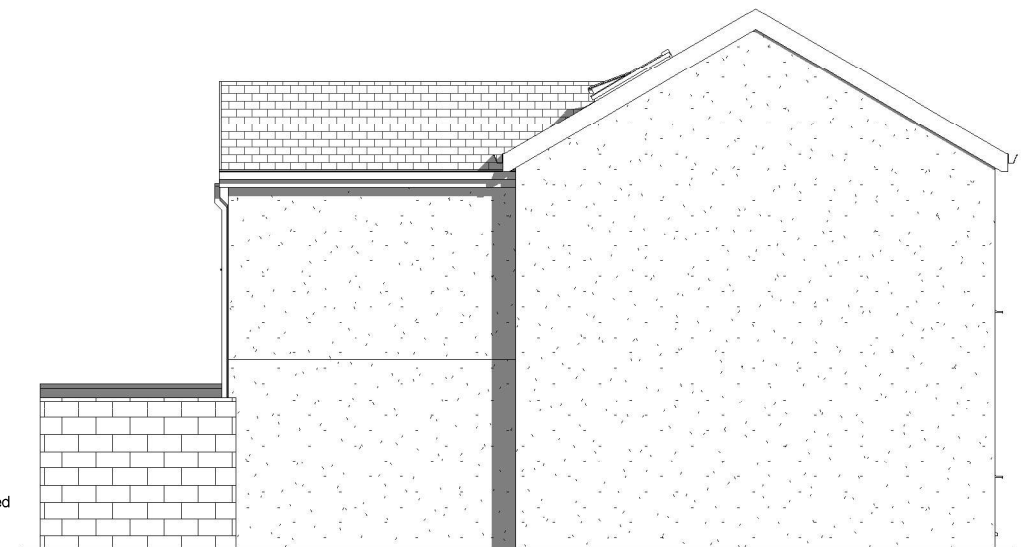

5 Proposed Side 1 Elevation
1 : 100

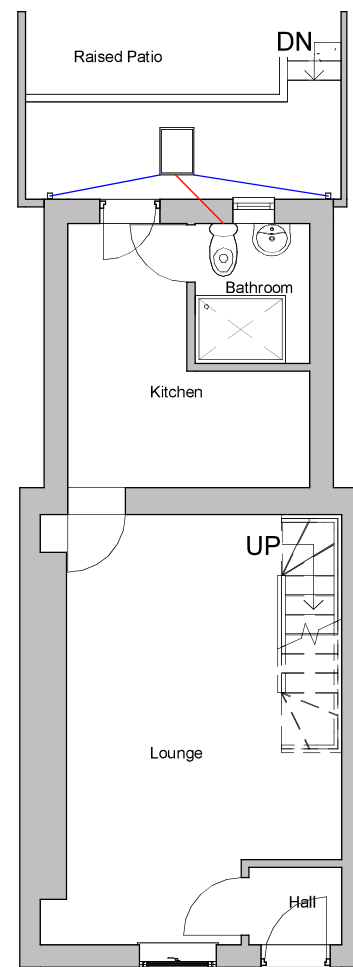

1 Proposed Ground Floor
1 : 100

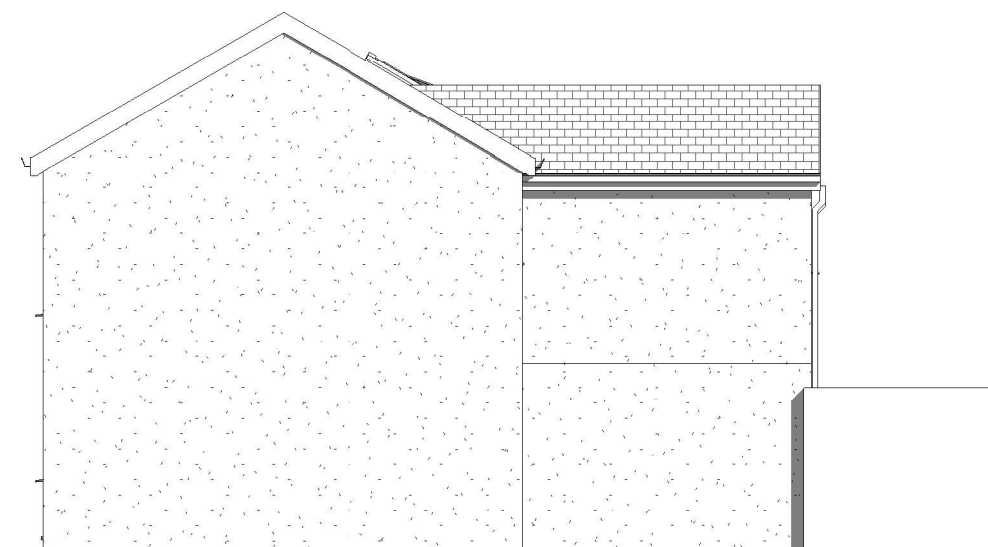

6 Proposed Side 2 Elevation
1 : 100

INDIGO DESIGN (Part of 3dcadwales Ltd) 5 Ashlea Drive,
Merthyr Tydfil, CF47 0NY Tele 01685 385746 Mob -
07940913216 Email: philip@3dcadwales.co.uk

This Drawing is Copyright,
Dimensions to be checked
on site and not scaled from
this drawing



PURPOSE OF ISSUE
Planning Approval

DRWAING NUMBER
BD-02

PROJECT
First floor rear extension

SHEET
Proposed Plans and Elevations

Address
34, Blaen Dowlais, Dowlais, Merthyr
Tydfil CF48 3RB

Checked by
JH

Drawn by
PH

Scale (@ A3)
As indicated

Rev No	Description	Date
A	Issue	29/06/2024