




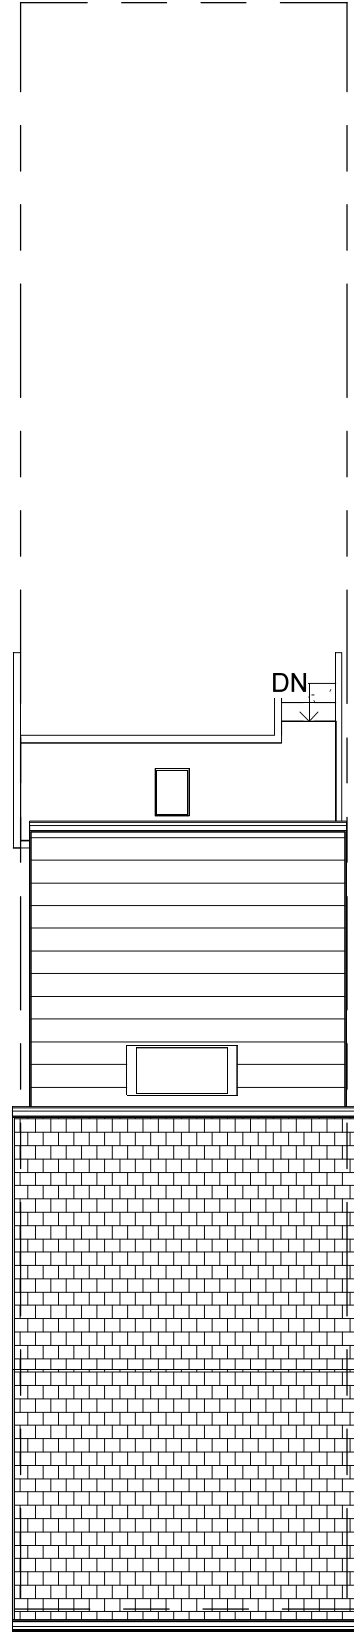


1 Existing Site
1 : 100

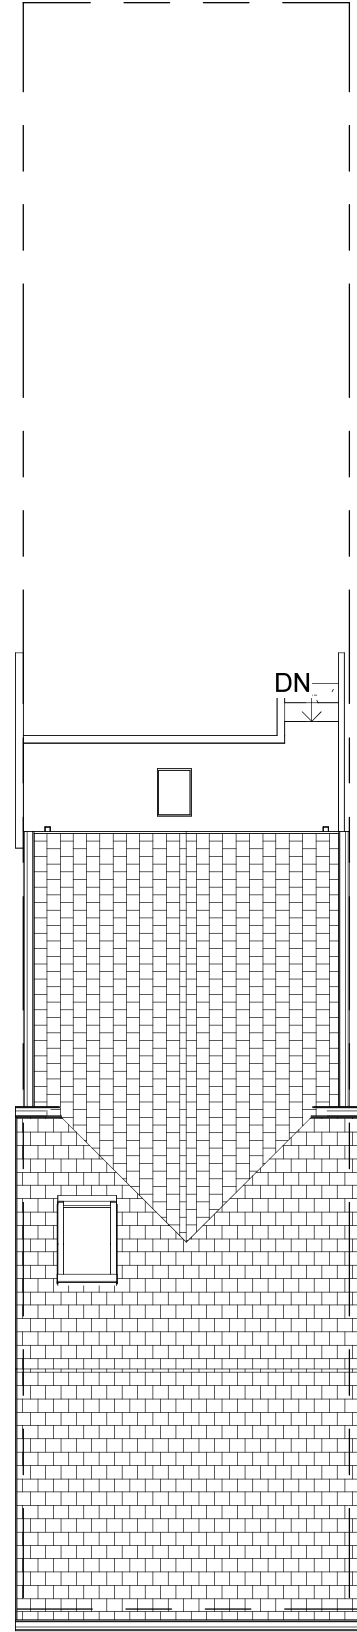

2 Proposed Site
1 : 100

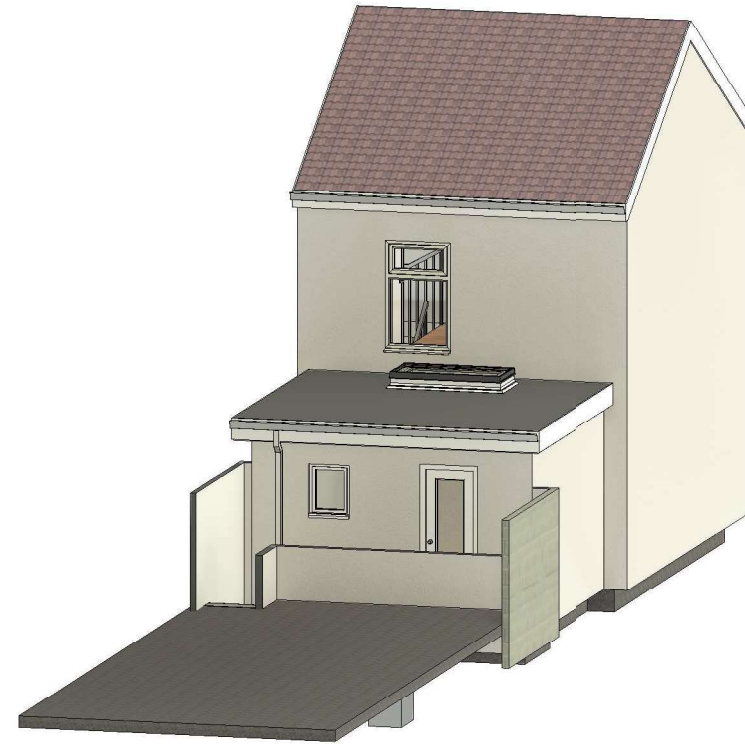

3 Existing Illustration A

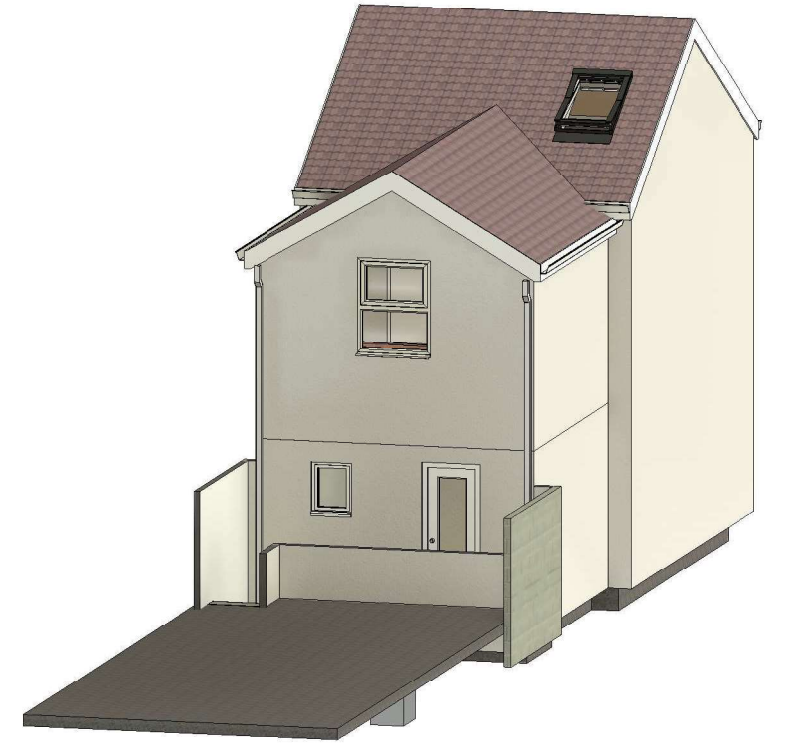

4 Proposed Illustration A

INDIGO DESIGN (Part of 3dcadwales Ltd) 5 Ashlea Drive, Merthyr Tydfil, CF47 0NY Tele 01685 385746 Mob - 07940913216 Email: philip@3dcadwales.co.uk		
This Drawing is Copyright. Dimensions to be checked on site and not scaled from this drawing		 Indigo 3d Design
PURPOSE OF ISSUE	DRAWING NUMBER	
Planning Approval	BD-03	
PROJECT First floor rear extension		
SHEET Site Plans		
Address 34, Blaen Dowlais, Dowlais, Merthyr Tydfil CF48 3RB		
Checked by JH	Drawn by PH	Scale (@ A3) 1 : 100
Rev No	Description	Date
A	Issue	29/06/2024