




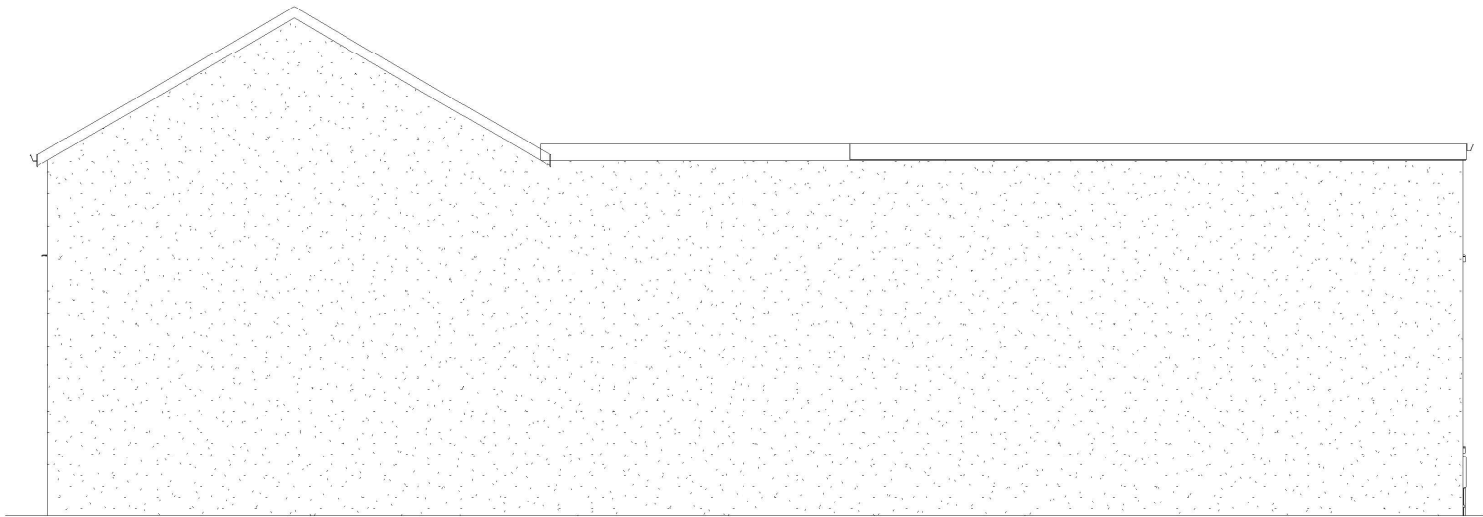


Proposed Side 1 Elevation

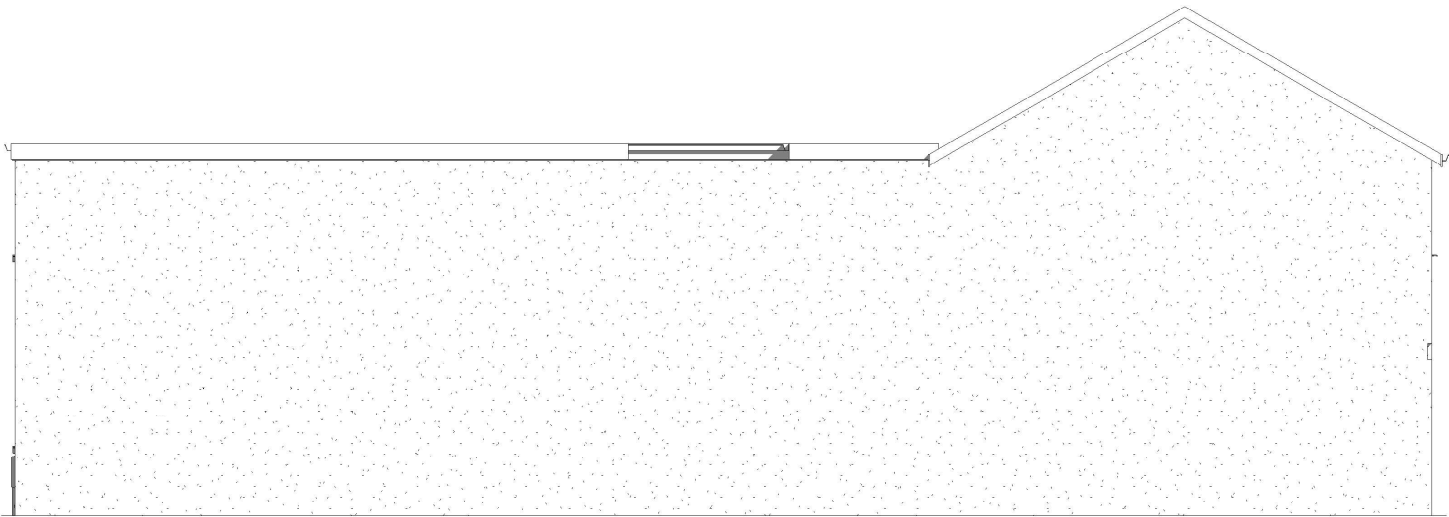

Proposed Side 2 Elevation

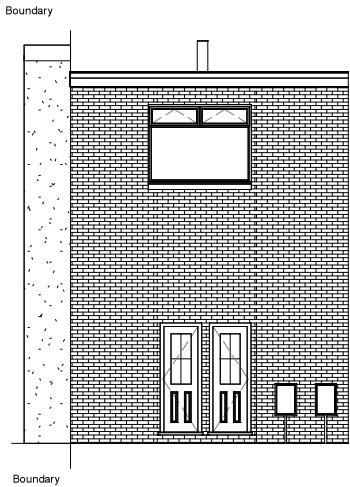


Proposed Rear Elevation

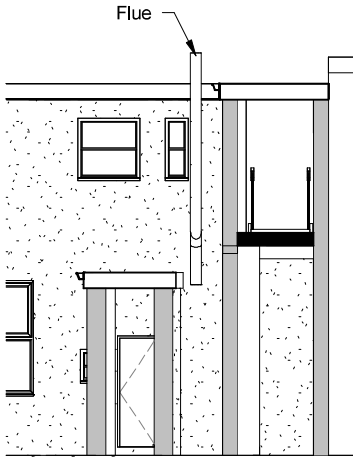


Proposed Flue Elevation



Proposed Front Elevation

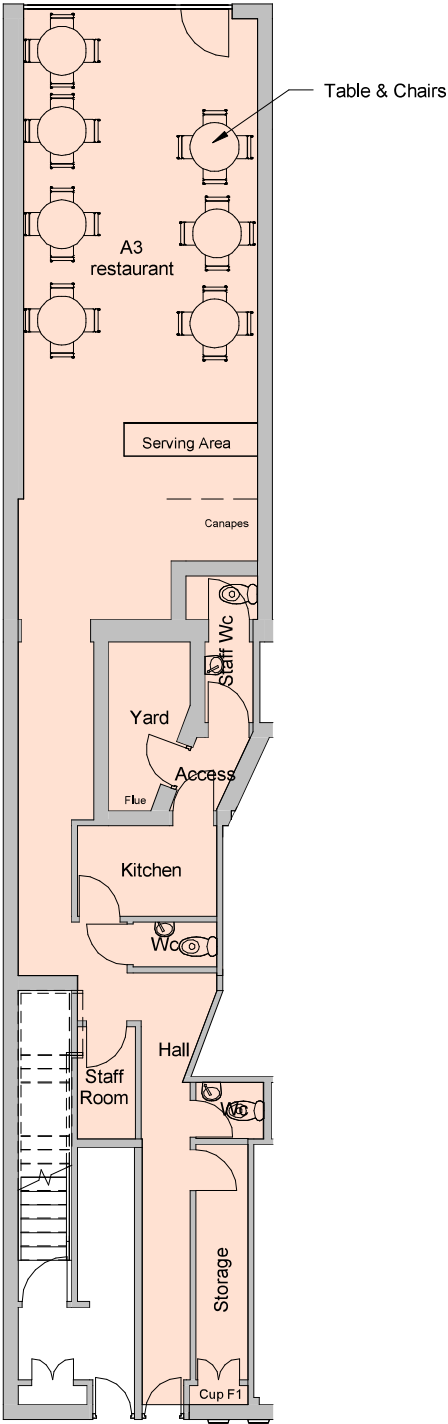

Proposed Ground Floor

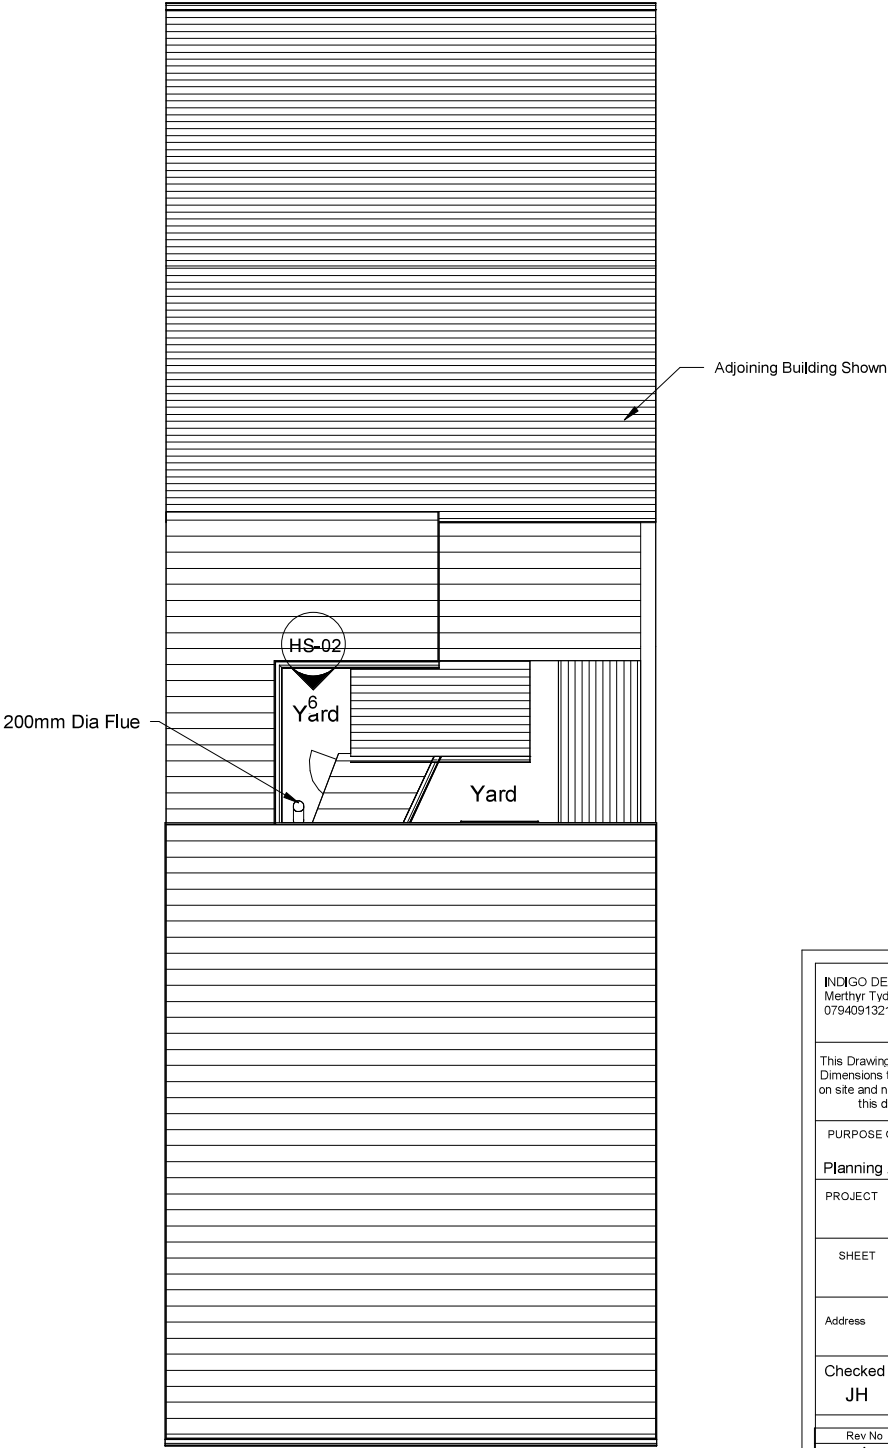

Proposed Roof

INDIGO DESIGN (Part of 3dcadwales Ltd) 5 Ashlea Drive, Merthyr Tydfil, CF47 0NY Tele 01685 385746 Mob - 07940913216 Email enquiries@indigo-3d-design.co.uk

This Drawing is Copyright, Dimensions to be checked on site and not scaled from this drawing



PURPOSE OF ISSUE
Planning Approval

DRAWING NUMBER
HS-02

PROJECT
Change of use

SHEET
Proposed plans and elevations

Address
111 High Street, Merthyr Tydfil, CF47 8AP

Checked by
JH

Drawn by
PH

Scale (@ A2)
1 : 100

Rev No	Description	Date
A	Issue Date	06/08/2024