



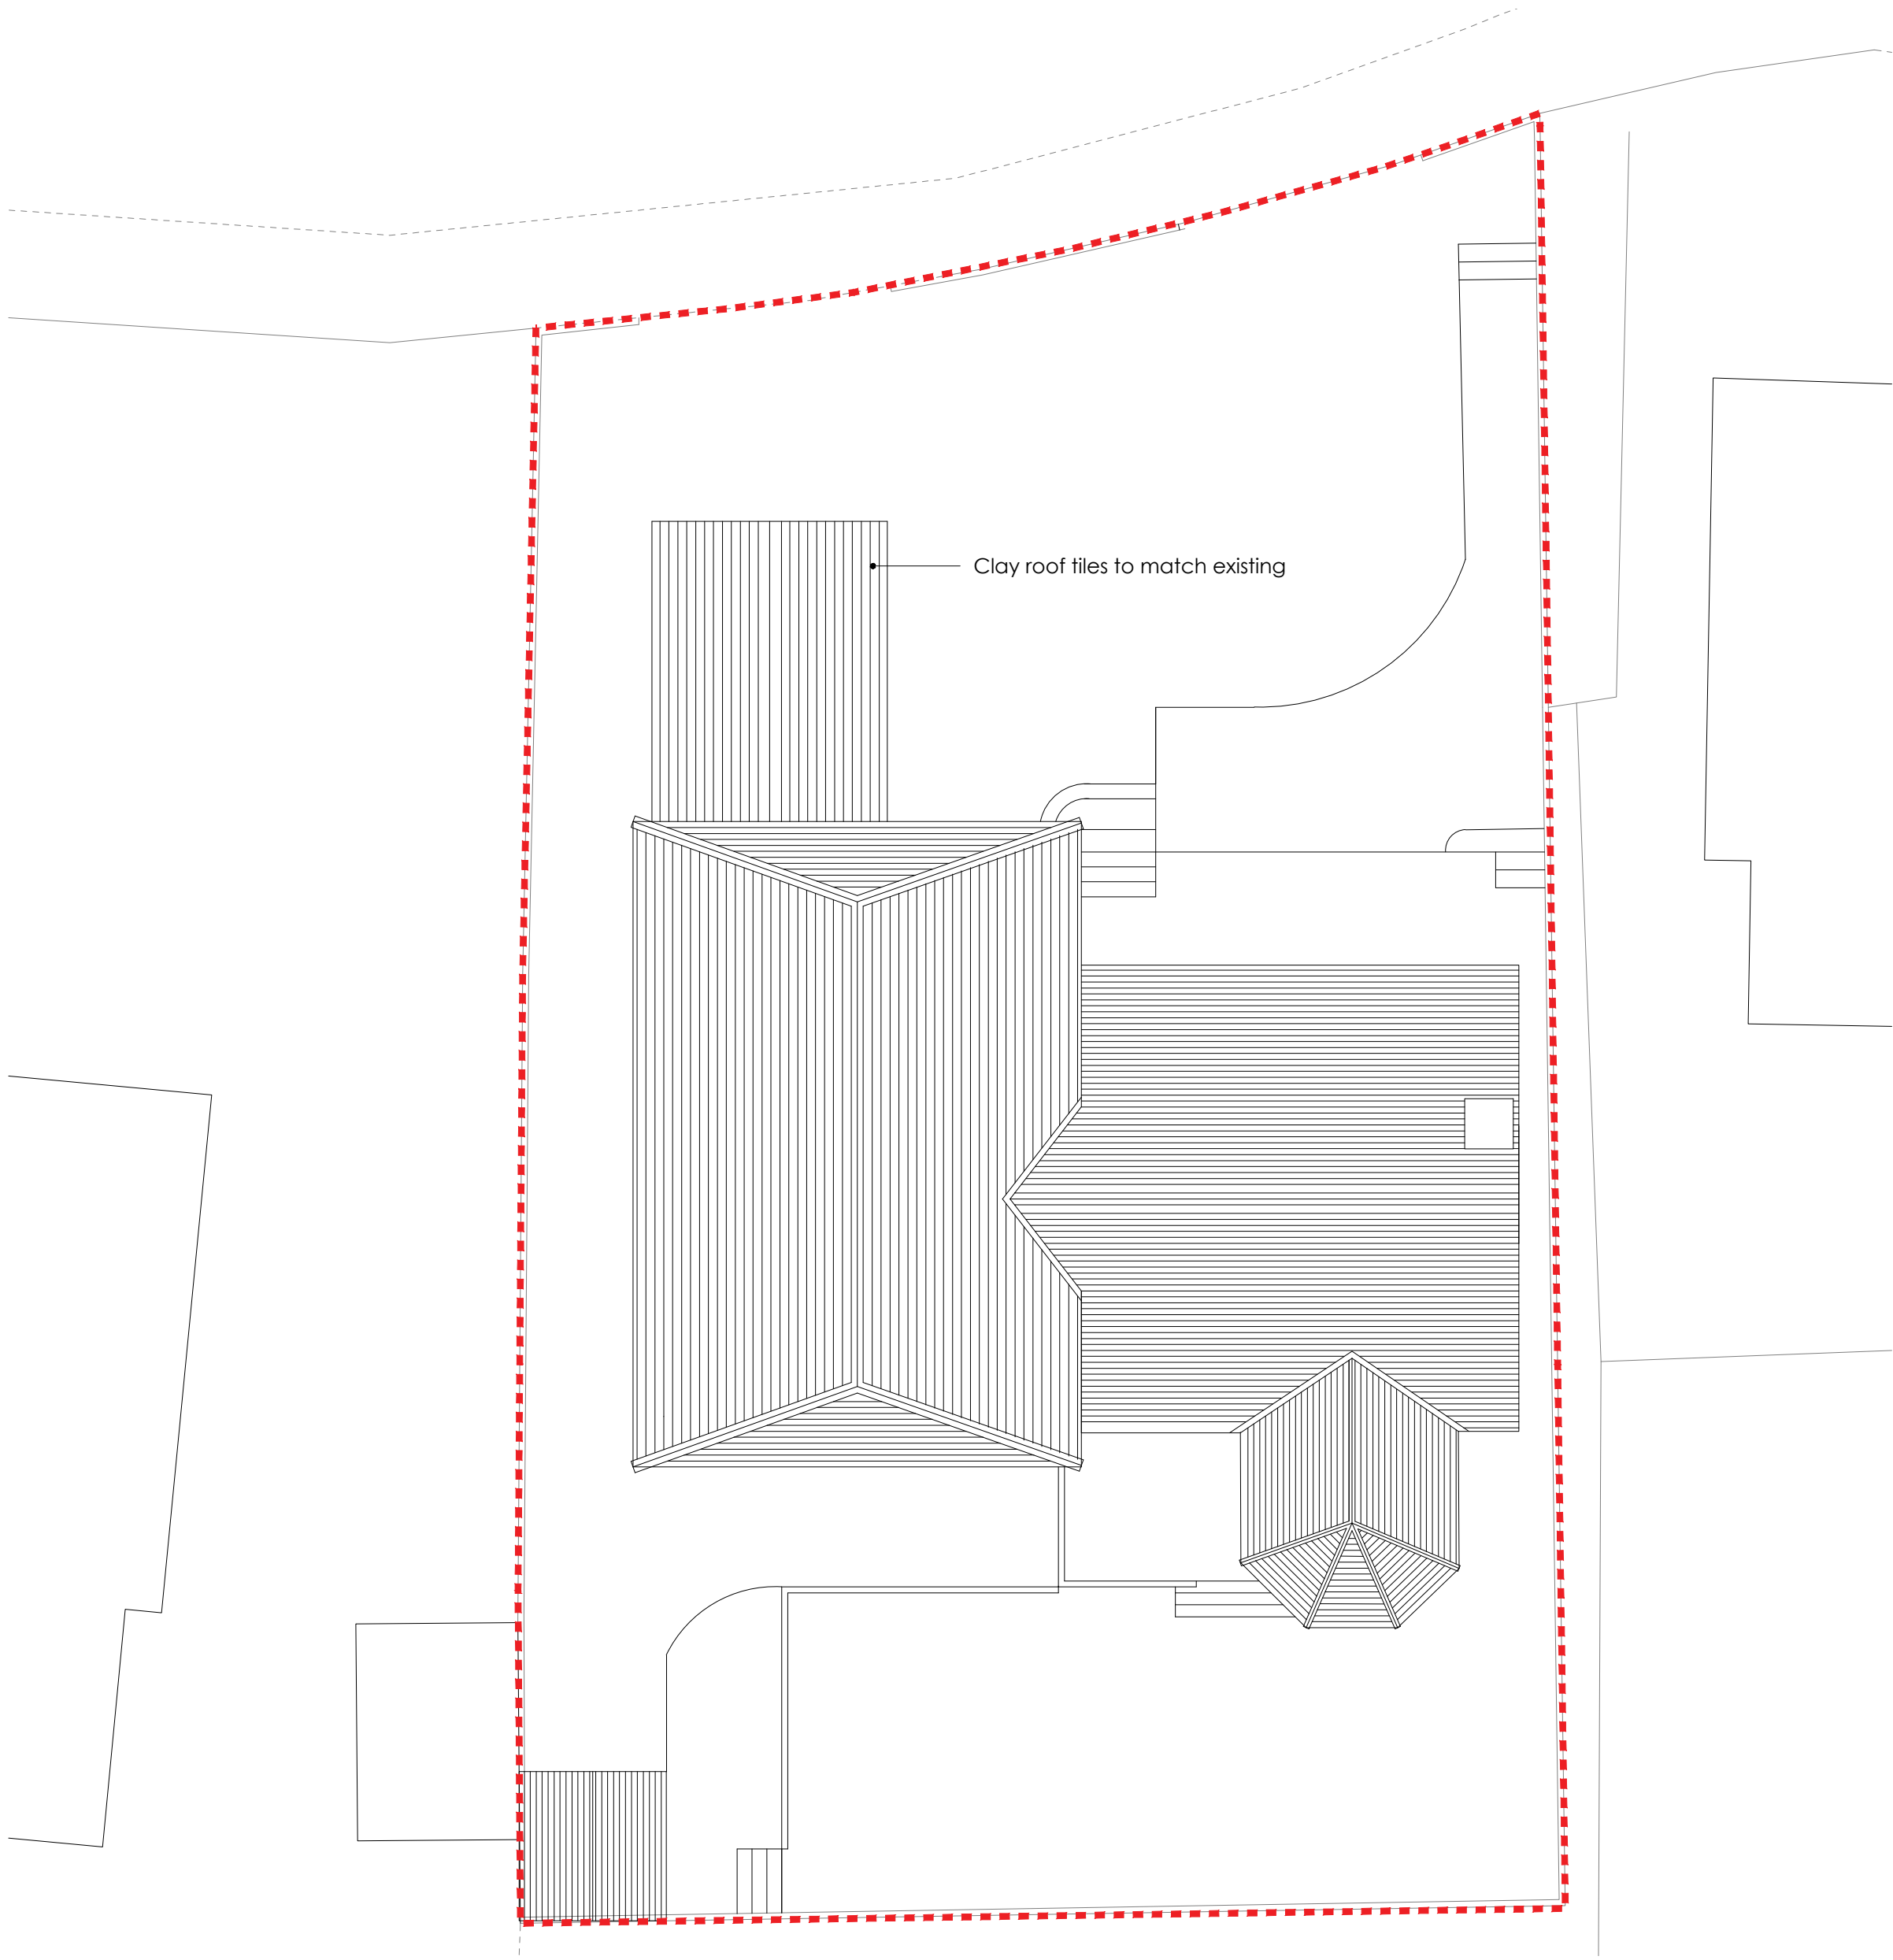

PROPOSED ROOF PLAN
SCALE 1:100

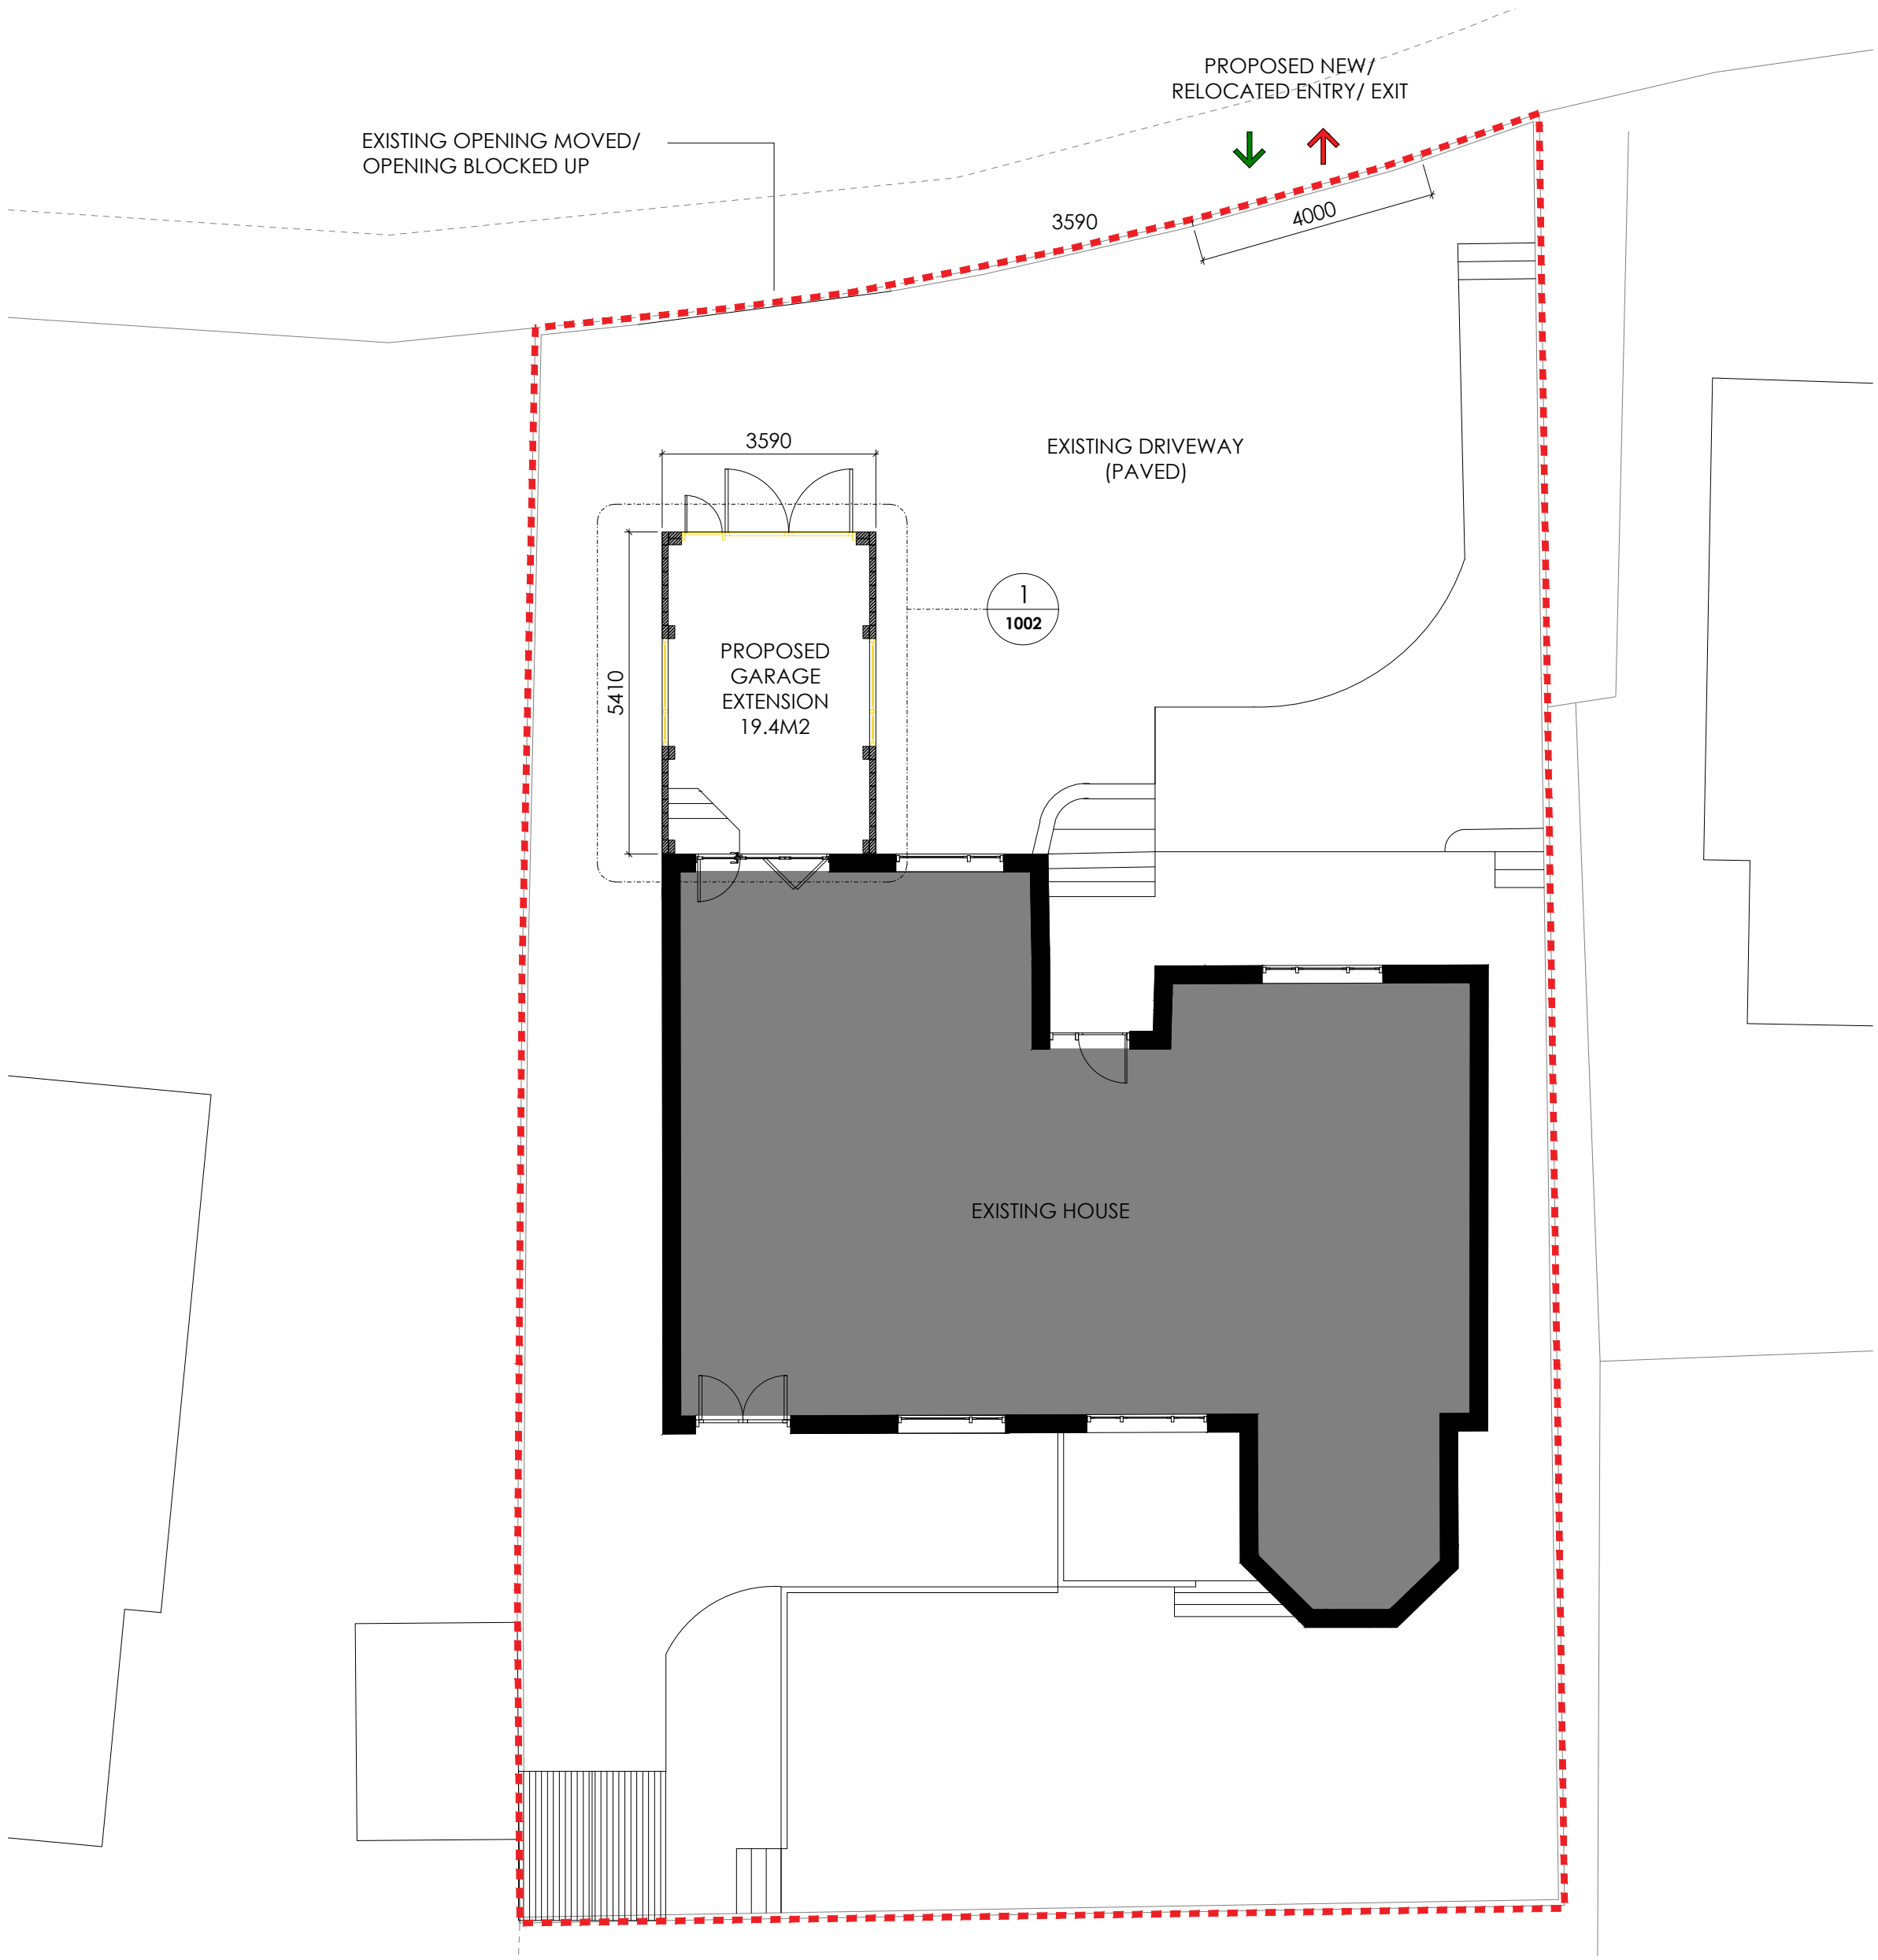

PROPOSED GROUND FLOOR PLAN
SCALE 1:100


EXISTING SITE PLAN
SCALE 1:500
© Crown copyright 2025 Ordnance Survey 100053143



FOR LOCAL AUTHORITY USE ONLY

A1 ORIGINAL
SHEET SIZE

KEY PLAN

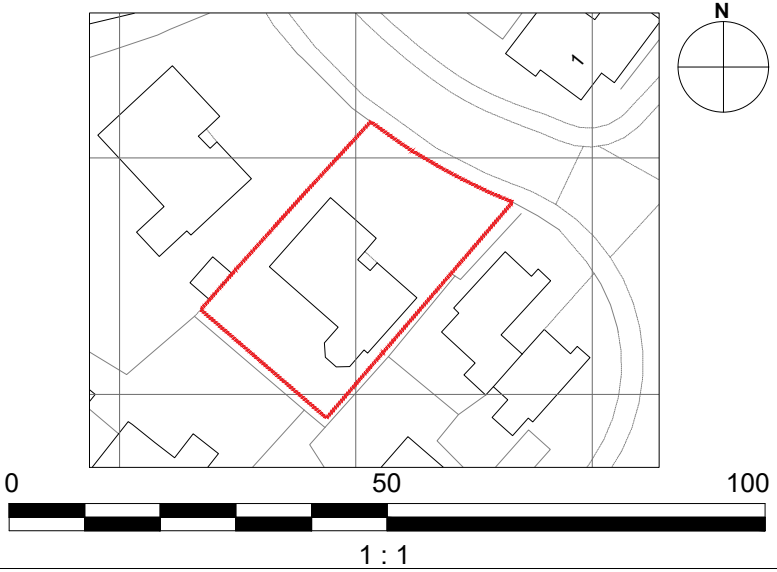

NOTES - GENERAL

- DIMENSIONS ARE NOT TO BE SCALED FROM THIS DRAWING.
- ALL DIMENSIONS ARE IN MILLIMETERS AND LEVELS IN METERS UNLESS NOTED OTHERWISE.
- ANY DISCREPANCIES, EITHER BETWEEN WRITTEN DIMENSIONS AND SITE DIMENSIONS OR WITHIN THESE DRAWINGS SHOULD BE BROUGHT TO THE IMMEDIATE ATTENTION OF THE ARCHITECT BEFORE EXECUTING THE WORKS.
- THIS DRAWING IS TO BE READ IN CONJUNCTION WITH ALL OTHER DOCUMENTATION FORMING THE CONSTRUCTION CONTRACT.
- ALL EXISTING DIMENSIONS/ LEVELS ETC. INDICATED ON DRAWINGS ARE TO BE VERIFIED ON SITE.

CLIENT

MICHAEL AND AVRIL DAY

CONSULTANT

CHRISTOPHER DAY FCIAT

PROJECT

GARAGE EXTENSION
35 HEOL-Y-GLYN, MILLBROOK,
TREHARRIS. CF46 5RX.

DRAWING TITLE

PROPOSED PLANS SHEET 1

DRAWN: CHRIS DAY

SCALE: 1:100

CLIENT DRAWING No.

CD-35-1001

DATE: 07.01.2026

REVISION

B