




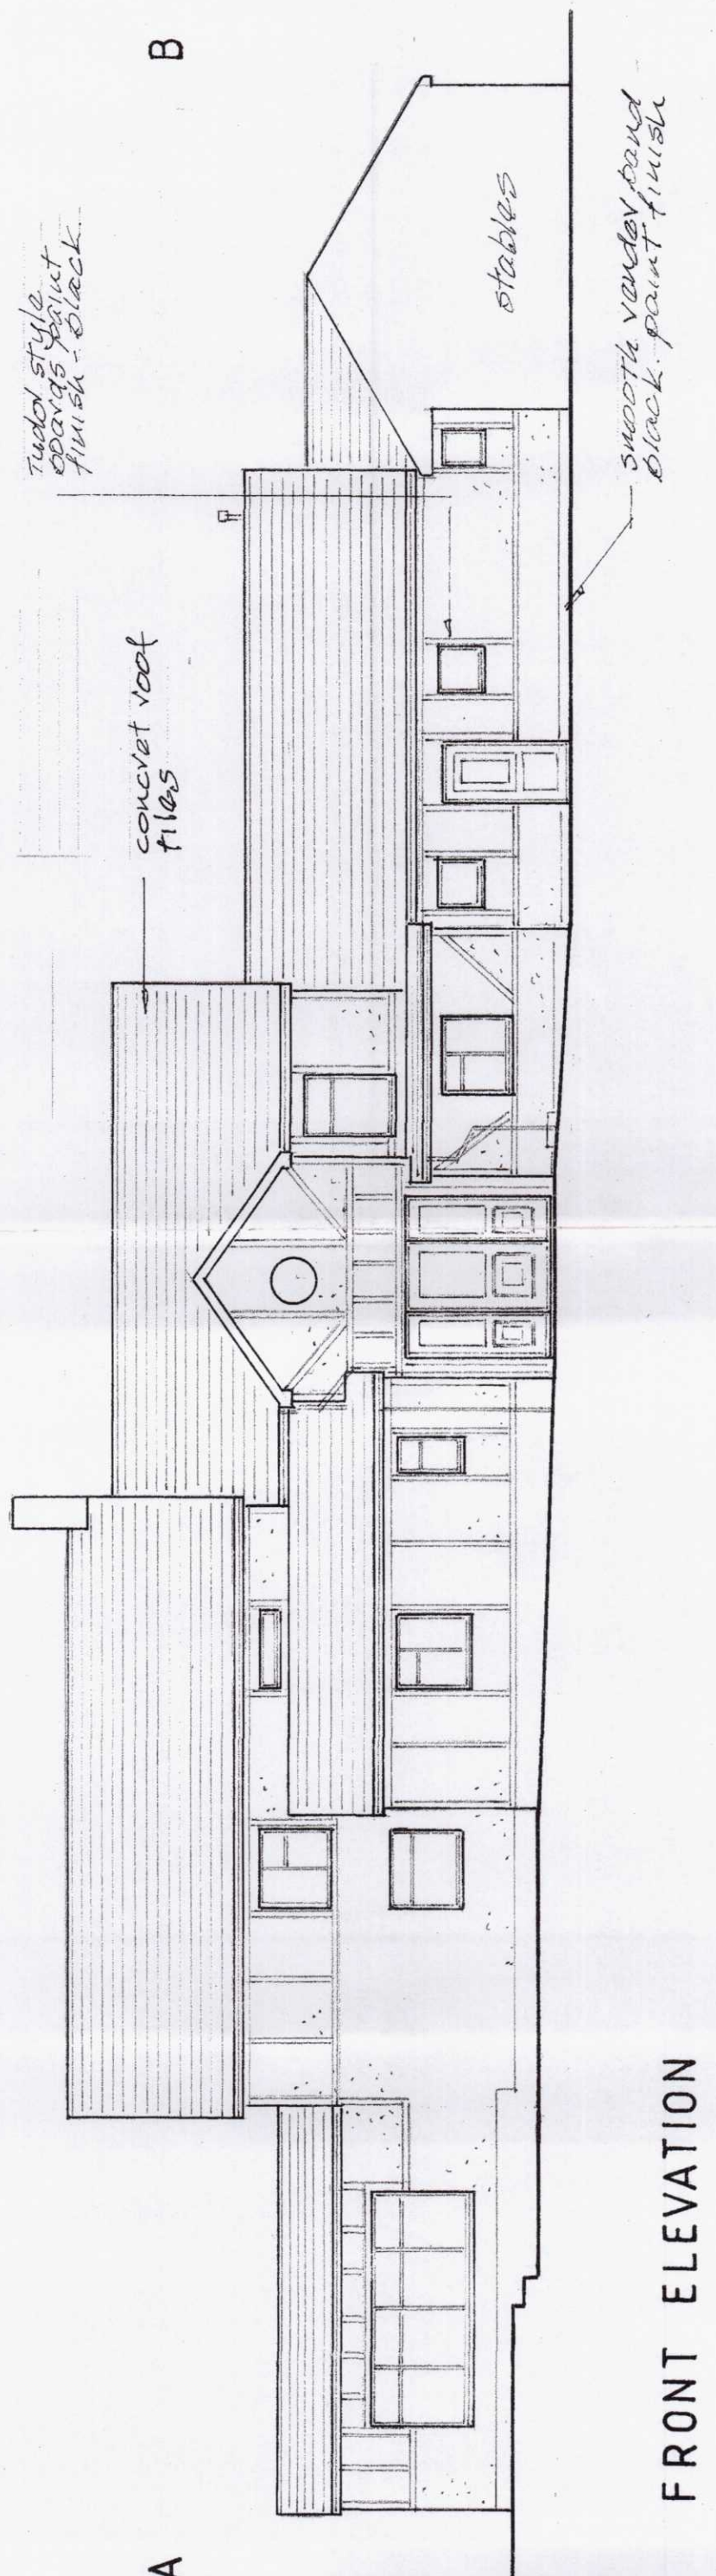


FRONT ELEVATION

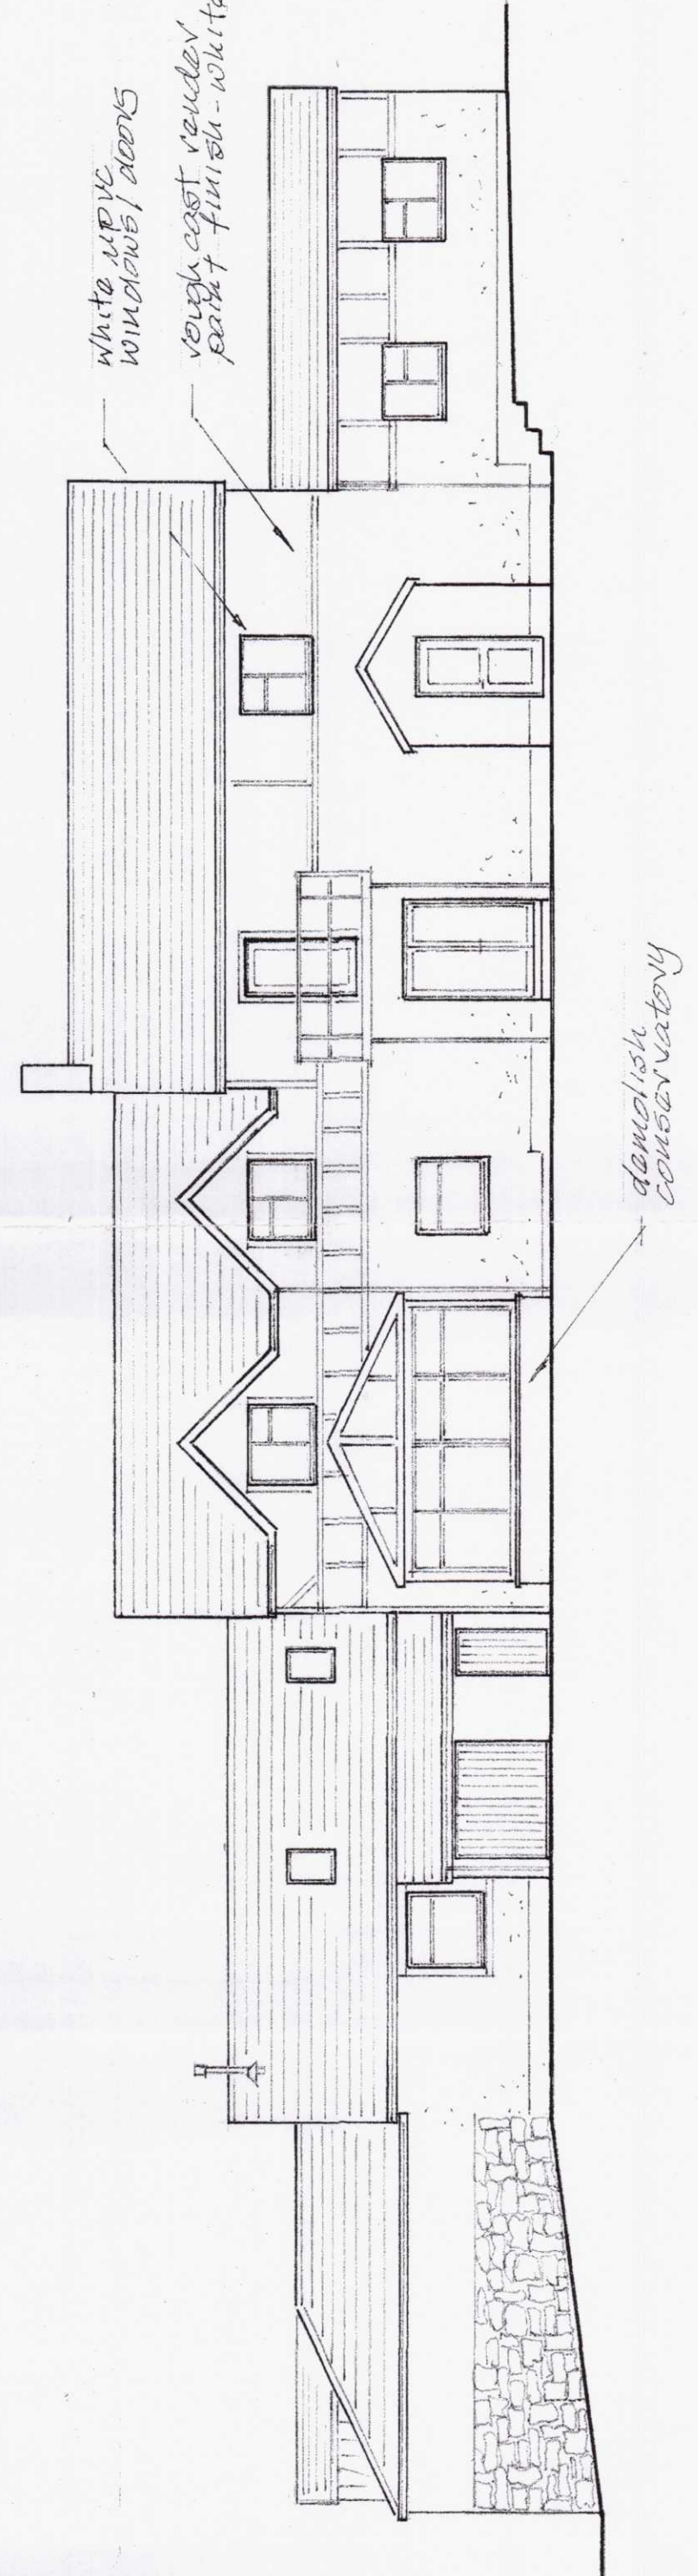


REAR ELEVATION

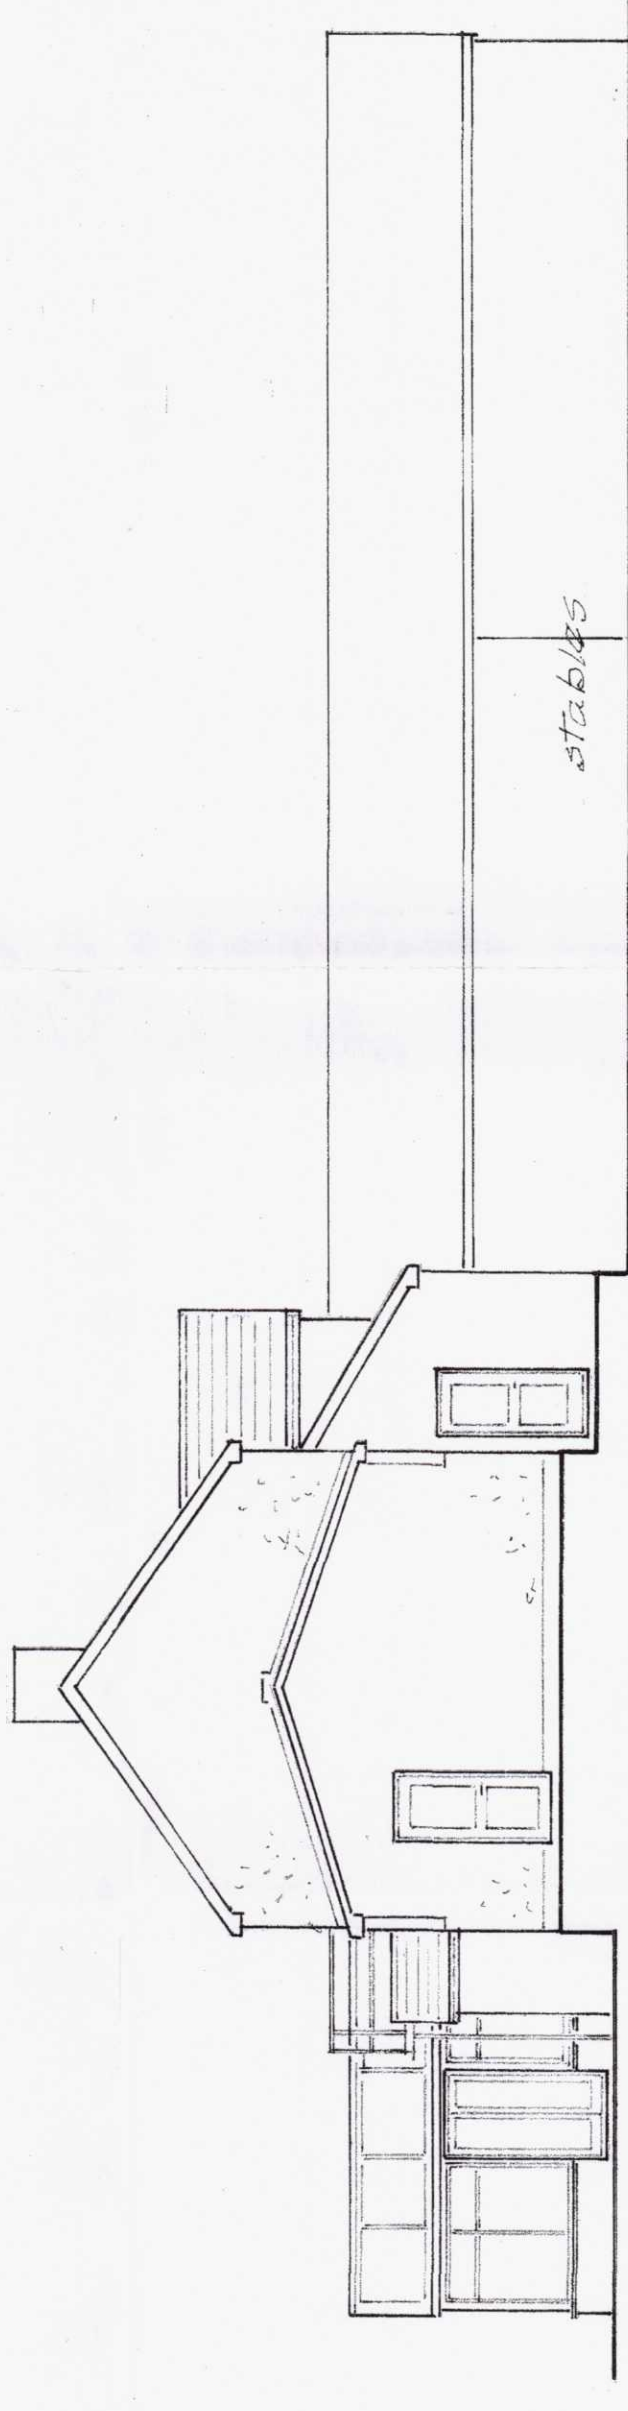

ELEVATION A

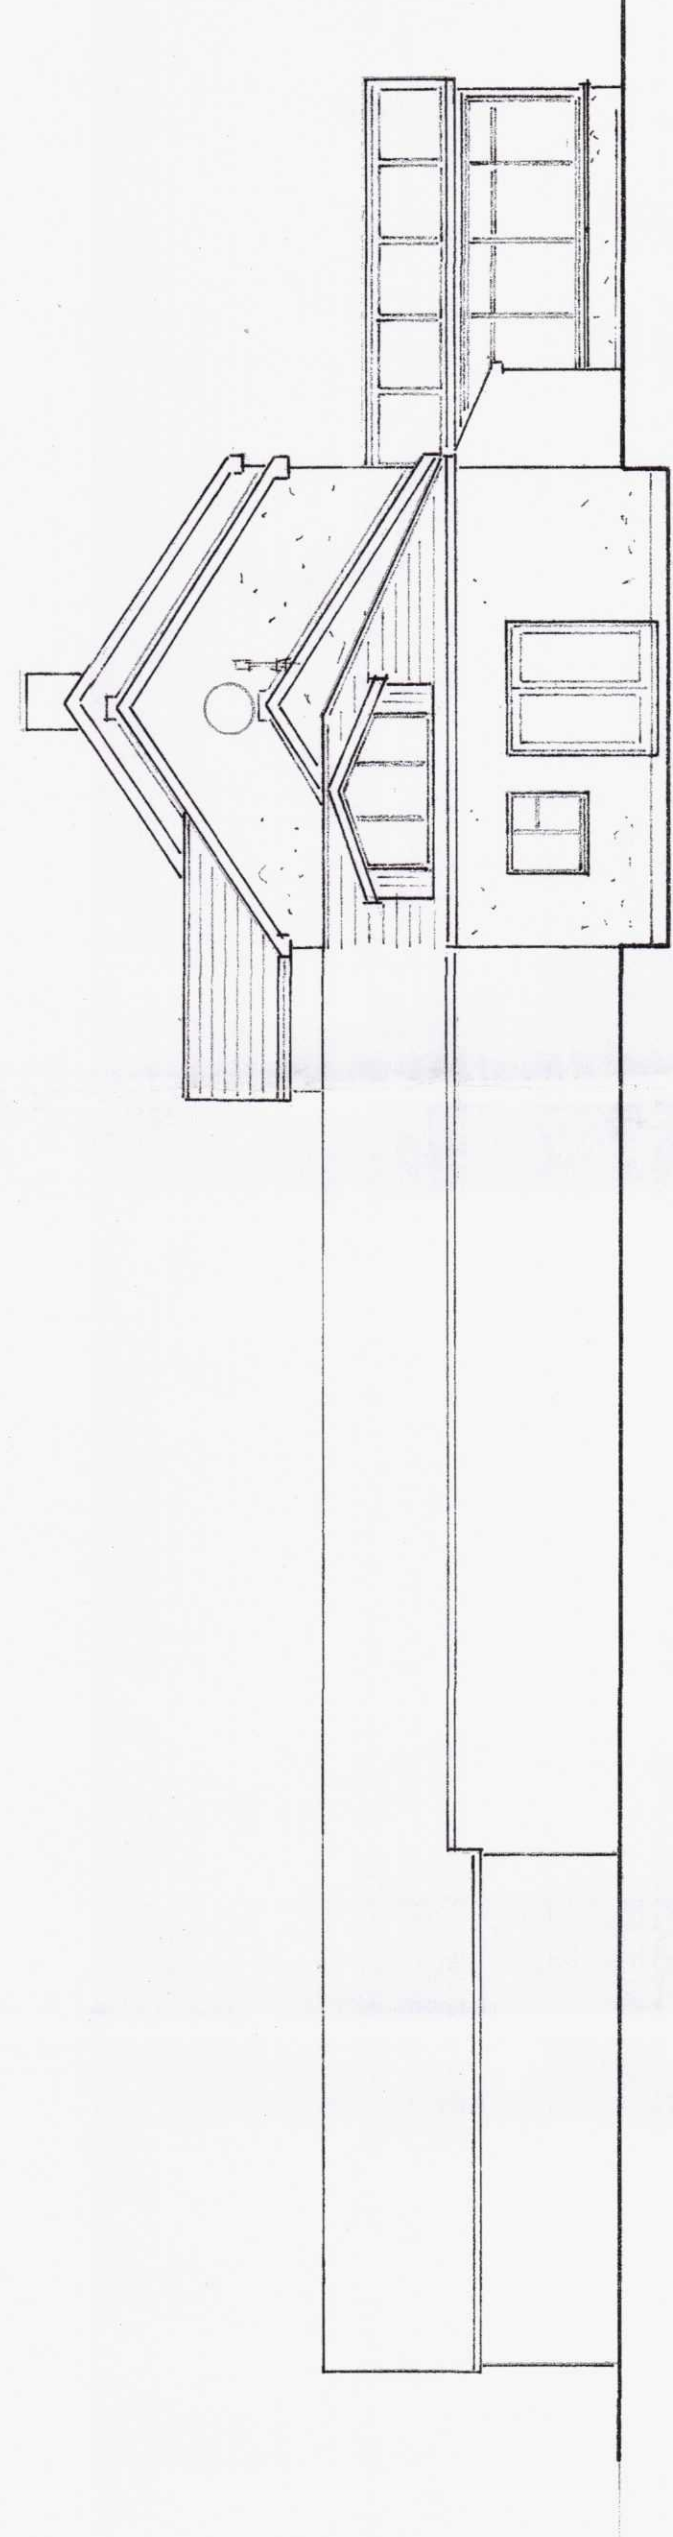


ELEVATION B

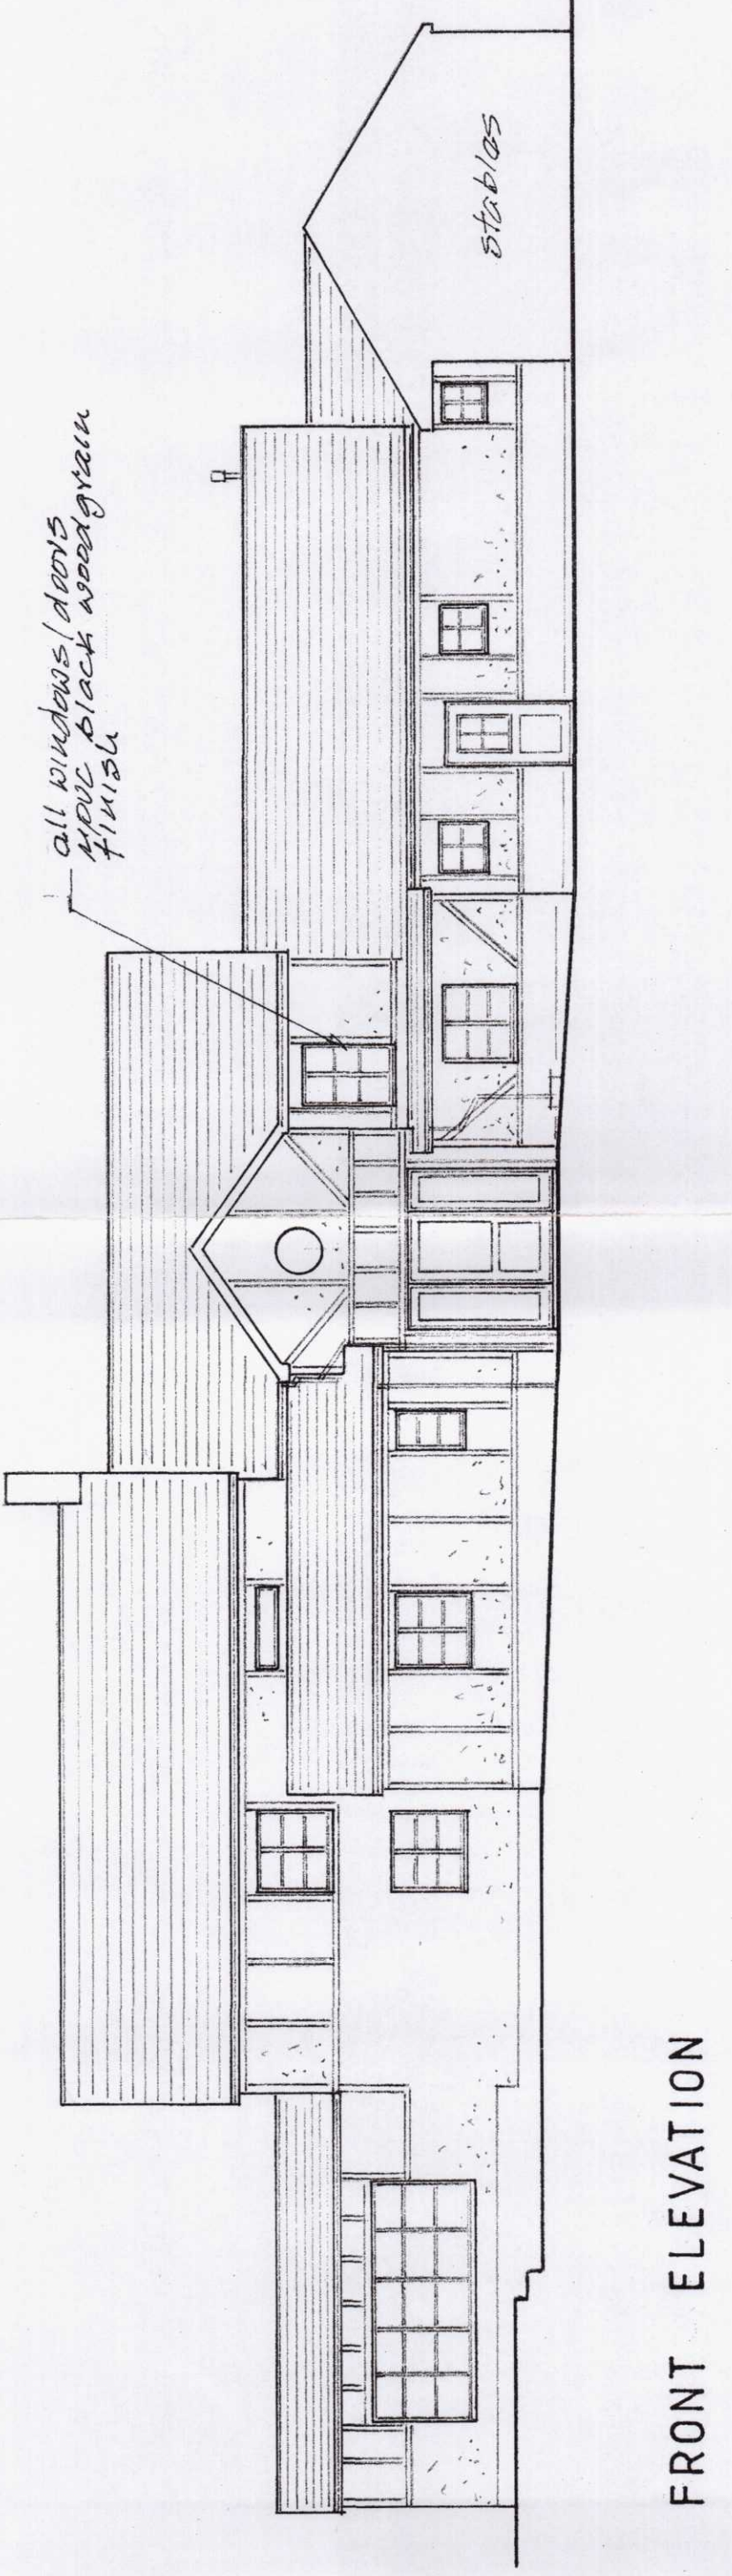


FRONT ELEVATION



REAR ELEVATION

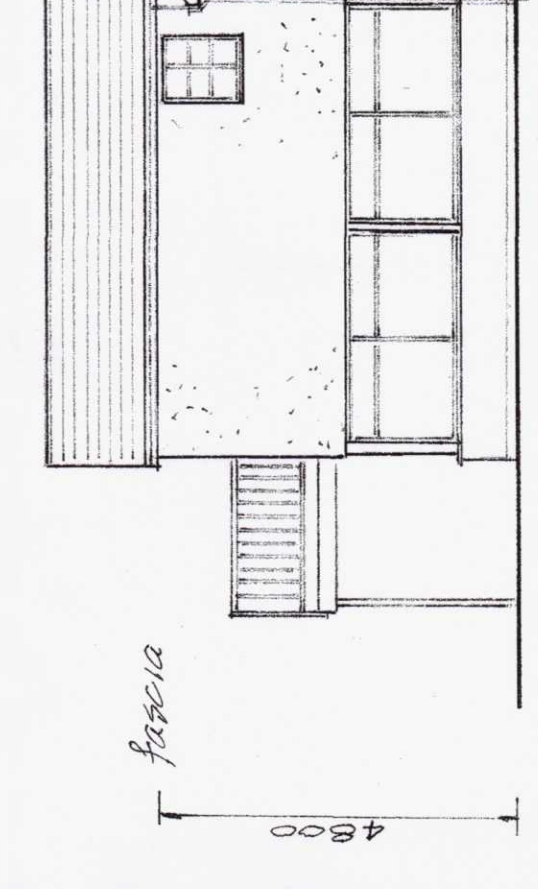

SECTIONAL ELEVATION 1-1

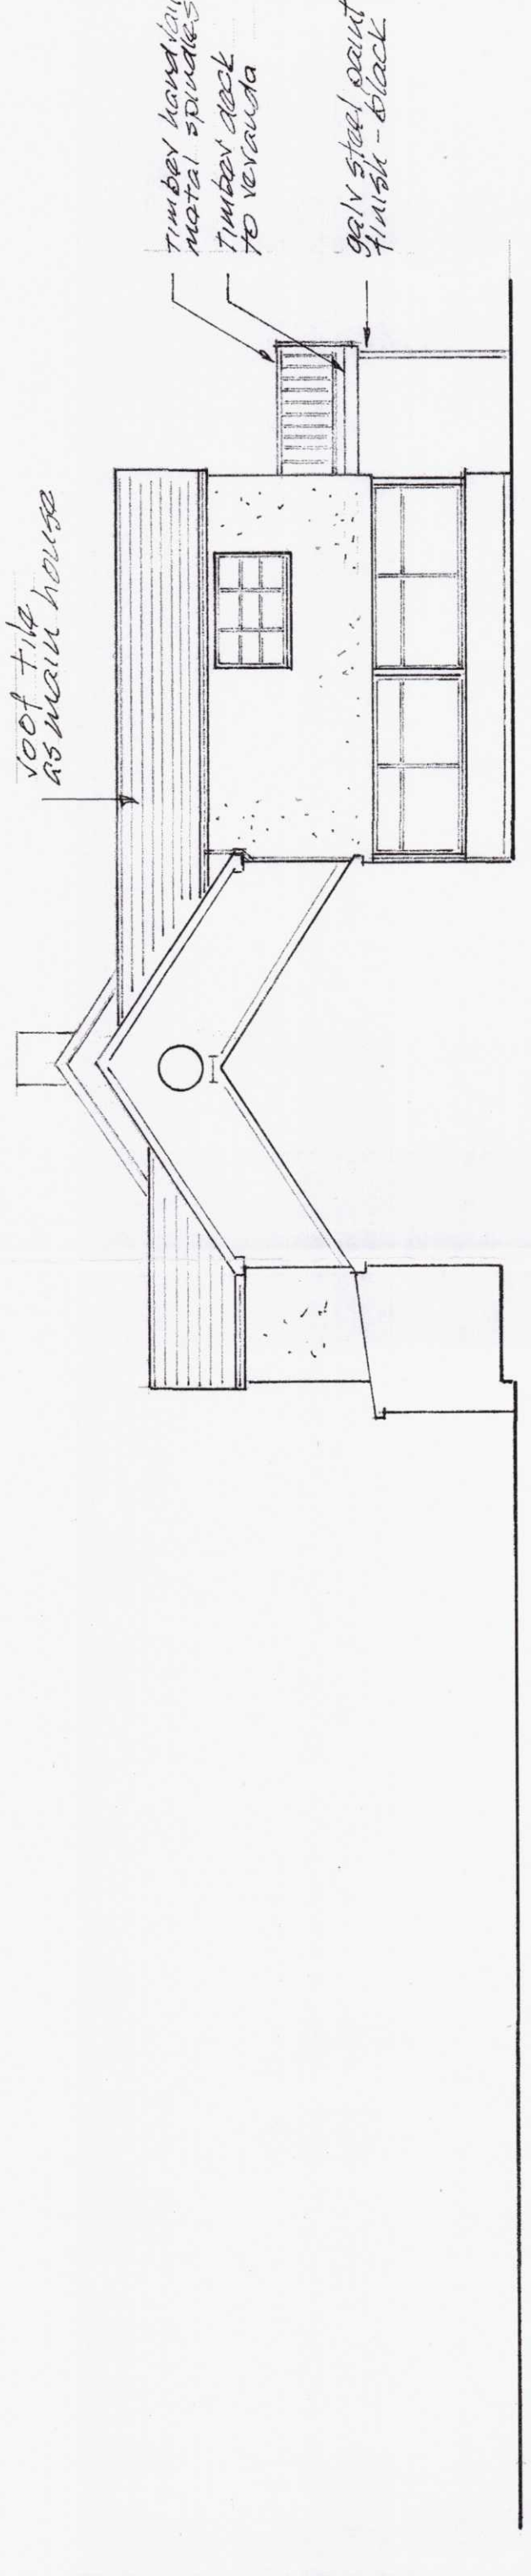

SECTIONAL ELEVATION 2-2

200245

MTBC
PLANNING DEPARTMENT
19 OCT 2020
RECEIVED

Agent	Project
TMorgan Cliffenthorpe Walsley Crowth	Penygharth Farm, Penygharth. Residential conversion and extension at rear and extending stables.
Drawing title	
Existing and proposed elevations and floor plans to main building.	
Dwg No	Date
347/3	20-09-20
Scale	1:100 DAI
Drawn	TH