



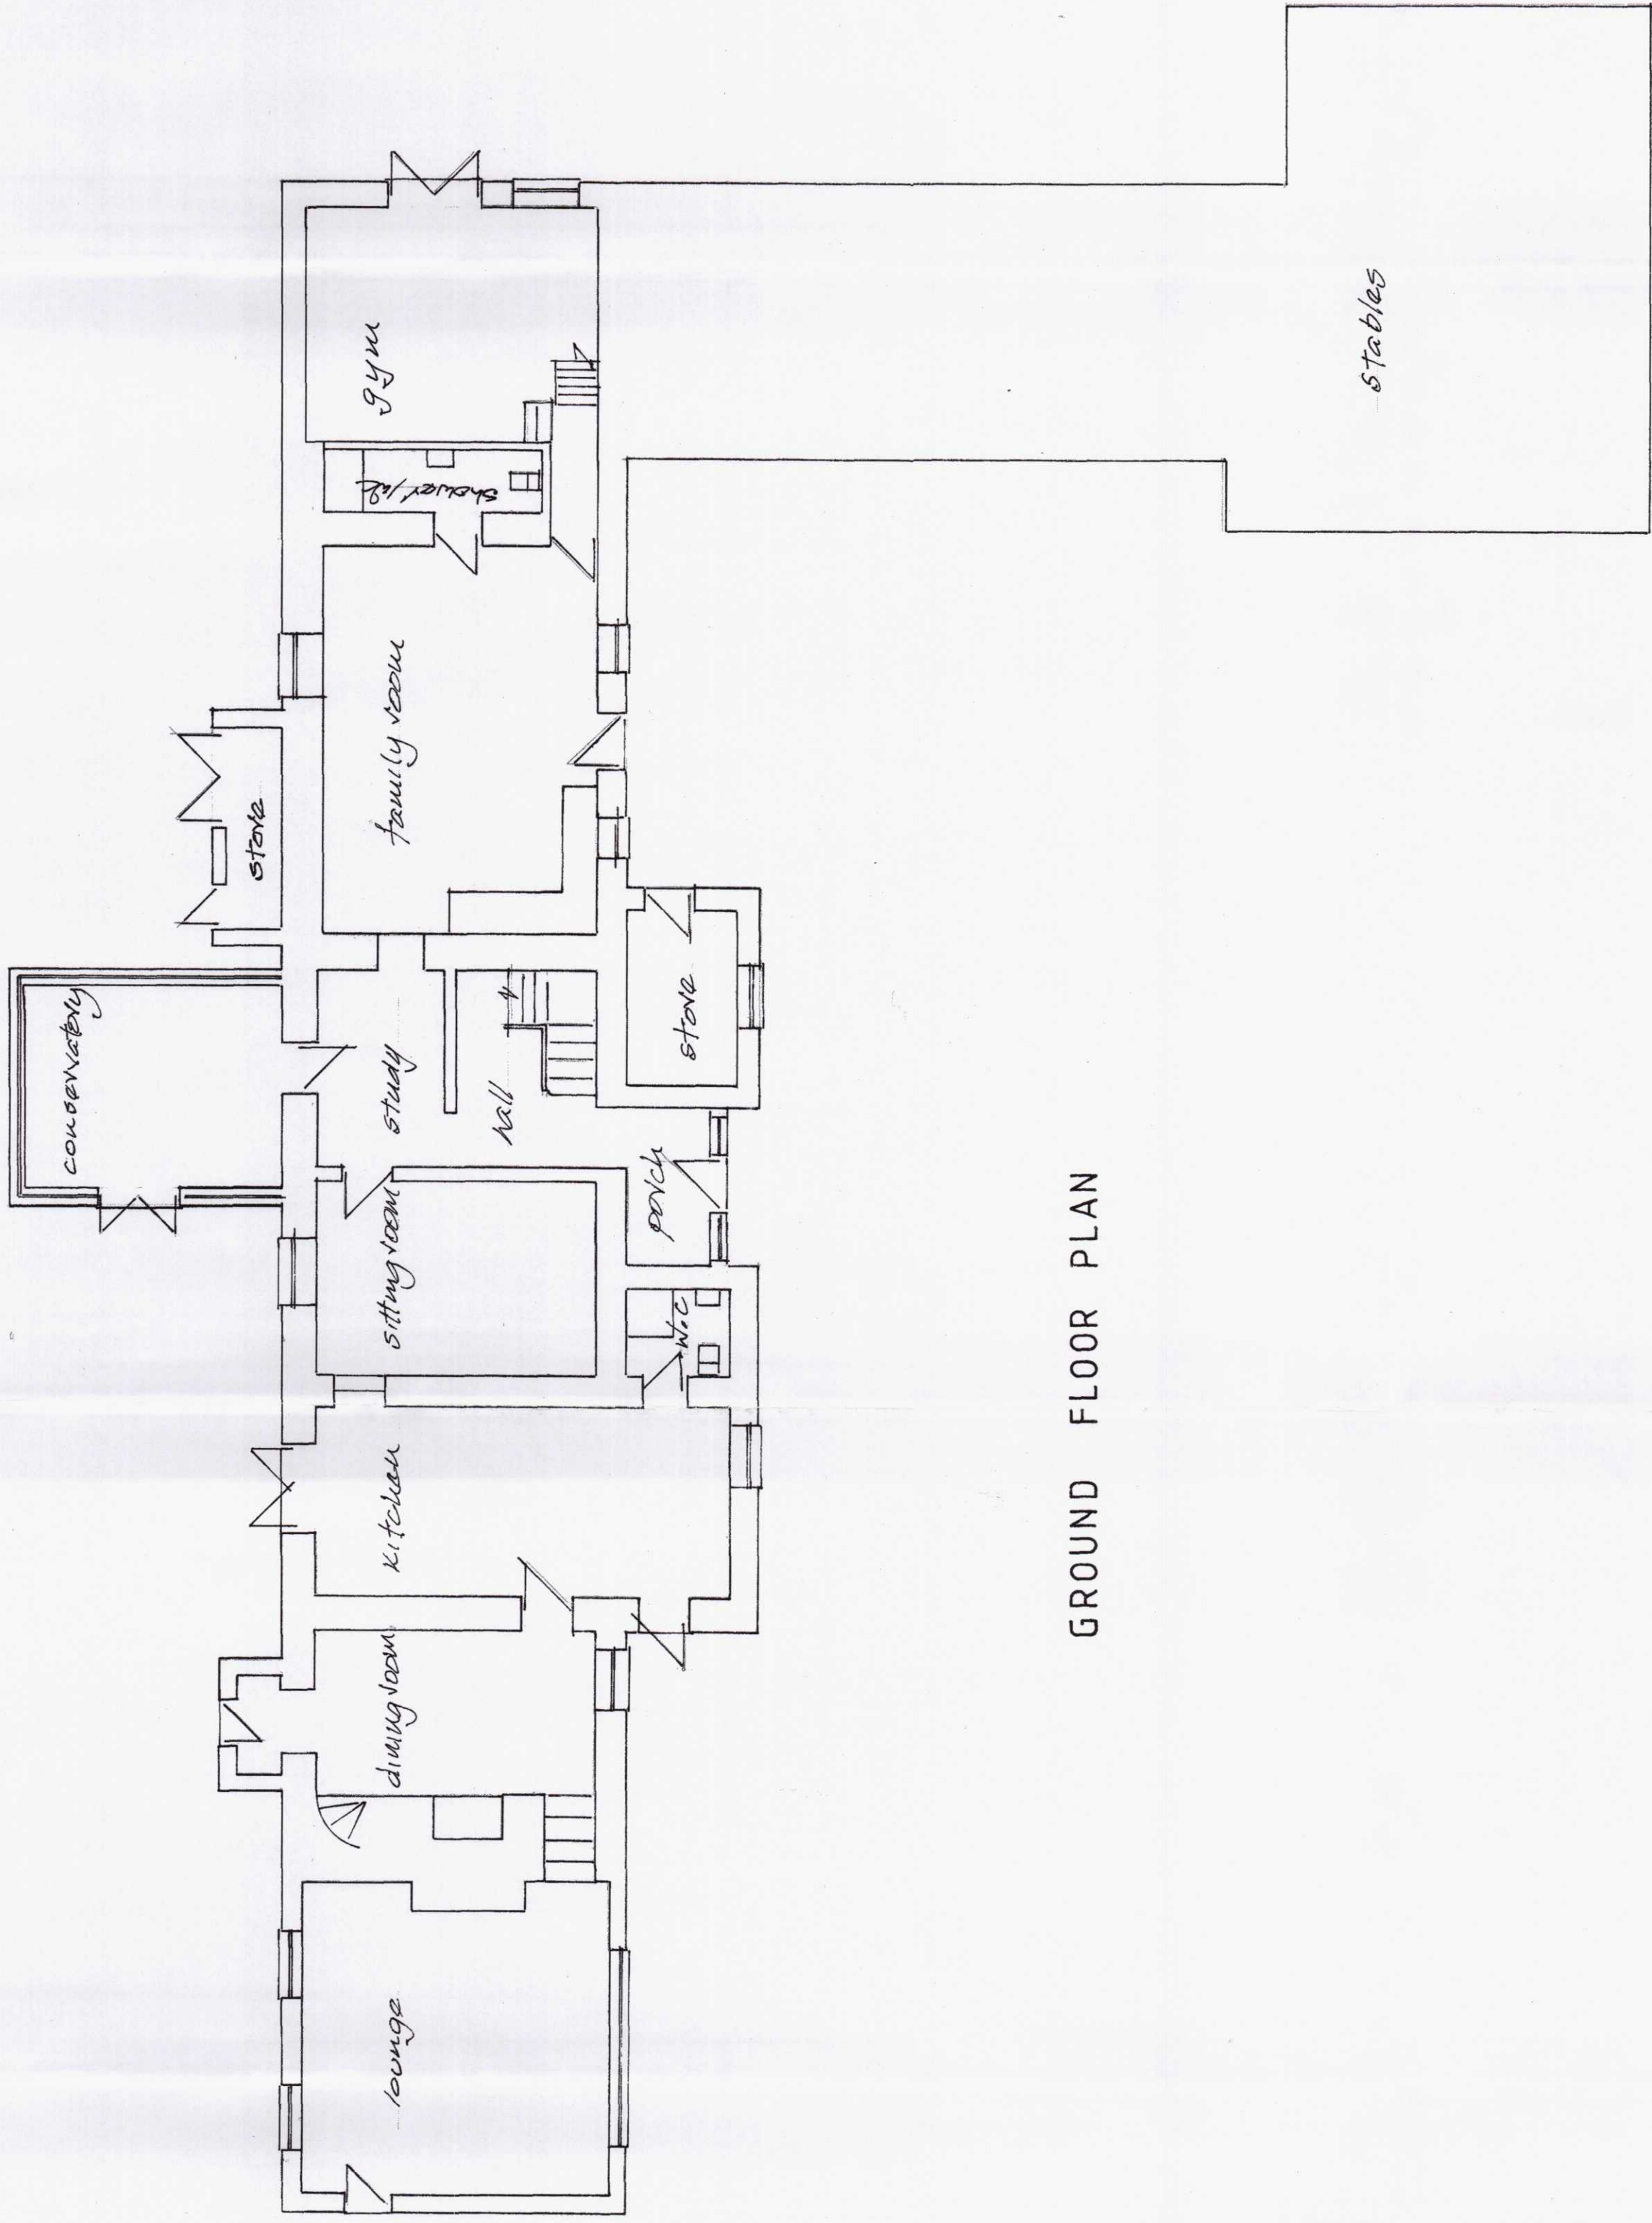

GROUND FLOOR PLAN

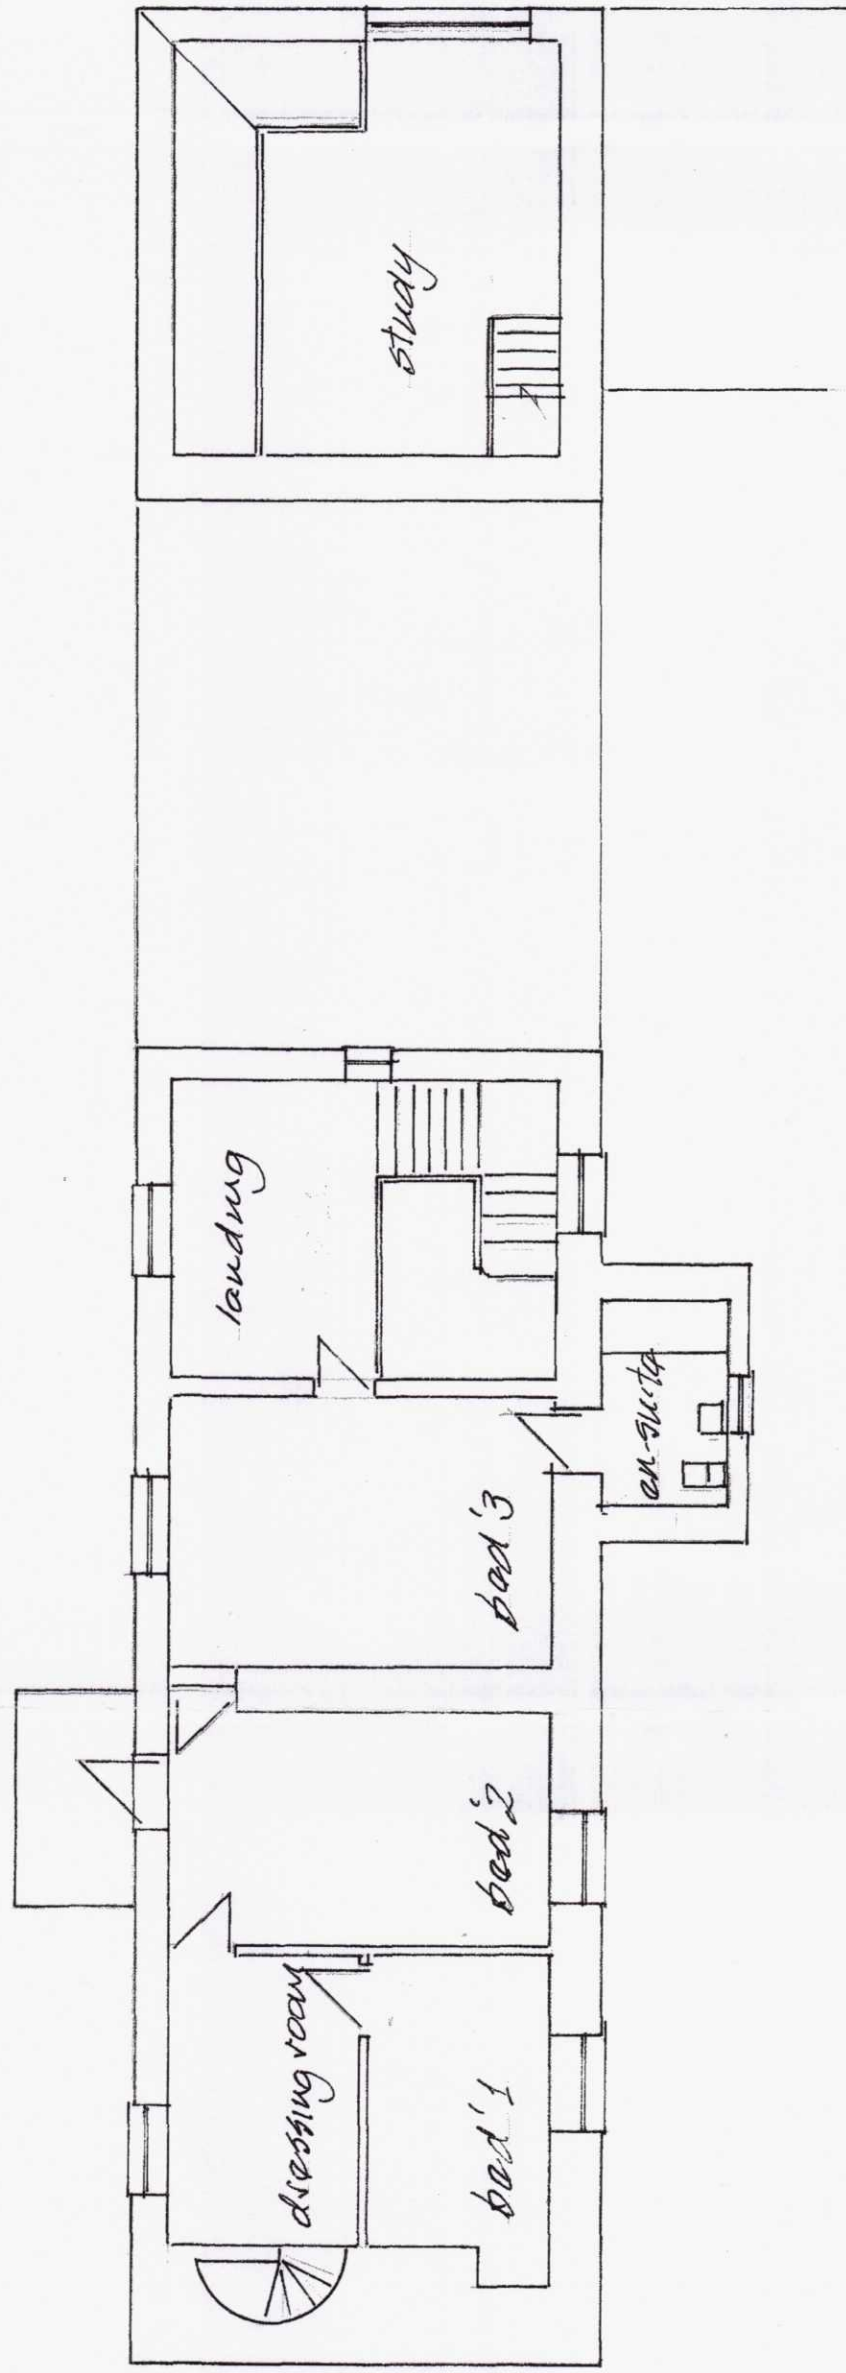

FIRST FLOOR PLAN

200245

PLANNING DEPARTMENT
19 OCT 2020
RECEIVED

Agent	Project
T. Morgan Cliffen House Weston Blaug Brent	Pontygwaith Farm, Pontygwaith, Trelech, Merthyr Tydfil, proposed two bedroom extension at rear and associated driveway Drawing title Existing Floor plans main house
Tel: 01495 290852	Dwg No 347/1
	Date 12-09-20
	Scale 1:100
	Drawn T.M.