



U/S ROOF DECK 11.96
THIRD FLOOR LEVEL 9.129
SECOND FLOOR LEVEL 6.081
FIRST FLOOR LEVEL 3.022
GROUND FLOOR LEVEL 0.00

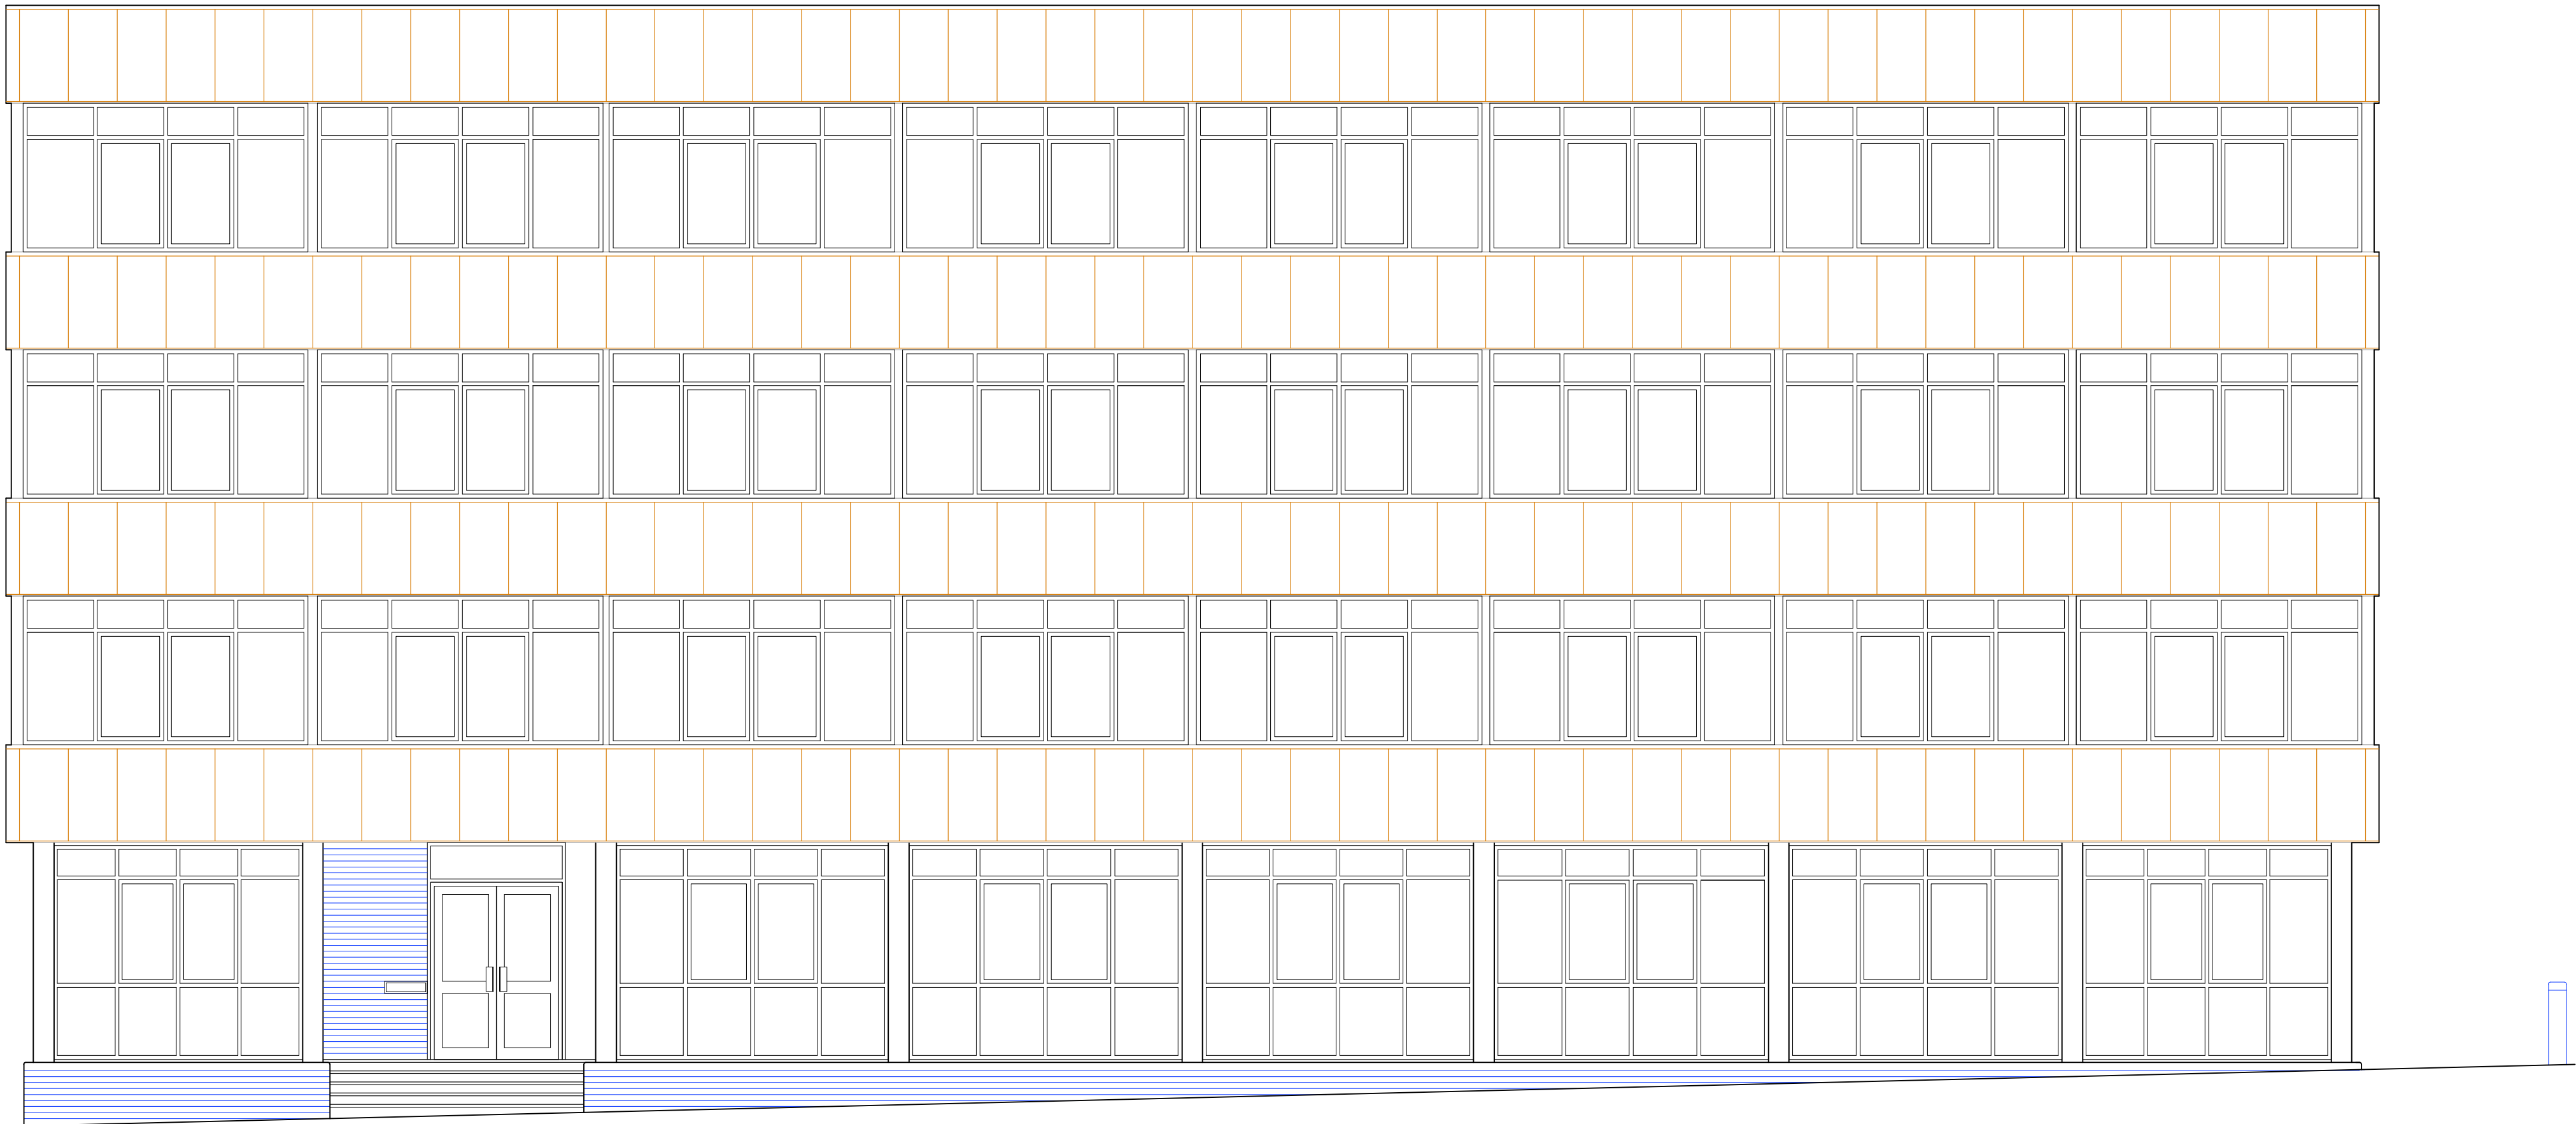

SOUTH-EAST ELEVATION TO CASTLE STREET

U/S ROOF DECK 11.96
THIRD FLOOR LEVEL 9.129
SECOND FLOOR LEVEL 6.081
FIRST FLOOR LEVEL 3.022
GROUND FLOOR LEVEL 0.00

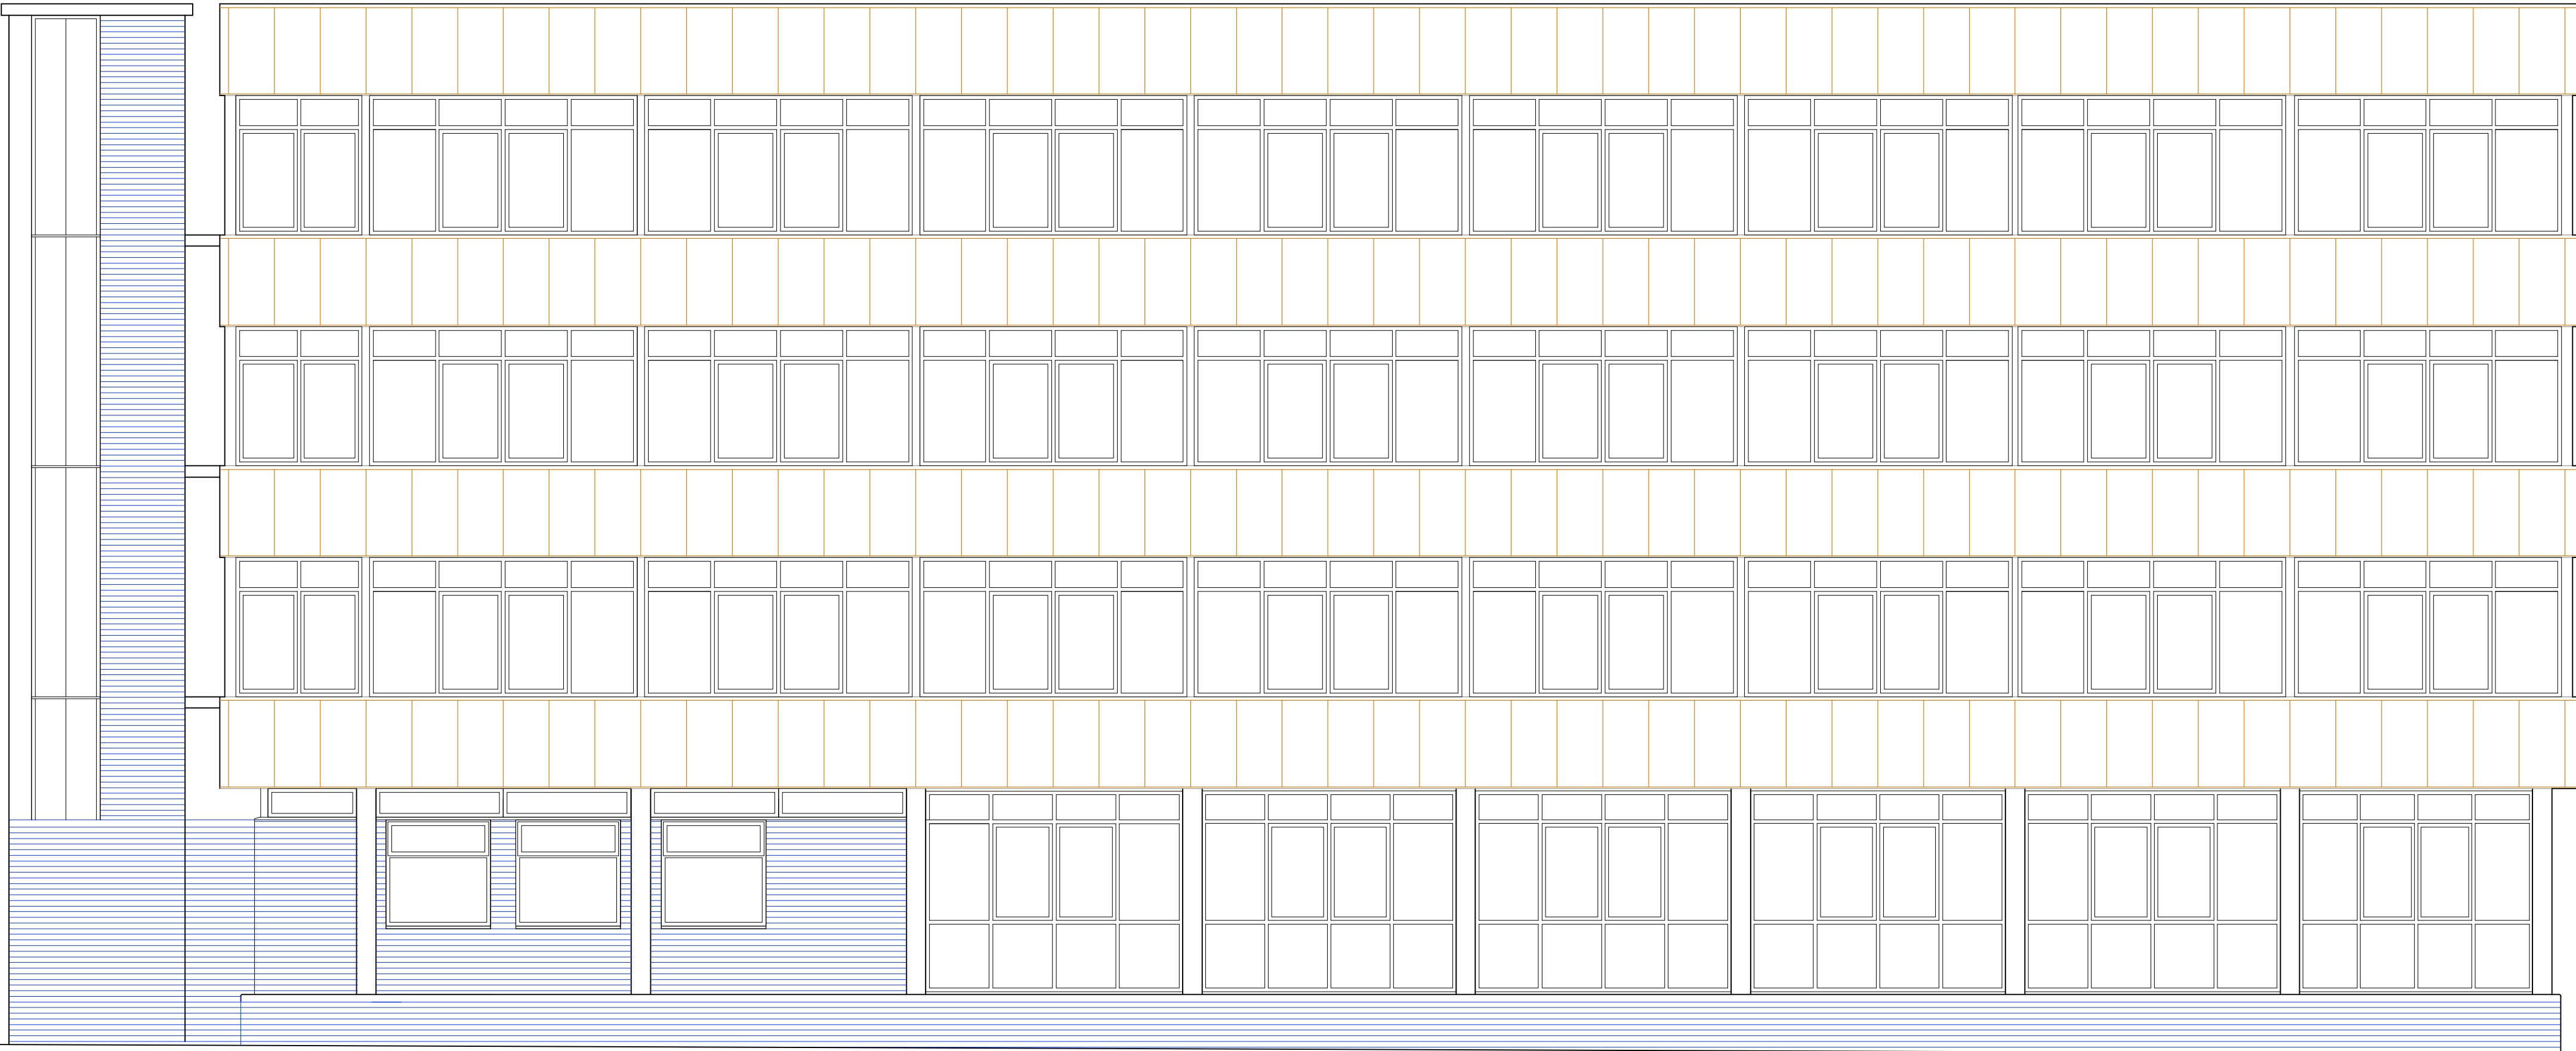

SOUTH-WEST ELEVATION

DRAWING STATUS		
PLANNING ISSUE		
This drawing, the works and concepts depicted are the copyright of ADJ Architects and may not be reproduced or made use of, either directly or indirectly, without express written consent.		
Do not scale off this drawing.		
All heights, levels, sizes and dimensions to be checked on site before any work is put to hand.		
ADJ Architects		
Hopslade, Eastham, Merthyr Tydfil, Wales		
andy@adjarchitects.co.uk phone : 077 969 32398		
Client		
Waxport Ltd		
Project		
GOVERNMENT BUILDING, CASTLE STREET, MERTHYR TYDFIL		
Drawing Title		
SURVEY : SOUTH-EAST & SOUT-WEST ELEVATIONS		
CAD Ref	Drawn	
9055	ADJ	
Date	Scale	
April 20	1:60 @ A1	
Project No.	Drawing No.	Revision
9055	12	-