


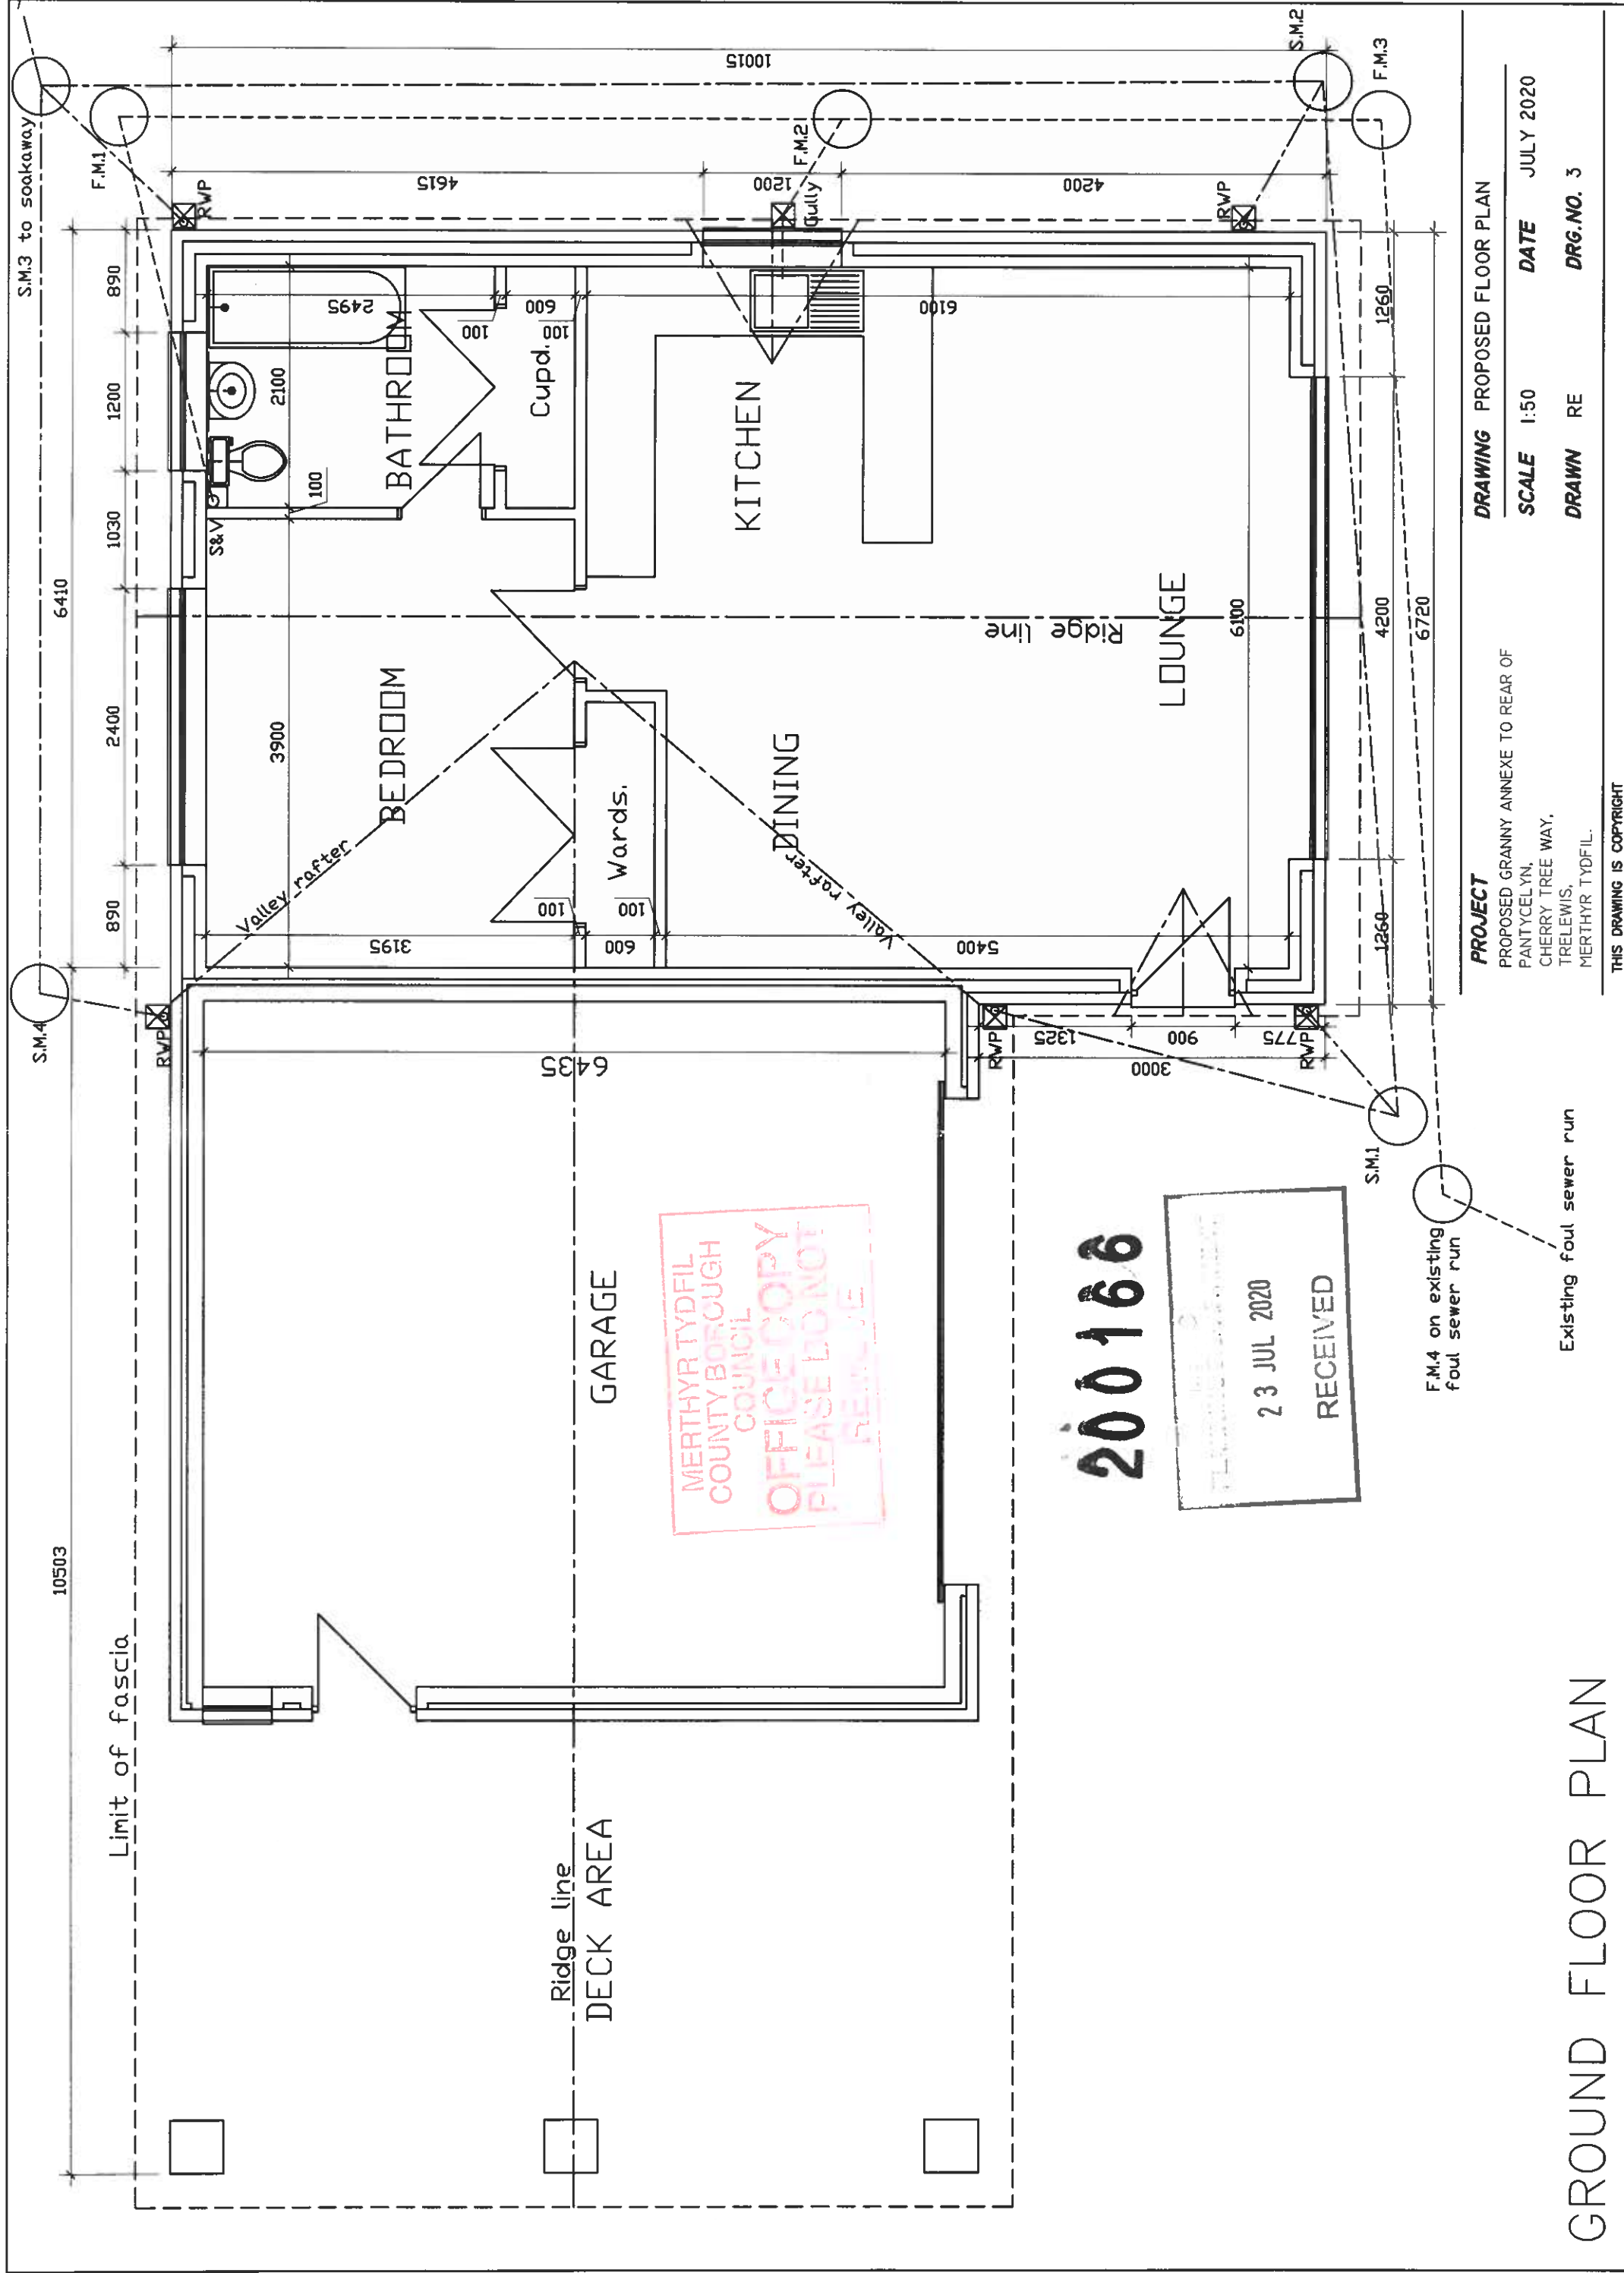

GROUND FLOOR PLAN

PROJECT

PROPOSED GRANNY ANNEXE TO REAR OF
PANTYCELYN,
CHERRY TREE WAY,
TRELEWIS,
MERTHYR TYDFIL.

DRAWING PROPOSED FLOOR PLAN

SCALE 1:50 DATE JULY 2020

DRAWN RE DRG.NO. 3

THIS DRAWING IS COPYRIGHT