

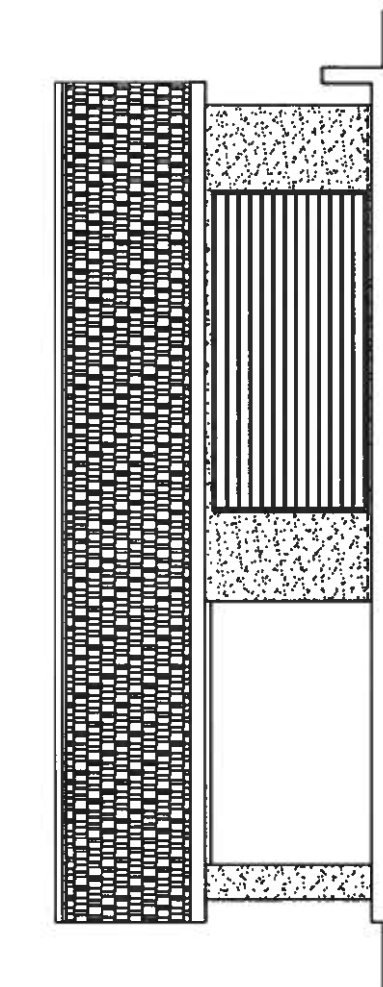


200166


23 JUL 2020

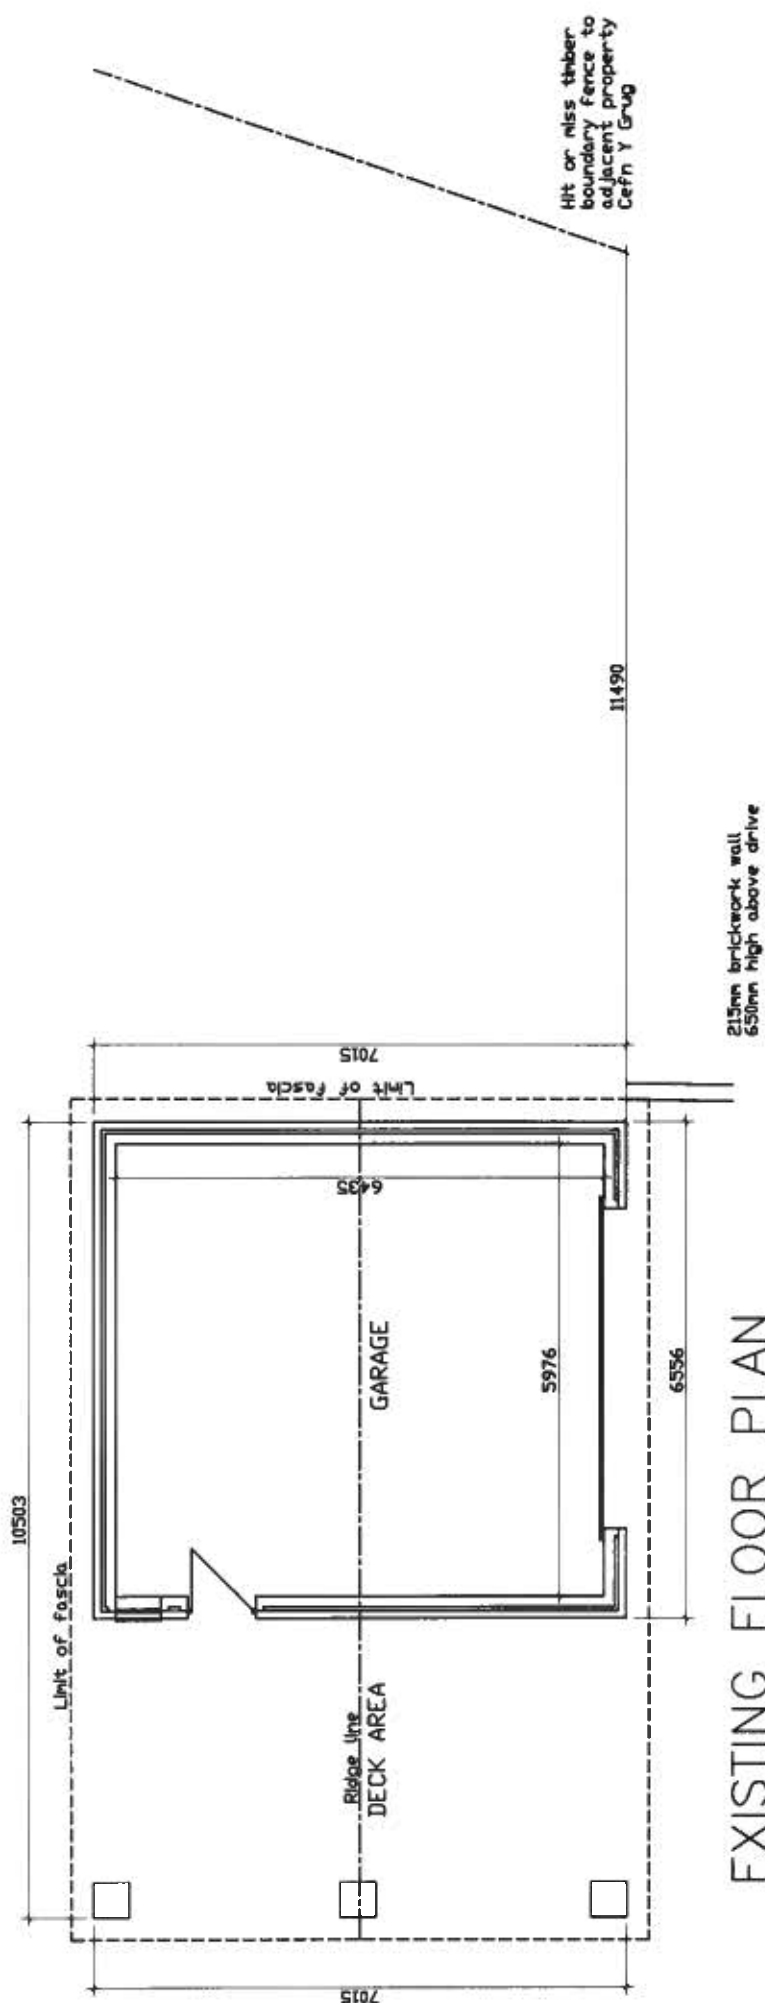


EXISTING FRONT ELEVATION

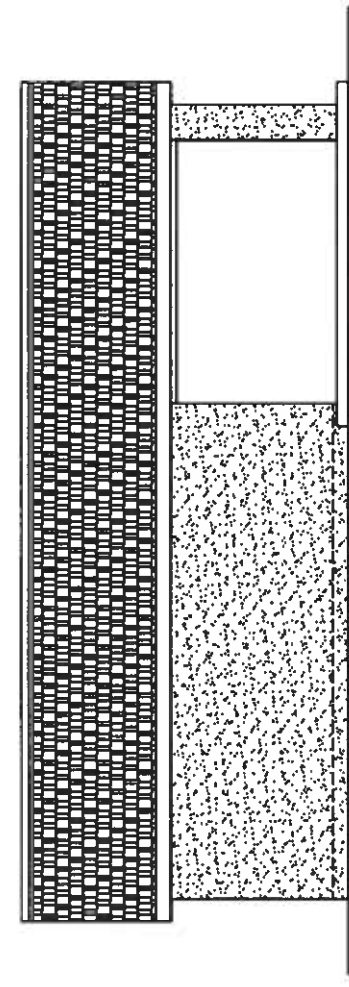

EXISTING REAR ELEVATION

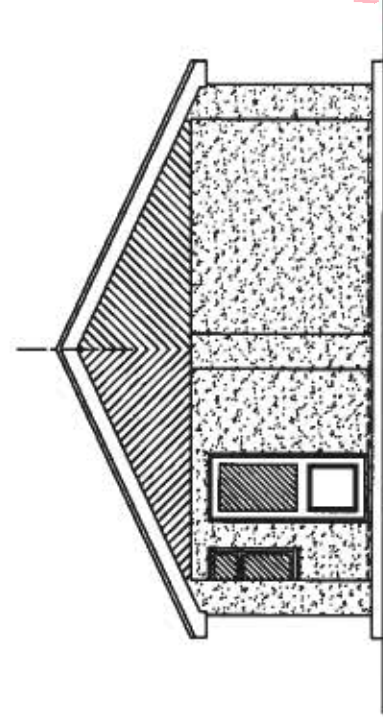

EXISTING SIDE ELEVATION

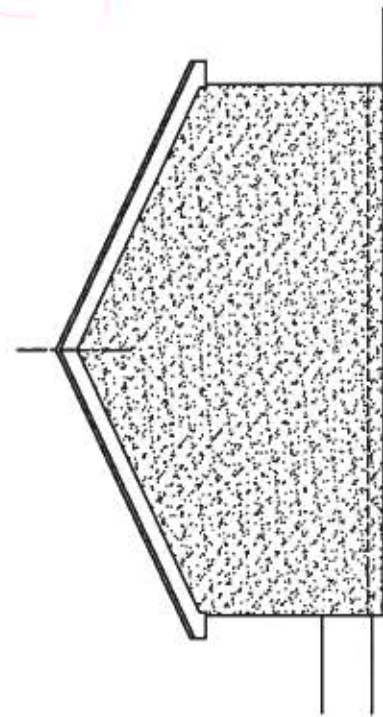

EXISTING SIDE ELEVATION

MERTHYR TYDFIL
COUNTY BOOTH
COUNCIL
OFFICE COPY

DRAWING EXISTING FLOOR PLAN & ELEVATIONS			
PROJECT	PROPOSED GRANNY ANNEXE TO REAR OF PANTYCELYN, CHERRY TREE WAY, TRELEWIS, MERTHYR TYDFIL.	SCALE	1:100
DATE	JULY 2020	DRAWN	RE
DRG. NO.	1		

THIS DRAWING IS COPYRIGHT