



Bedroom window to provide means of escape and as such should have an unobstructed operable area of at least 450mm square and a min. area of 0.33 square metres. The bottom of the operable area is to be a maximum of 1100mm above internal floor level.

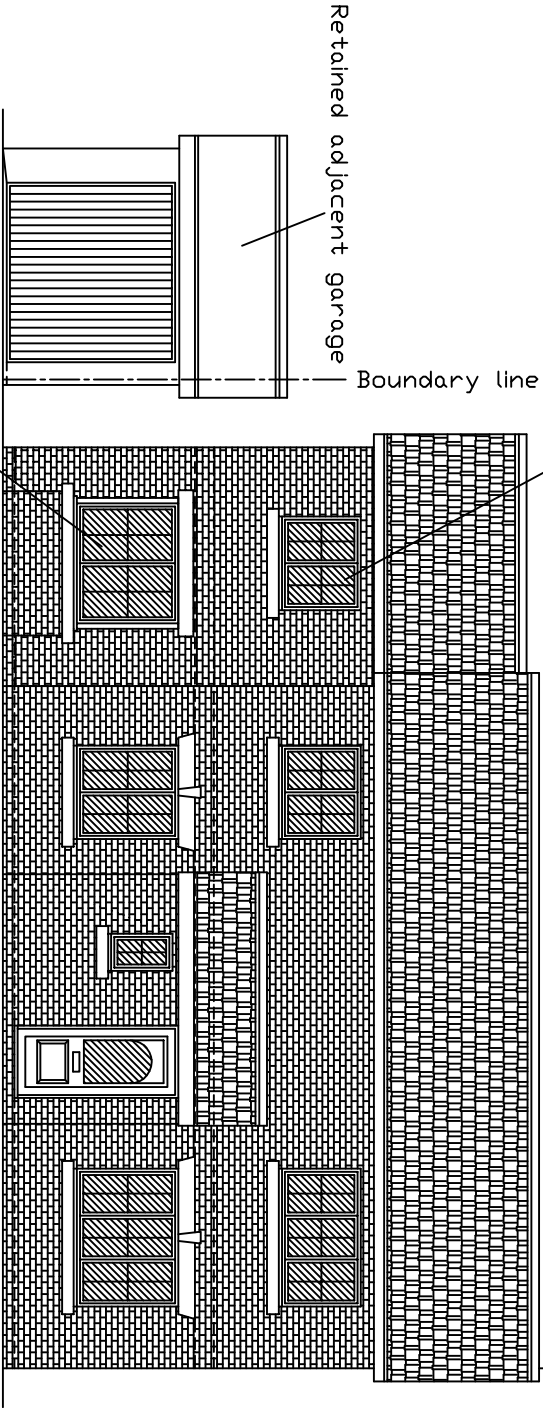


PROPOSED FRONT ELEVATION

White upvc double glazed windows and doors all to have 20mm air gap with low E glazing, (Pilkington K glass). Glazing to achieve a minimum U value of 1.60w/sq.mK.

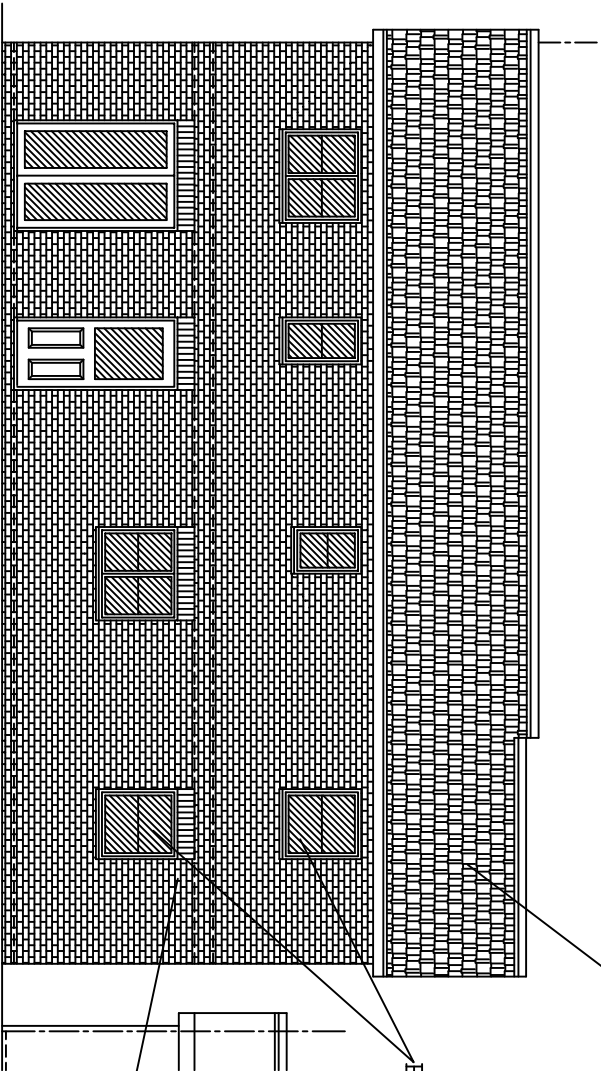


PROPOSED REAR ELEVATION

Provision of nesting sites for bird species to be satisfied with the installation of a surface mounted Schwegler 1SP Nest Box - Sparrow Terrace located as high as possible in the gable eaves

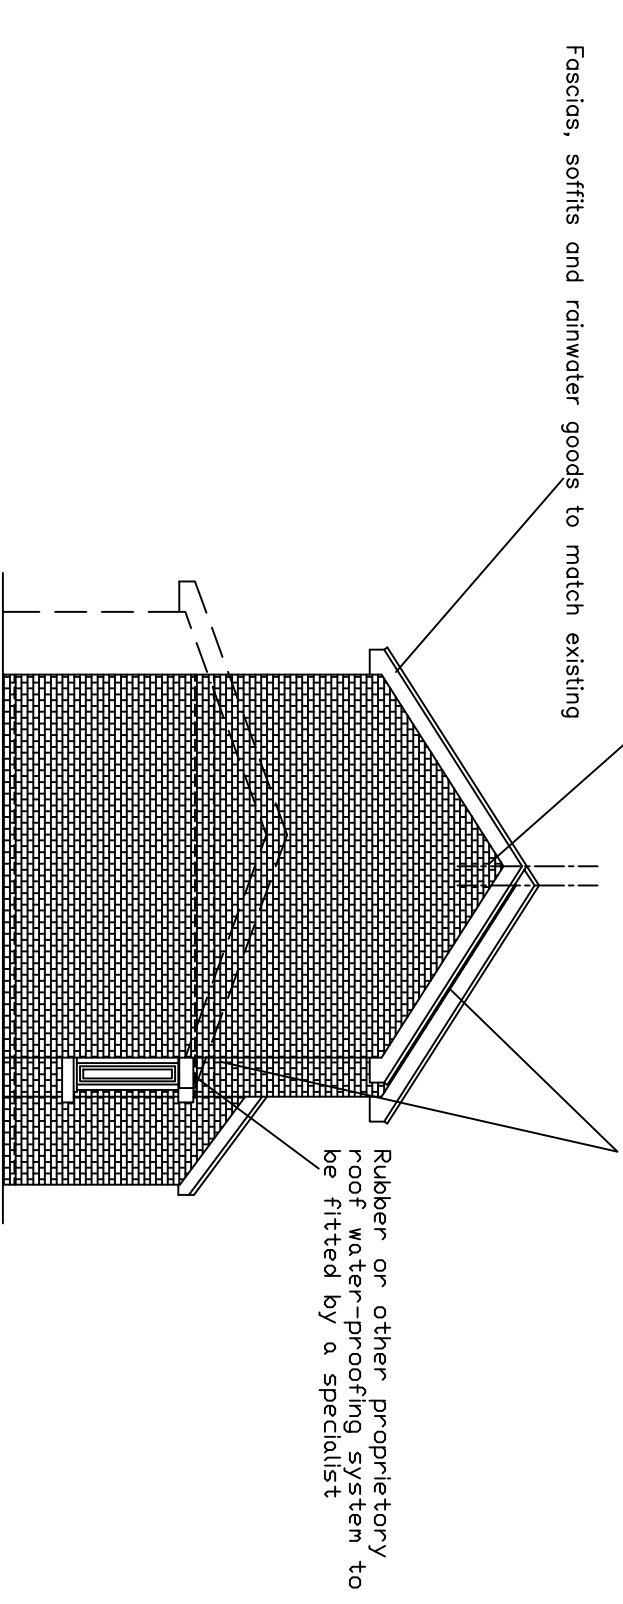

PROPOSED SIDE ELEVATION

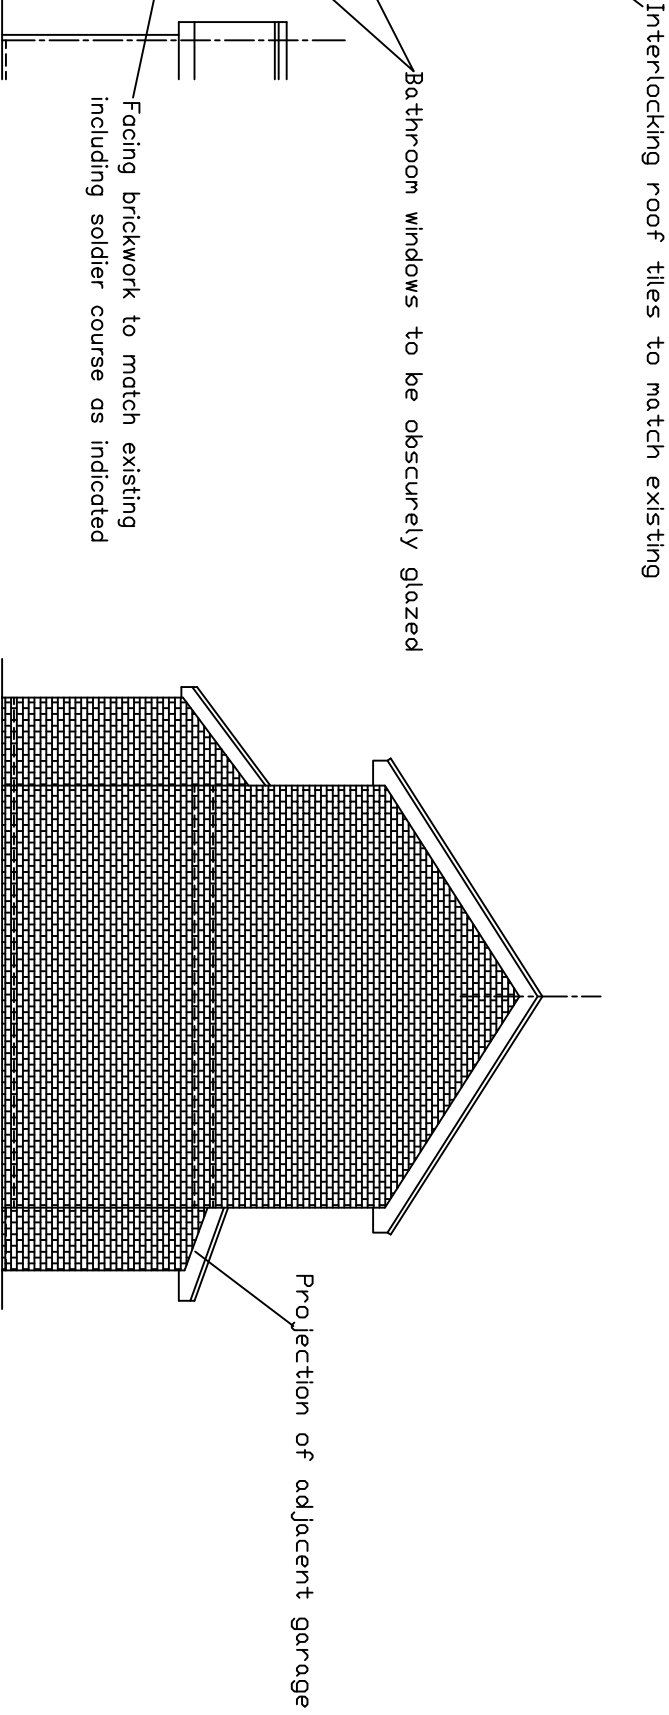

PROPOSED SIDE ELEVATION

PROJECT

PROPOSED IMPROVEMENTS/ALTERATIONS  
II, ANTHONY HILL COURT,  
PENTREBACH,  
MERTHYR TYDFIL.

DRAWING PROPOSED ELEVATIONS

SCALE 1:100 DATE JULY 2025

DRAWN RE DRG.NO. 6

THIS DRAWING IS COPYRIGHT