




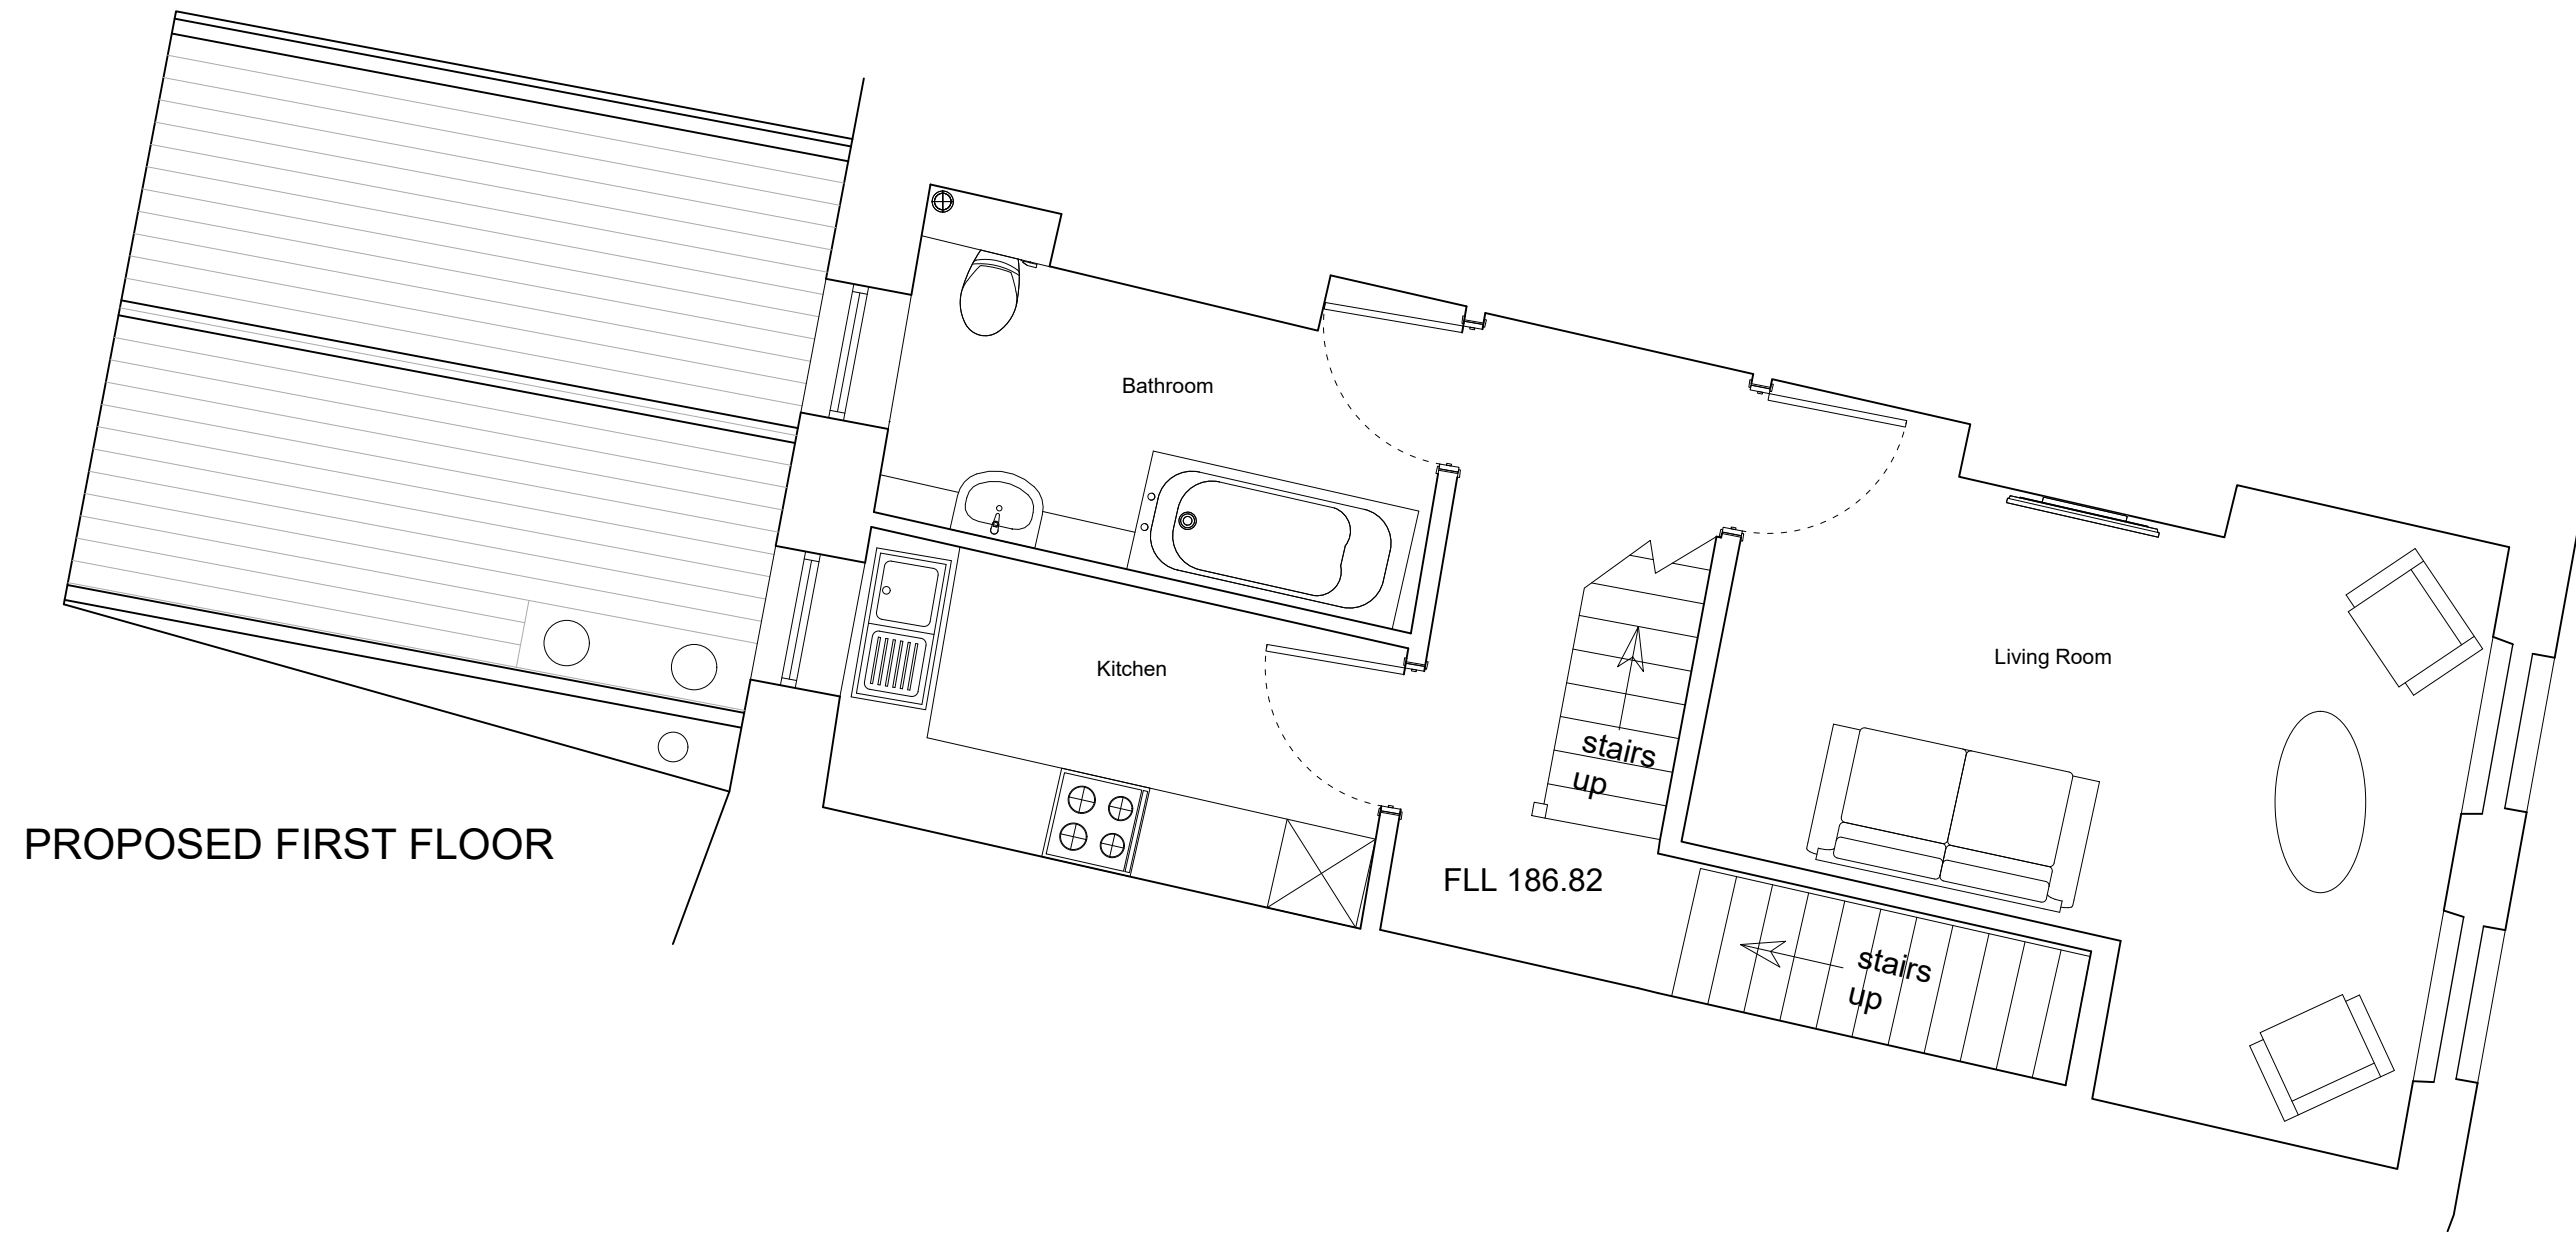


PROPOSED FIRST FLOOR

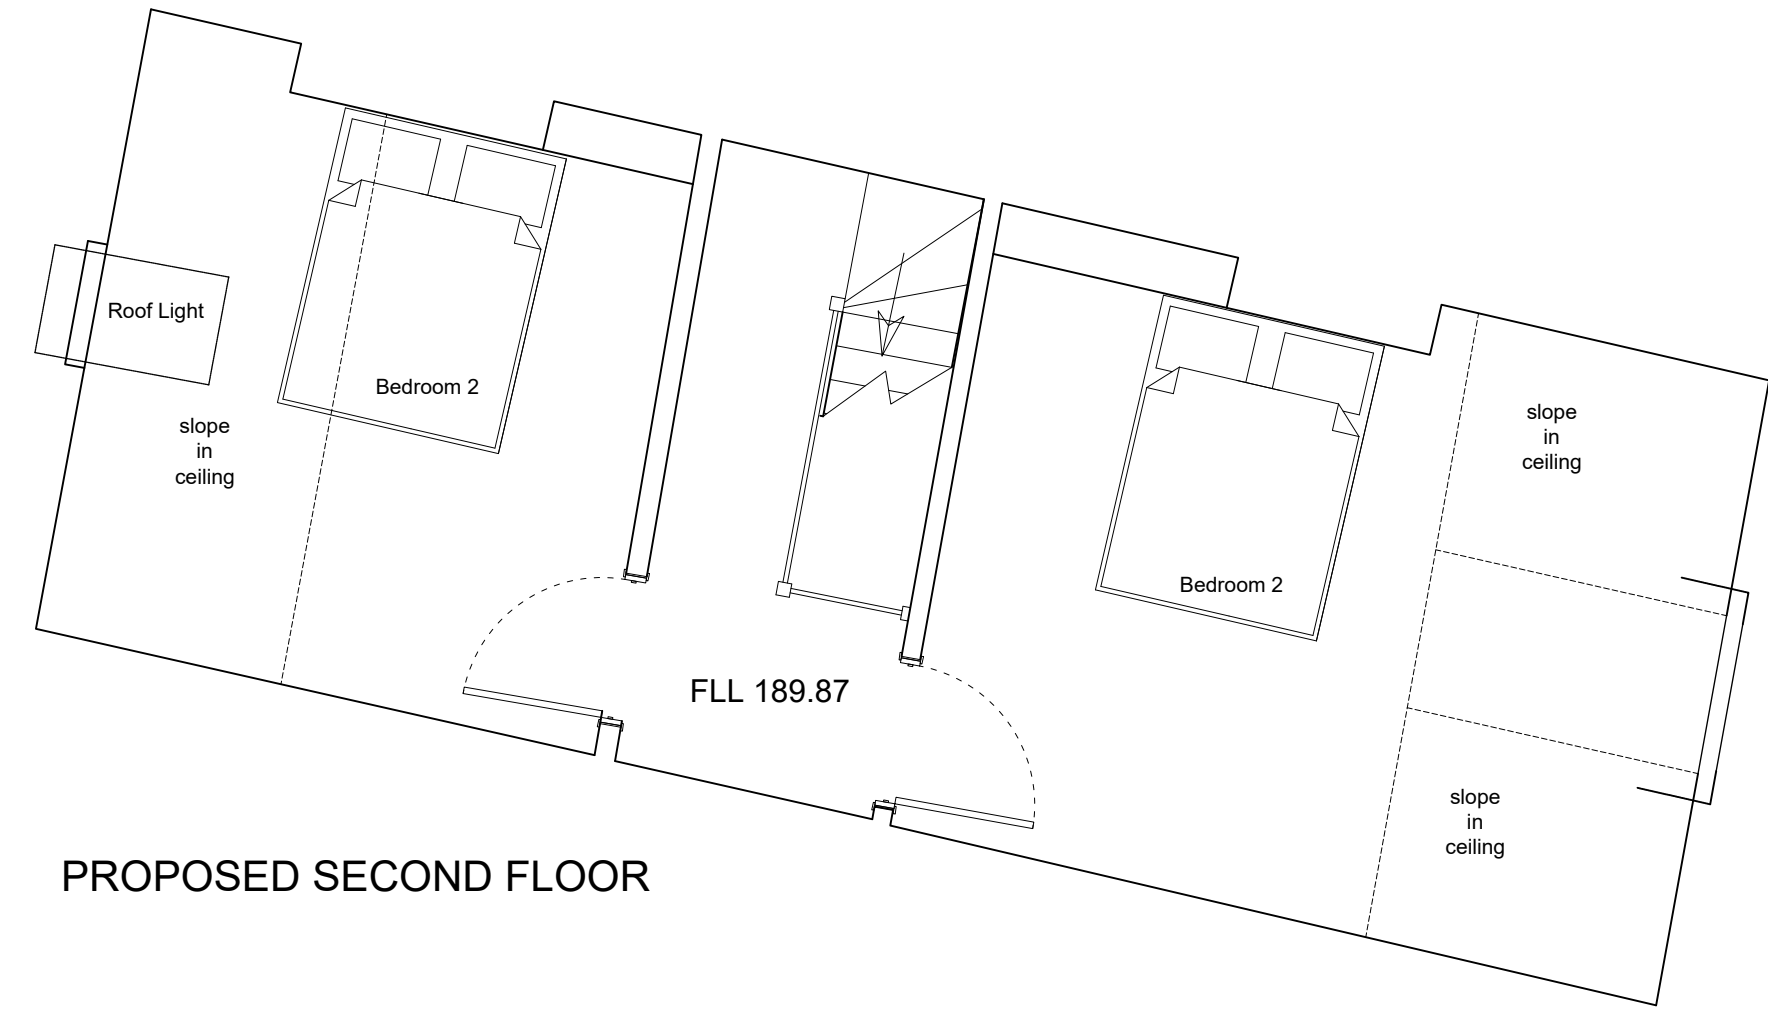


PROPOSED SECOND FLOOR

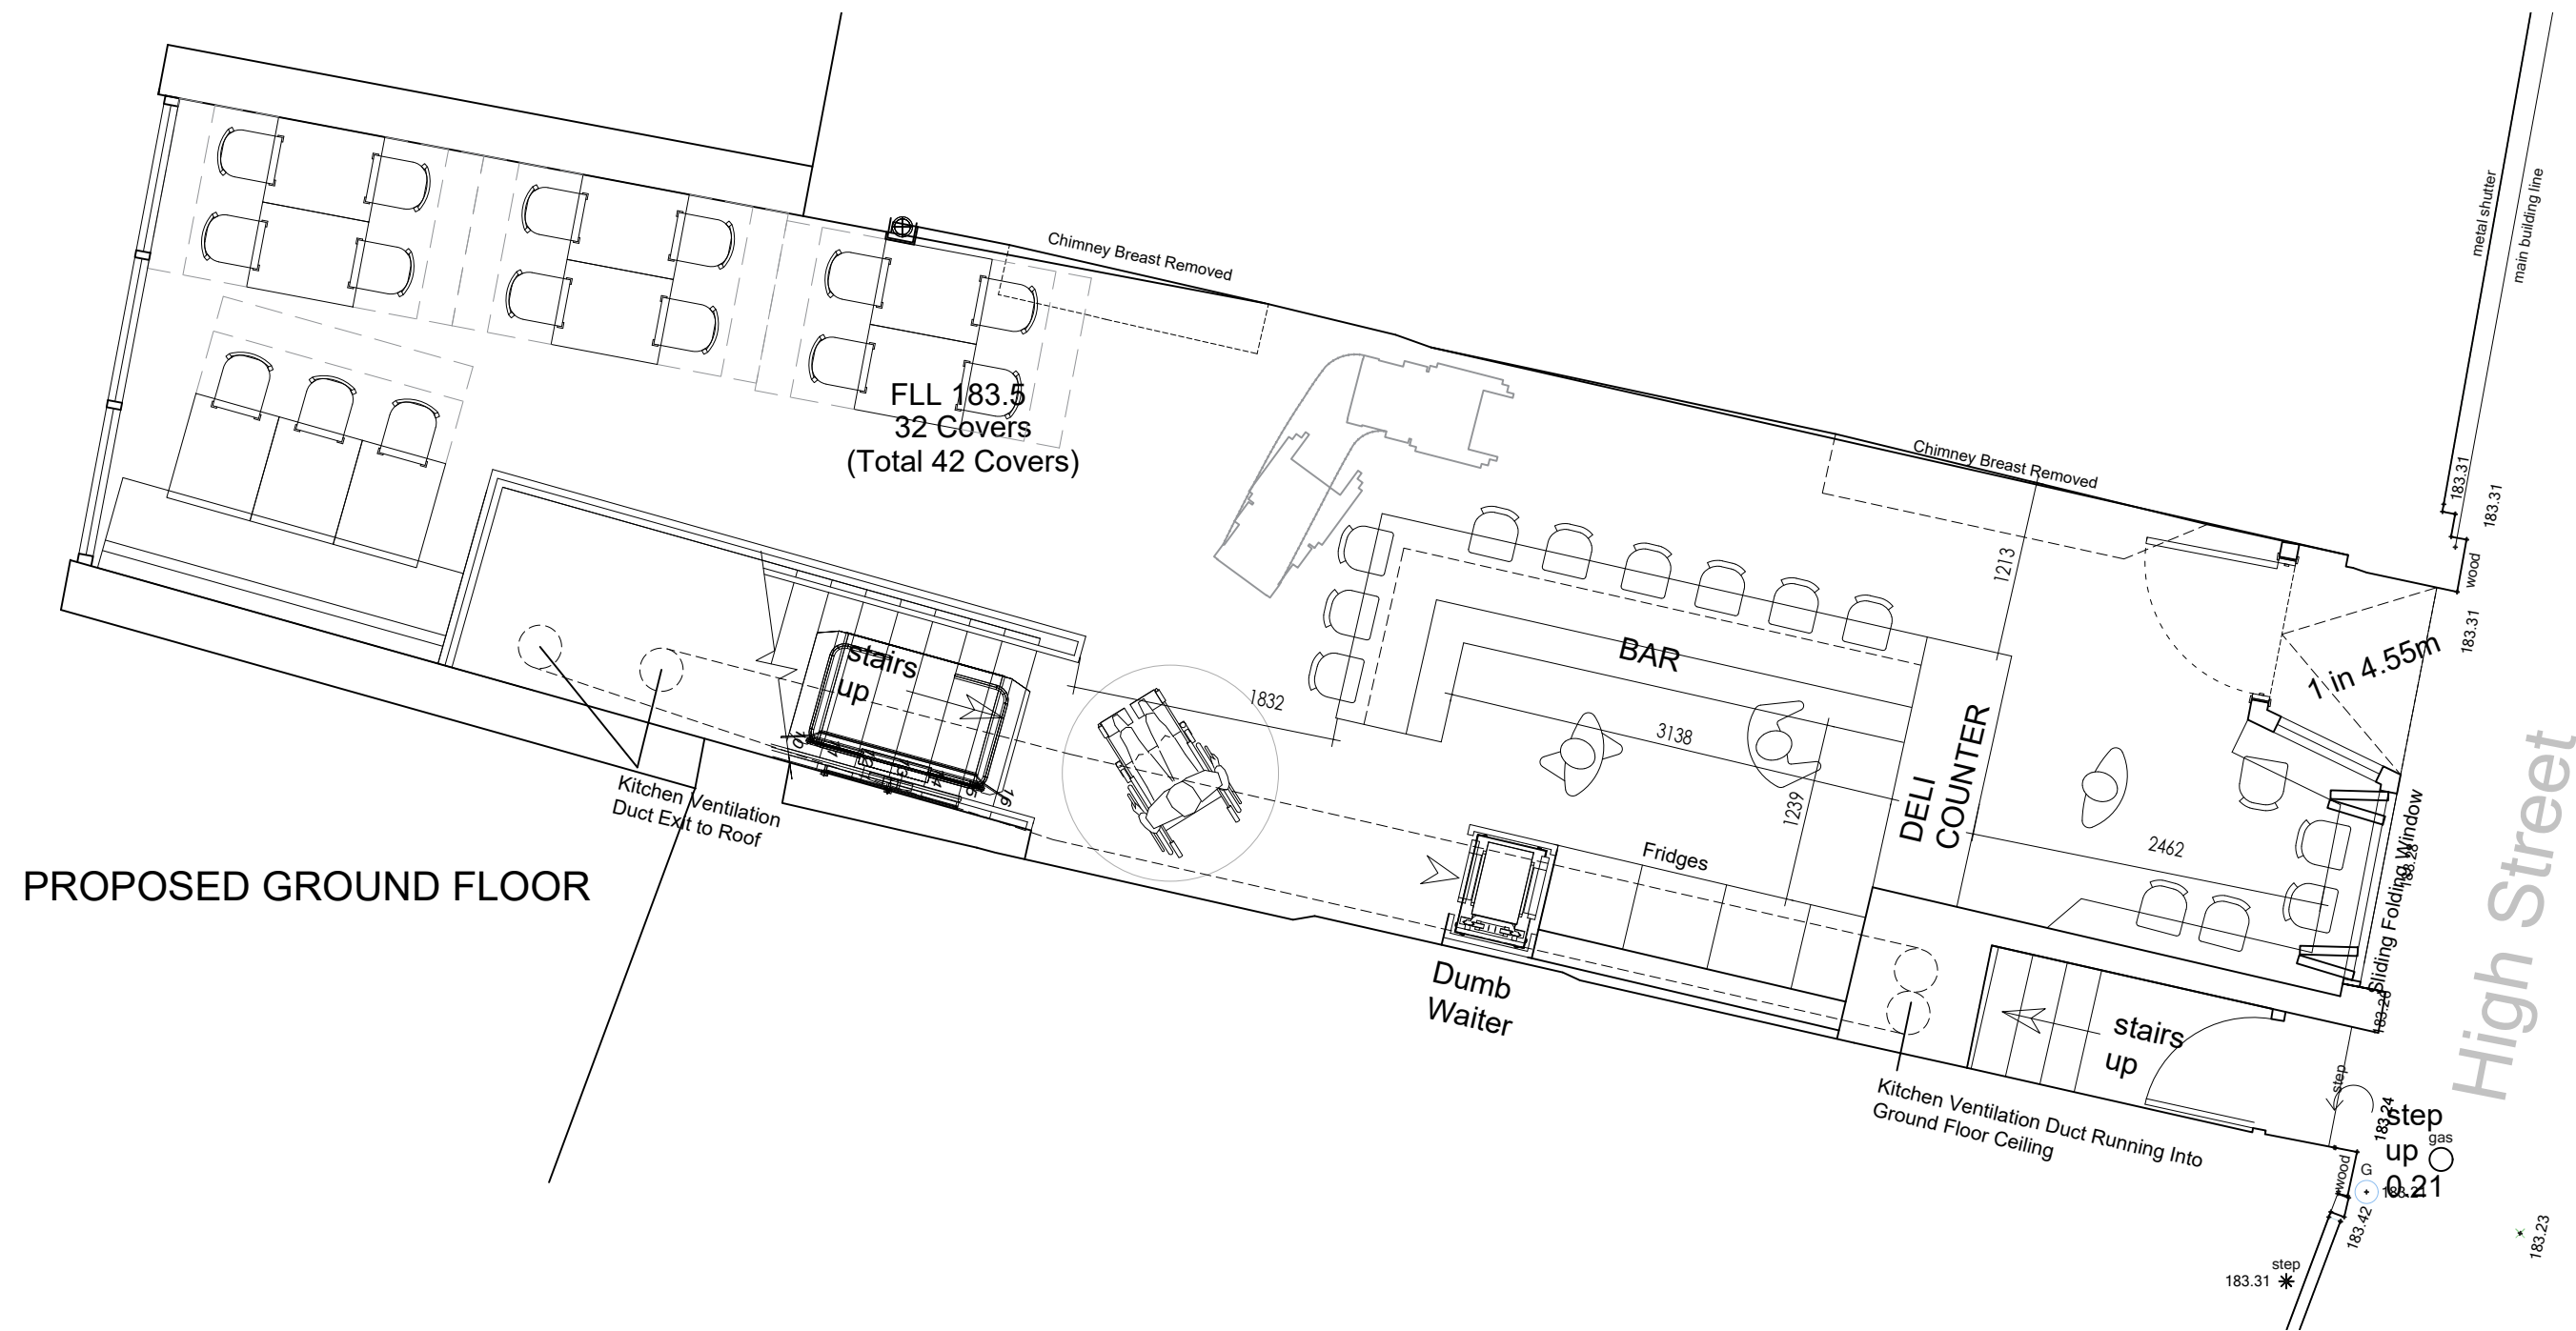

PROPOSED GROUND FLOOR

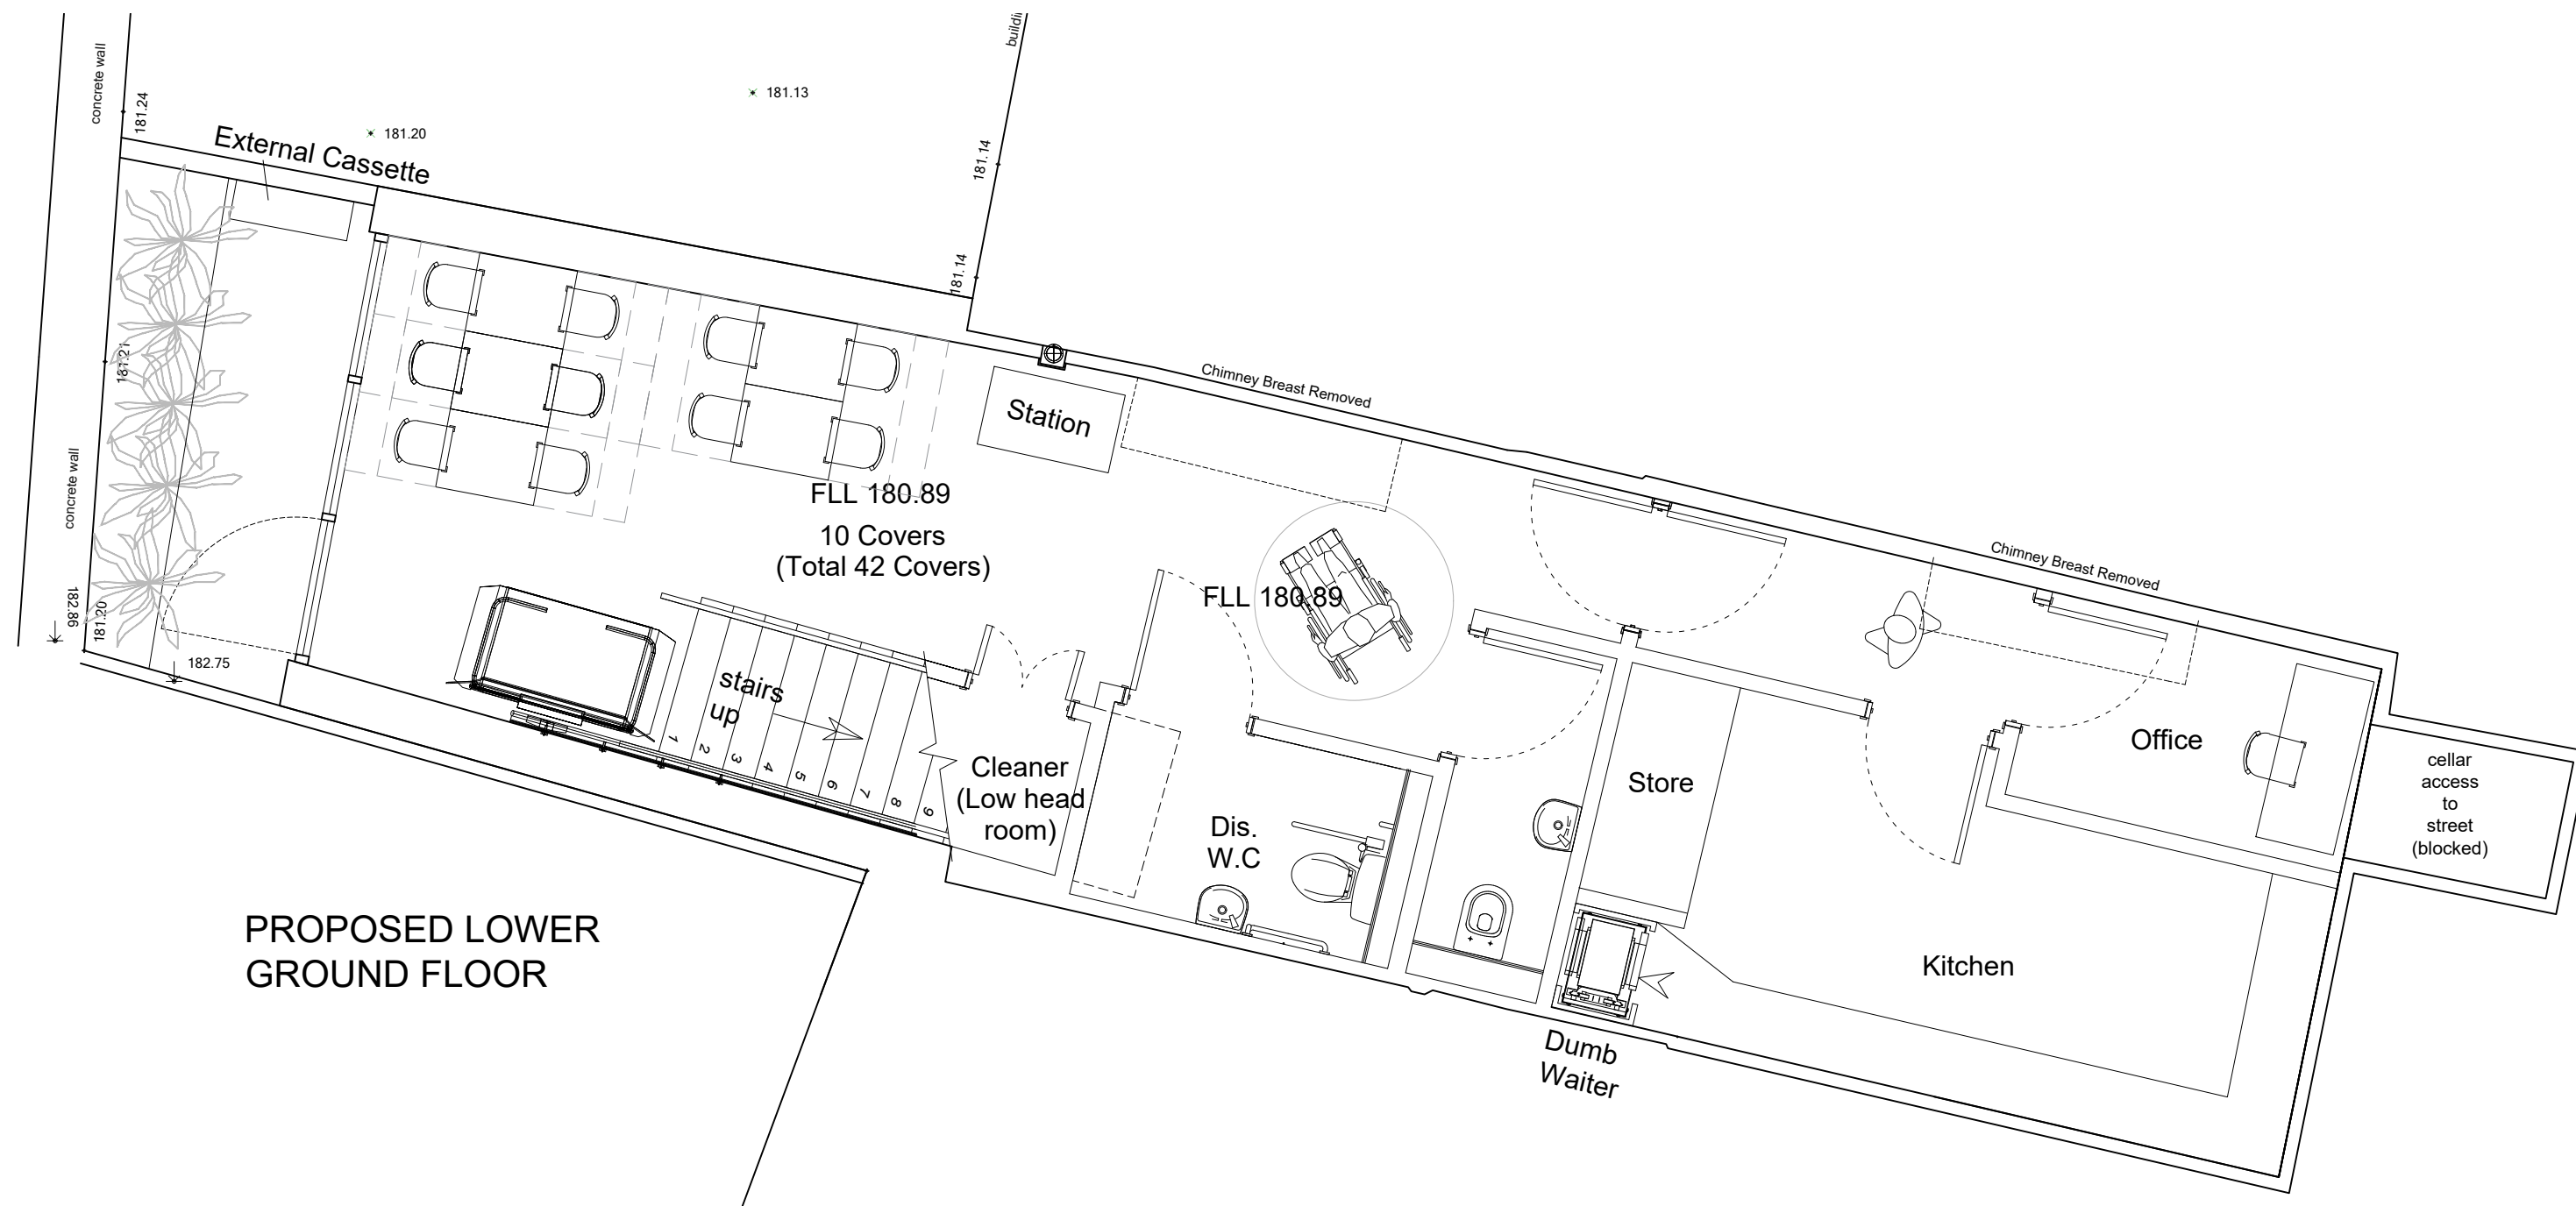

PROPOSED LOWER GROUND FLOOR

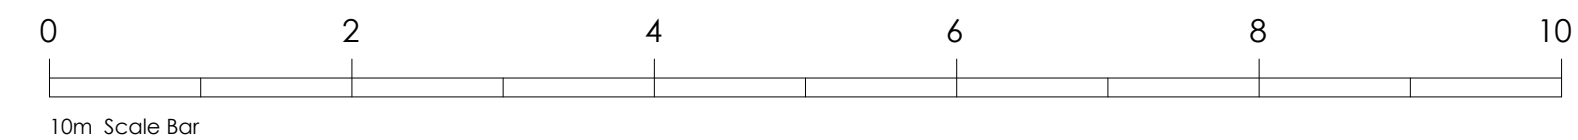

REV	DATE	DESCRIPTION	BY
IN CASE OF DOUBT OR DISCREPANCIES PLEASE REFER TO ARCHITECT FOR INSTRUCTIONS. THIS DRAWING SHOULD NOT BE SCALED. THIS DRAWING IS COPYRIGHT.			
DRAWING STATUS :			
03. PLANNING			
01. PRELIMINARY 02. FOR COMMENT 03. FOR APPROVAL			
OTHER :			
03. FOR APPROVAL			
PROJECT :			
Proposed Development at: 18 High Street Merthyr Tydfil			
DRAWING TITLE :			
Proposed Floor Plans			
DATE : August 2020		SCALE : 1:50@A1	
JOB NO. : 0014		DRAWN BY :	
DWG NO. : PL(99)03		REV :	