
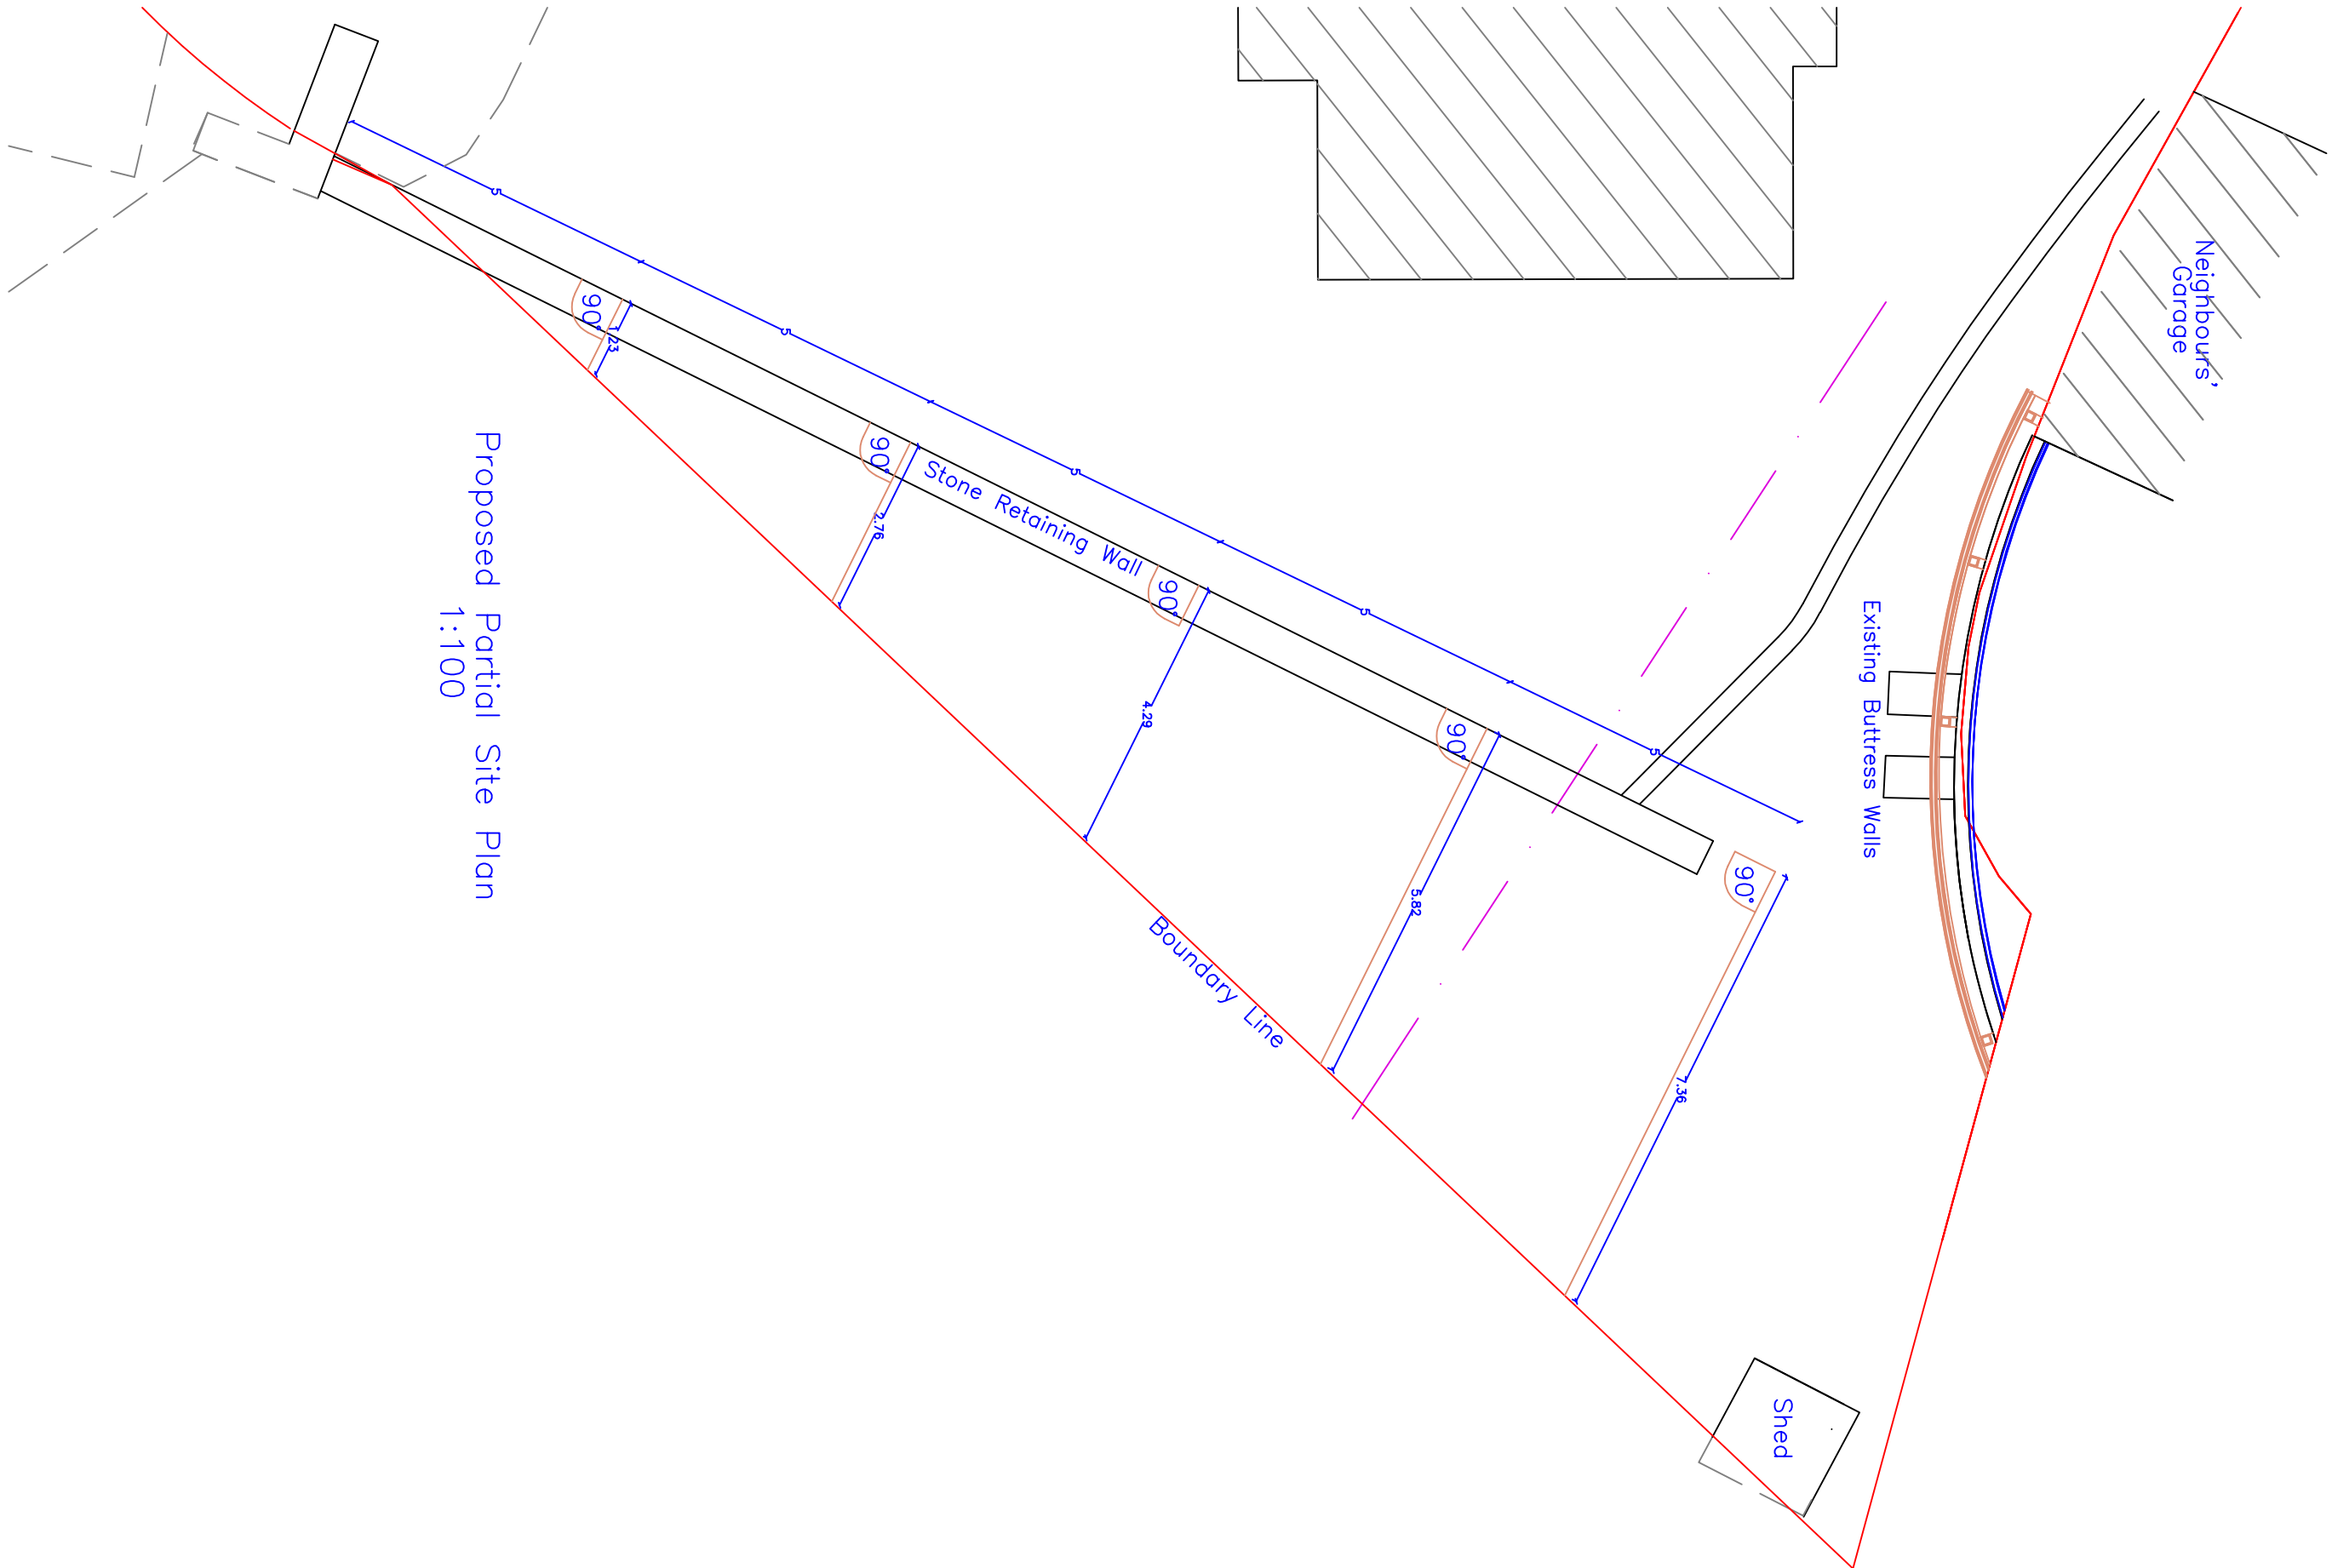


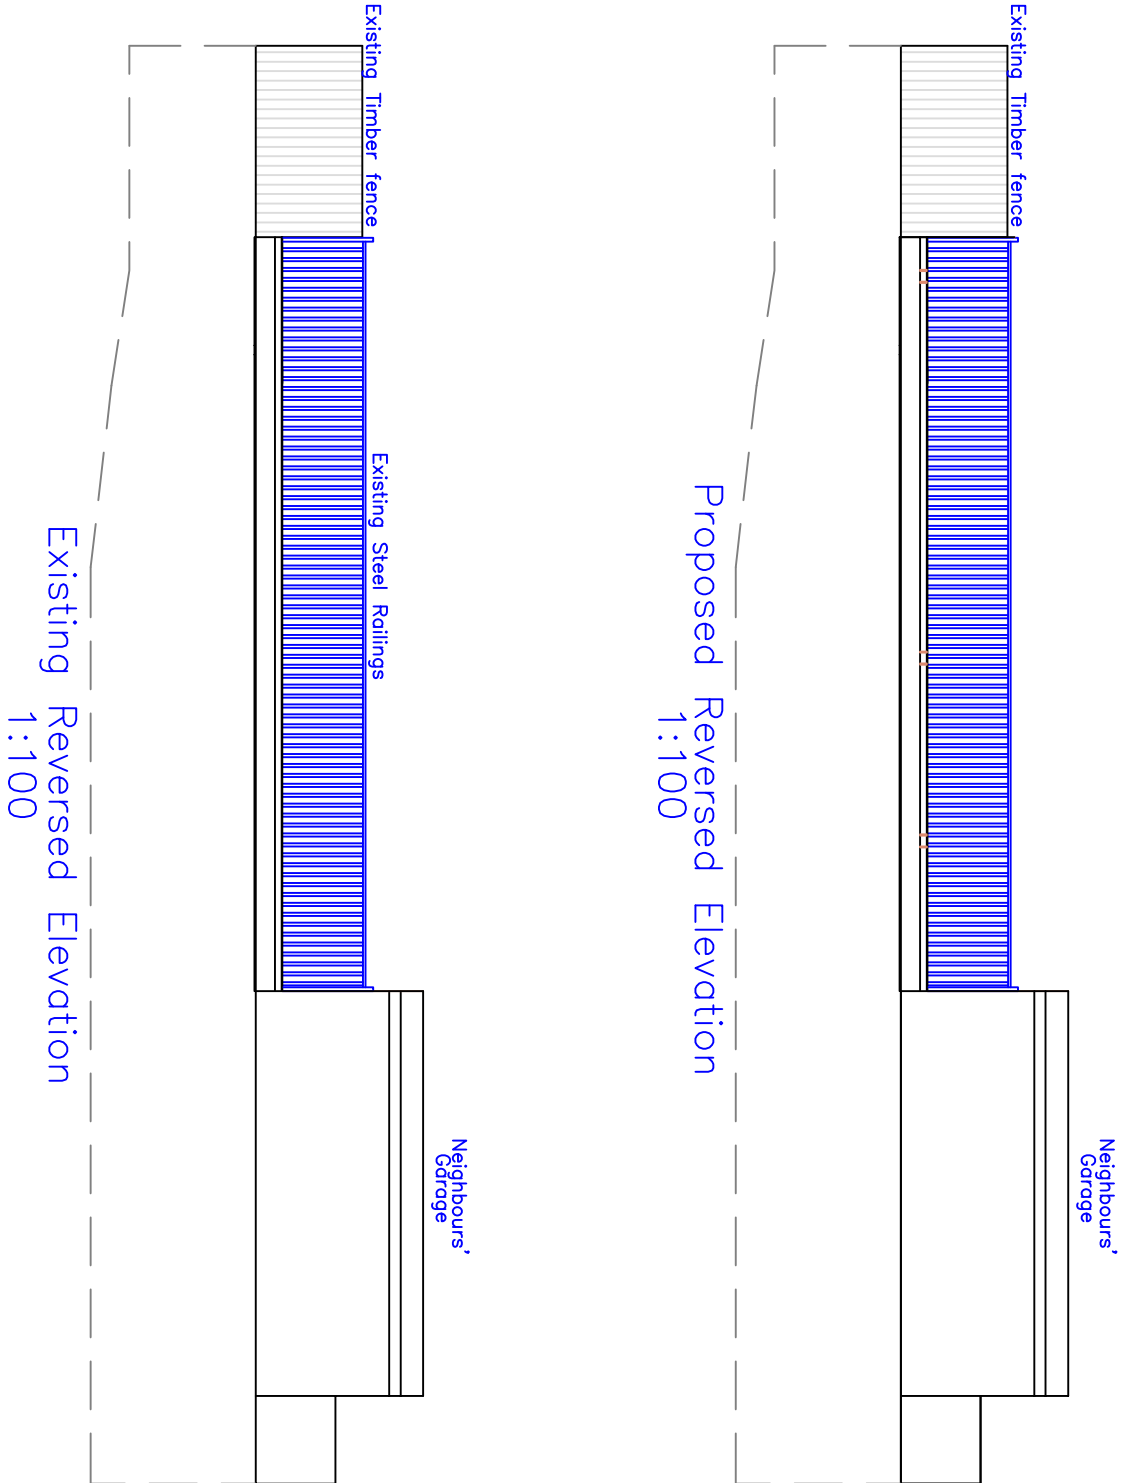

Job	Client	Date	Title
Erection of Timber Fence	PLOT 2 Taff Fawr Close Pontycapel Road Cefn Coed Merthyr Tydfil CF48 2RF	Aug 2020 Scale 1:100, 1:200 Paper A2	Site Plan TAF FAWR PLOT 2 03A