


The external lighting scheme has been designed to minimise impact on the natural environment and is restricted to rear wall of house, bottom of rear steps and entrance door.
Each of the fittings will be on light sensor and timer to limit time of illumination.


3 No wall mounted downlight to positions marked on plan linked to PIR Sensors to be set a 2.1m high

All lights to be fitted with GU10 bulbs which are 2700K Homelight option only

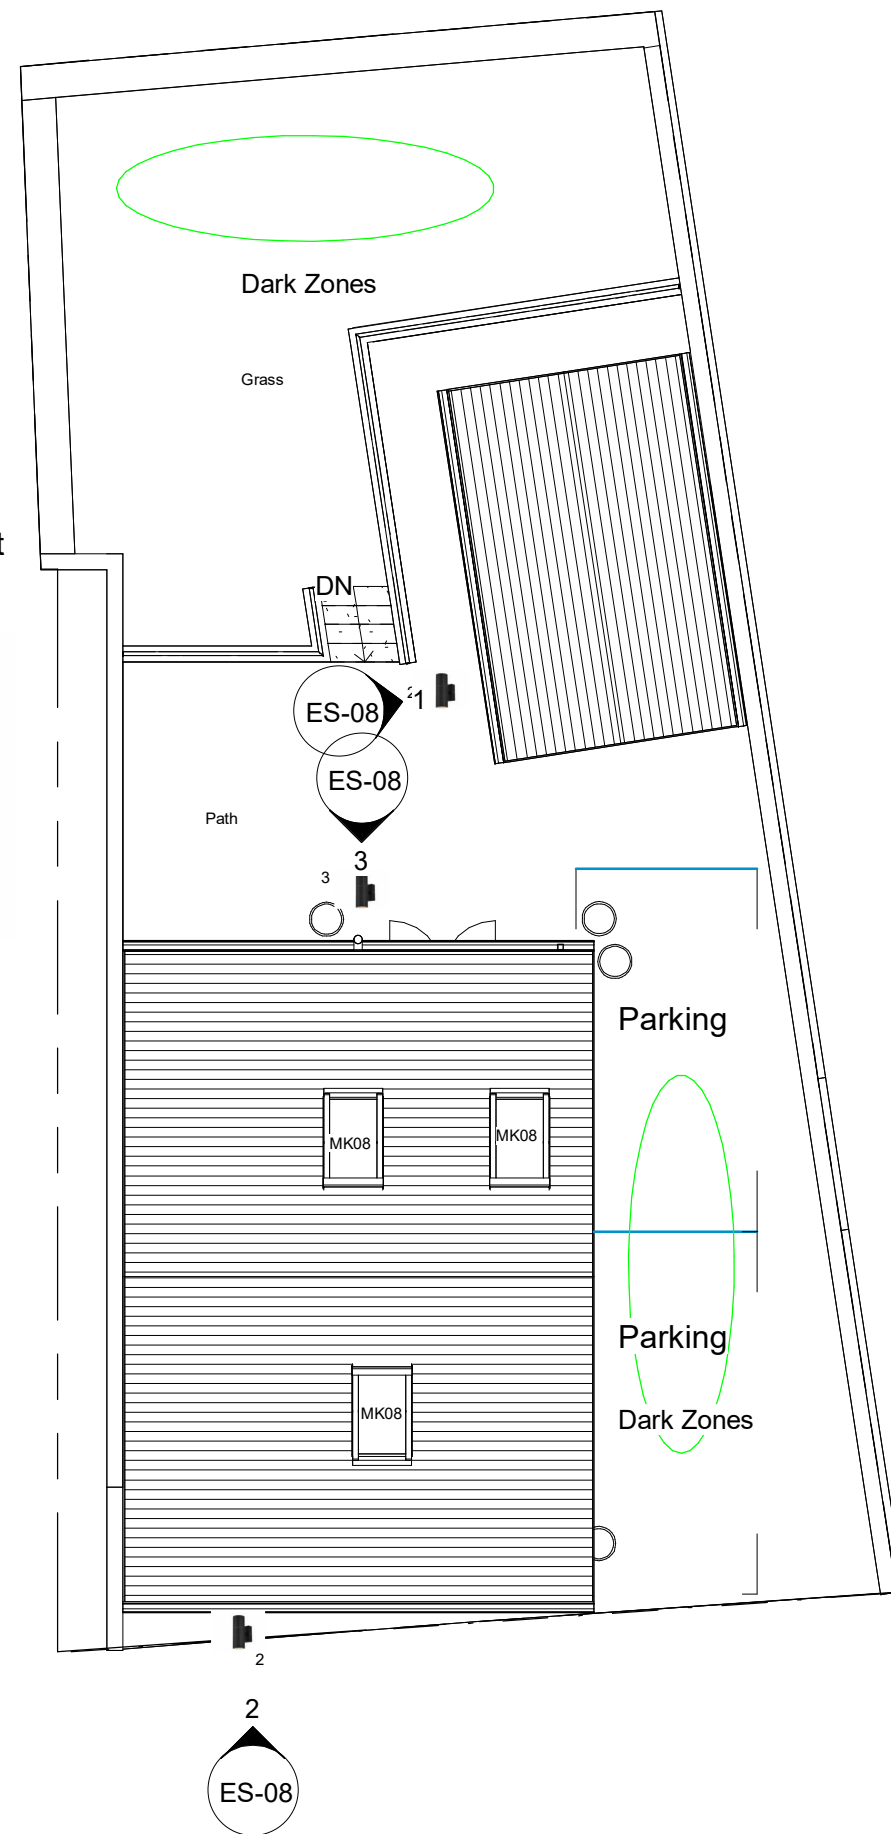


1 Proposed Site Lighting Plan
1 : 100


INDIGO DESIGN (Part of 3dcadwales Ltd) 5 Ashlea Drive, Merthyr Tydfil, CF47 0NY Tele 01685 385746 Mob - 07940913216 Email: philip@3dcadwales.co.uk																	
This Drawing is Copyright, Dimensions to be checked on site and not scaled from this drawing		 Indigo 3d Design															
PURPOSE OF ISSUE Planning Approval	DRWAING NUMBER ES-07																
PROJECT Detached Dwelling																	
SHEET Proposed Site Lighting																	
Address 1no dwelling on land adjacent to 1 Edwards Terrace, Bedlinog.																	
Checked by JH	Drawn by PH	Scale (@ A3) 1 : 100															
<table border="1"> <thead> <tr> <th>Rev No</th> <th>Description</th> <th>Date</th> </tr> </thead> <tbody> <tr> <td>A</td> <td>Lighting Added</td> <td>20/10/2025</td> </tr> <tr> <td> </td> <td> </td> <td> </td> </tr> <tr> <td> </td> <td> </td> <td> </td> </tr> <tr> <td> </td> <td> </td> <td> </td> </tr> </tbody> </table>			Rev No	Description	Date	A	Lighting Added	20/10/2025									
Rev No	Description	Date															
A	Lighting Added	20/10/2025															

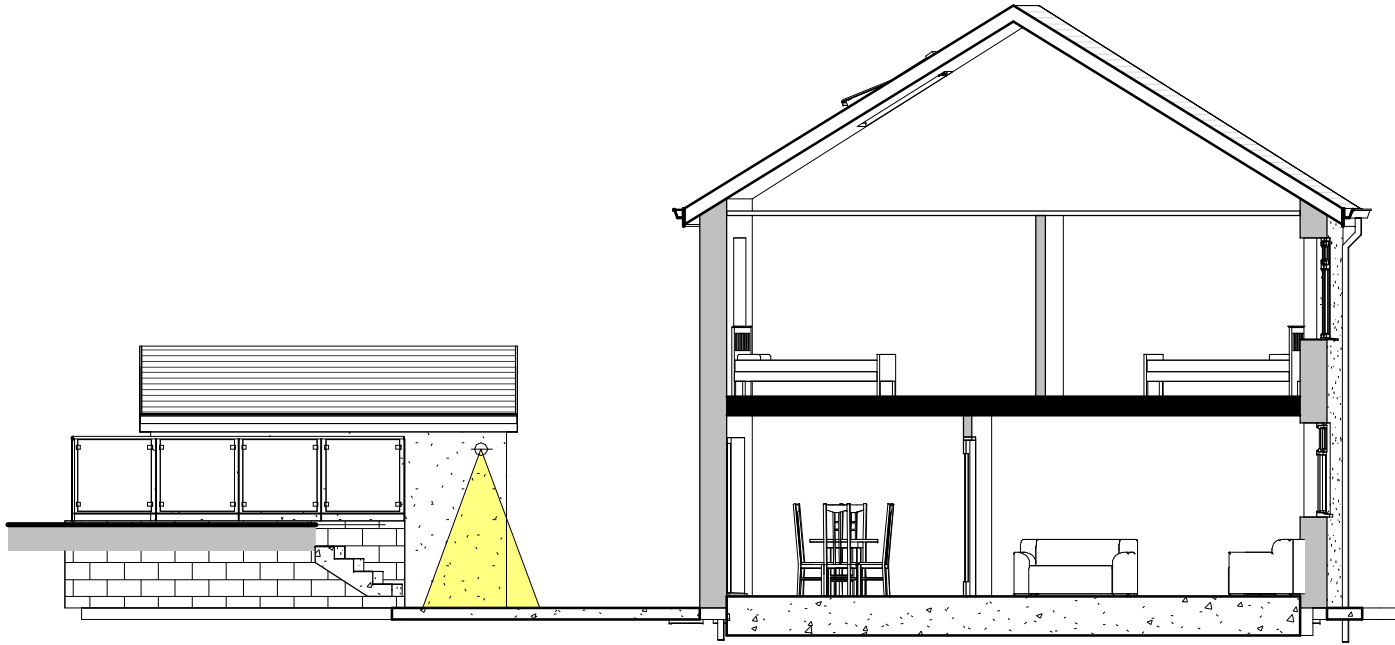

1 Proposed Garage Side Elevation Lighting
1 : 100

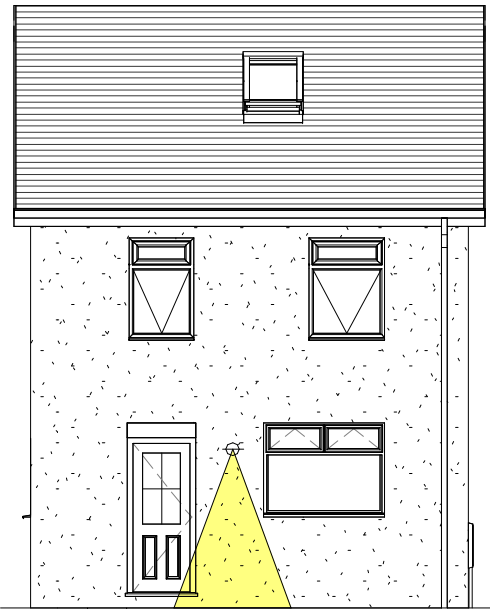

2 Proposed Front of House Elevation Lighting
1 : 100

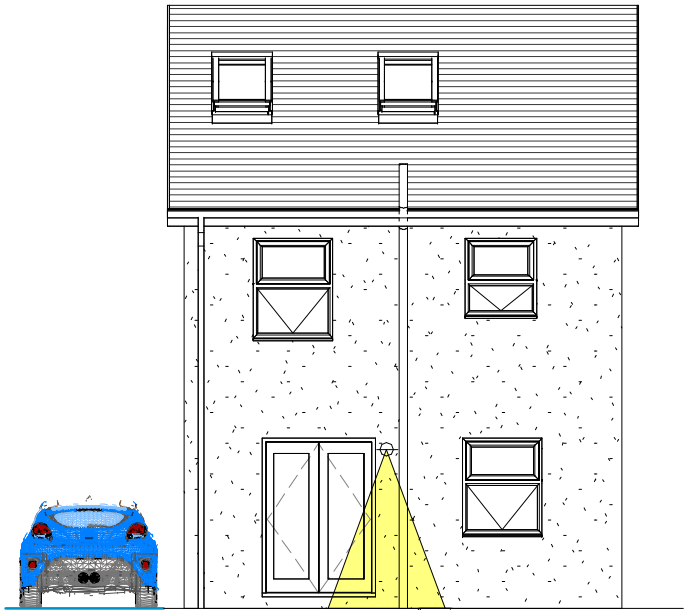

3 Proposed Rear of House Elevation Lighting
1 : 100

INDIGO DESIGN (Part of 3dcadwales Ltd) 5 Ashlea Drive,
Merthyr Tydfil, CF47 0NY Tele 01685 385746 Mob -
07940913216 Email: philip@3dcadwales.co.uk

This Drawing is Copyright,
Dimensions to be checked
on site and not scaled from
this drawing



PURPOSE OF ISSUE

Planning Approval

DRWAING NUMBER

ES-08

PROJECT

Detached Dwelling

SHEET

Proposed Lighting Elevations

Address

1no dwelling on land adjacent to 1
Edwards Terrace, Bedlinog.

Checked by

JH

Drawn by

PH

Scale (@ A3)

1 : 100

Rev No	Description	Date
A	Lighting Added	20/10/2025